



Notes
This document is © Falconer Chester Hall Limited.
All drawing measurements shall not be obtained by scaling. Any discrepancies on this document to be immediately reported to the Architect. Verify all dimensions and levels prior to construction. This Document shall be read in conjunction with related documents, specifications and associated models.



KEY PLAN

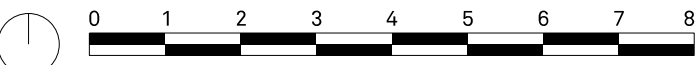

- KEY:
- Extent of demolished
 - Extent of consented scheme
 - █ Extract Airbrick (Timlock Adapt-Air Single Airbrick Kit - 430mm x 100mm)
 - █ Intake Airbrick (Timlock Adapt-Air Single Airbrick Kit - 430mm x 100mm)
 - █ Extract Vent
 - █ Intake Vent

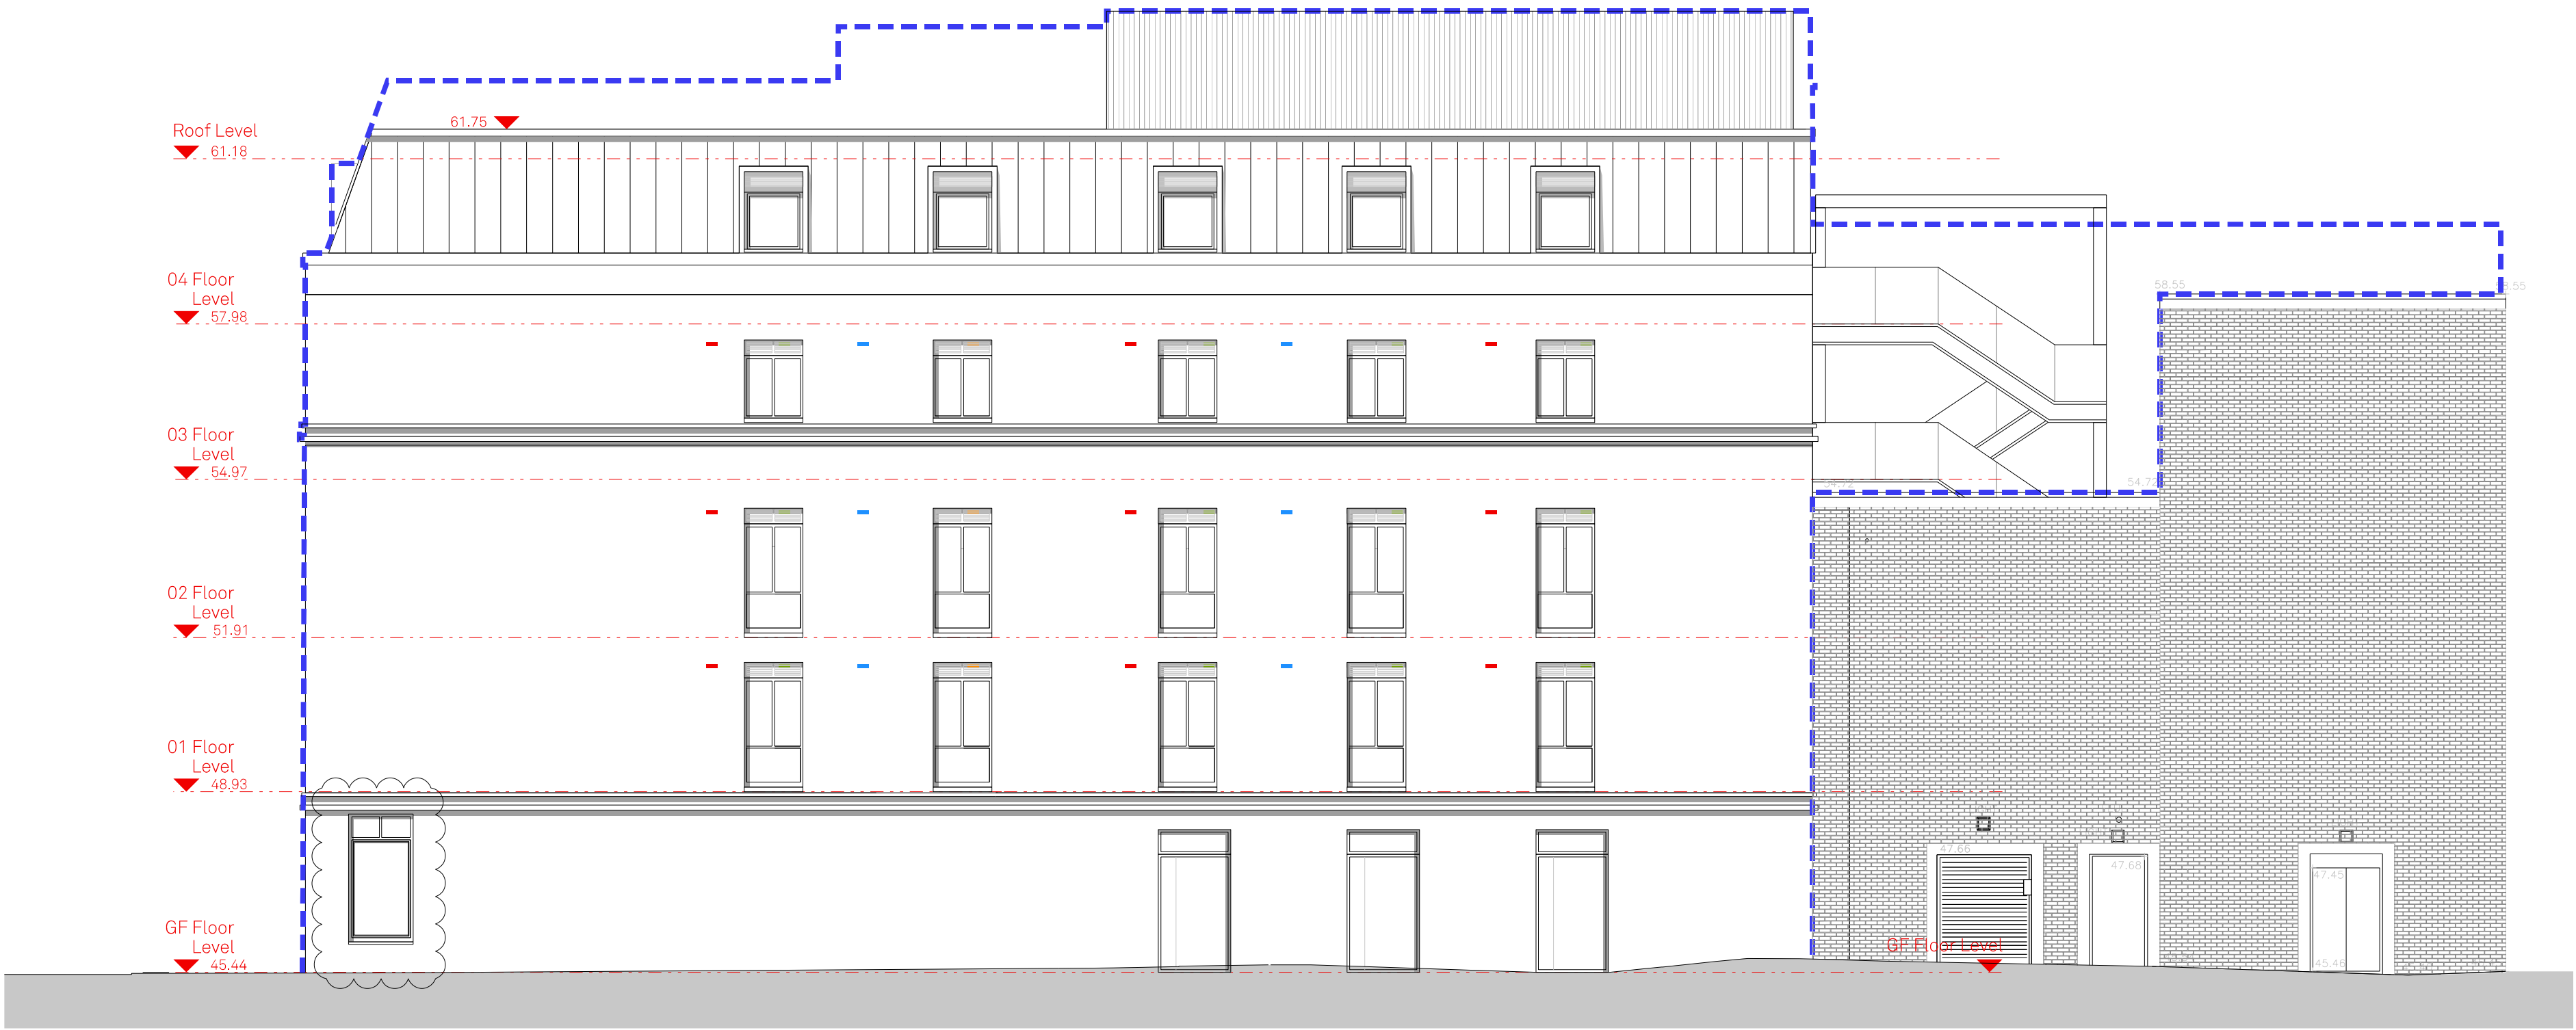

P10	10.11.25	SF	SF	windows added
P09	07.11.25	SF	SF	windows added
P08	05.09.25	PR	CC	vents relocated to flat roof
P07	25.07.25	PR	AA	general update
P06	14.08.24	MF	CC	Updated in line with TE comments
P05	07.08.24	MF	CC	updated with Air Vents
P04	15.03.24	AM	AB	General updates.
P03	28.11.23	AB	CC	Updated to VE option
P02	30.09.22	GB	EF	Change to stall risers
P01	09.08.22	EF	CC	First Issue

Rev: | Date: | By: | Chk By: | Rev Note:

**FALCONER
CHESTER
HALL**

London | Liverpool | Manchester | www.fcharchitects.com | +44(0)151 243 5800



Project Title
145-148 Friar Street, 1-15 Queen Victoria Street
Client
Thackeray Group
Drawing Title
Proposed Elevation 03
Drawing No.
P22018-FCH-BA-XX-DR-A-1402
Status
S2
Job No.
P22-018
Issue suitable for:
Information
Drawing Stage
Planning
Date
08.07.22
Scale
1:100 @ A1
Rev
P10
Drawn By
EF
Checked By
CC