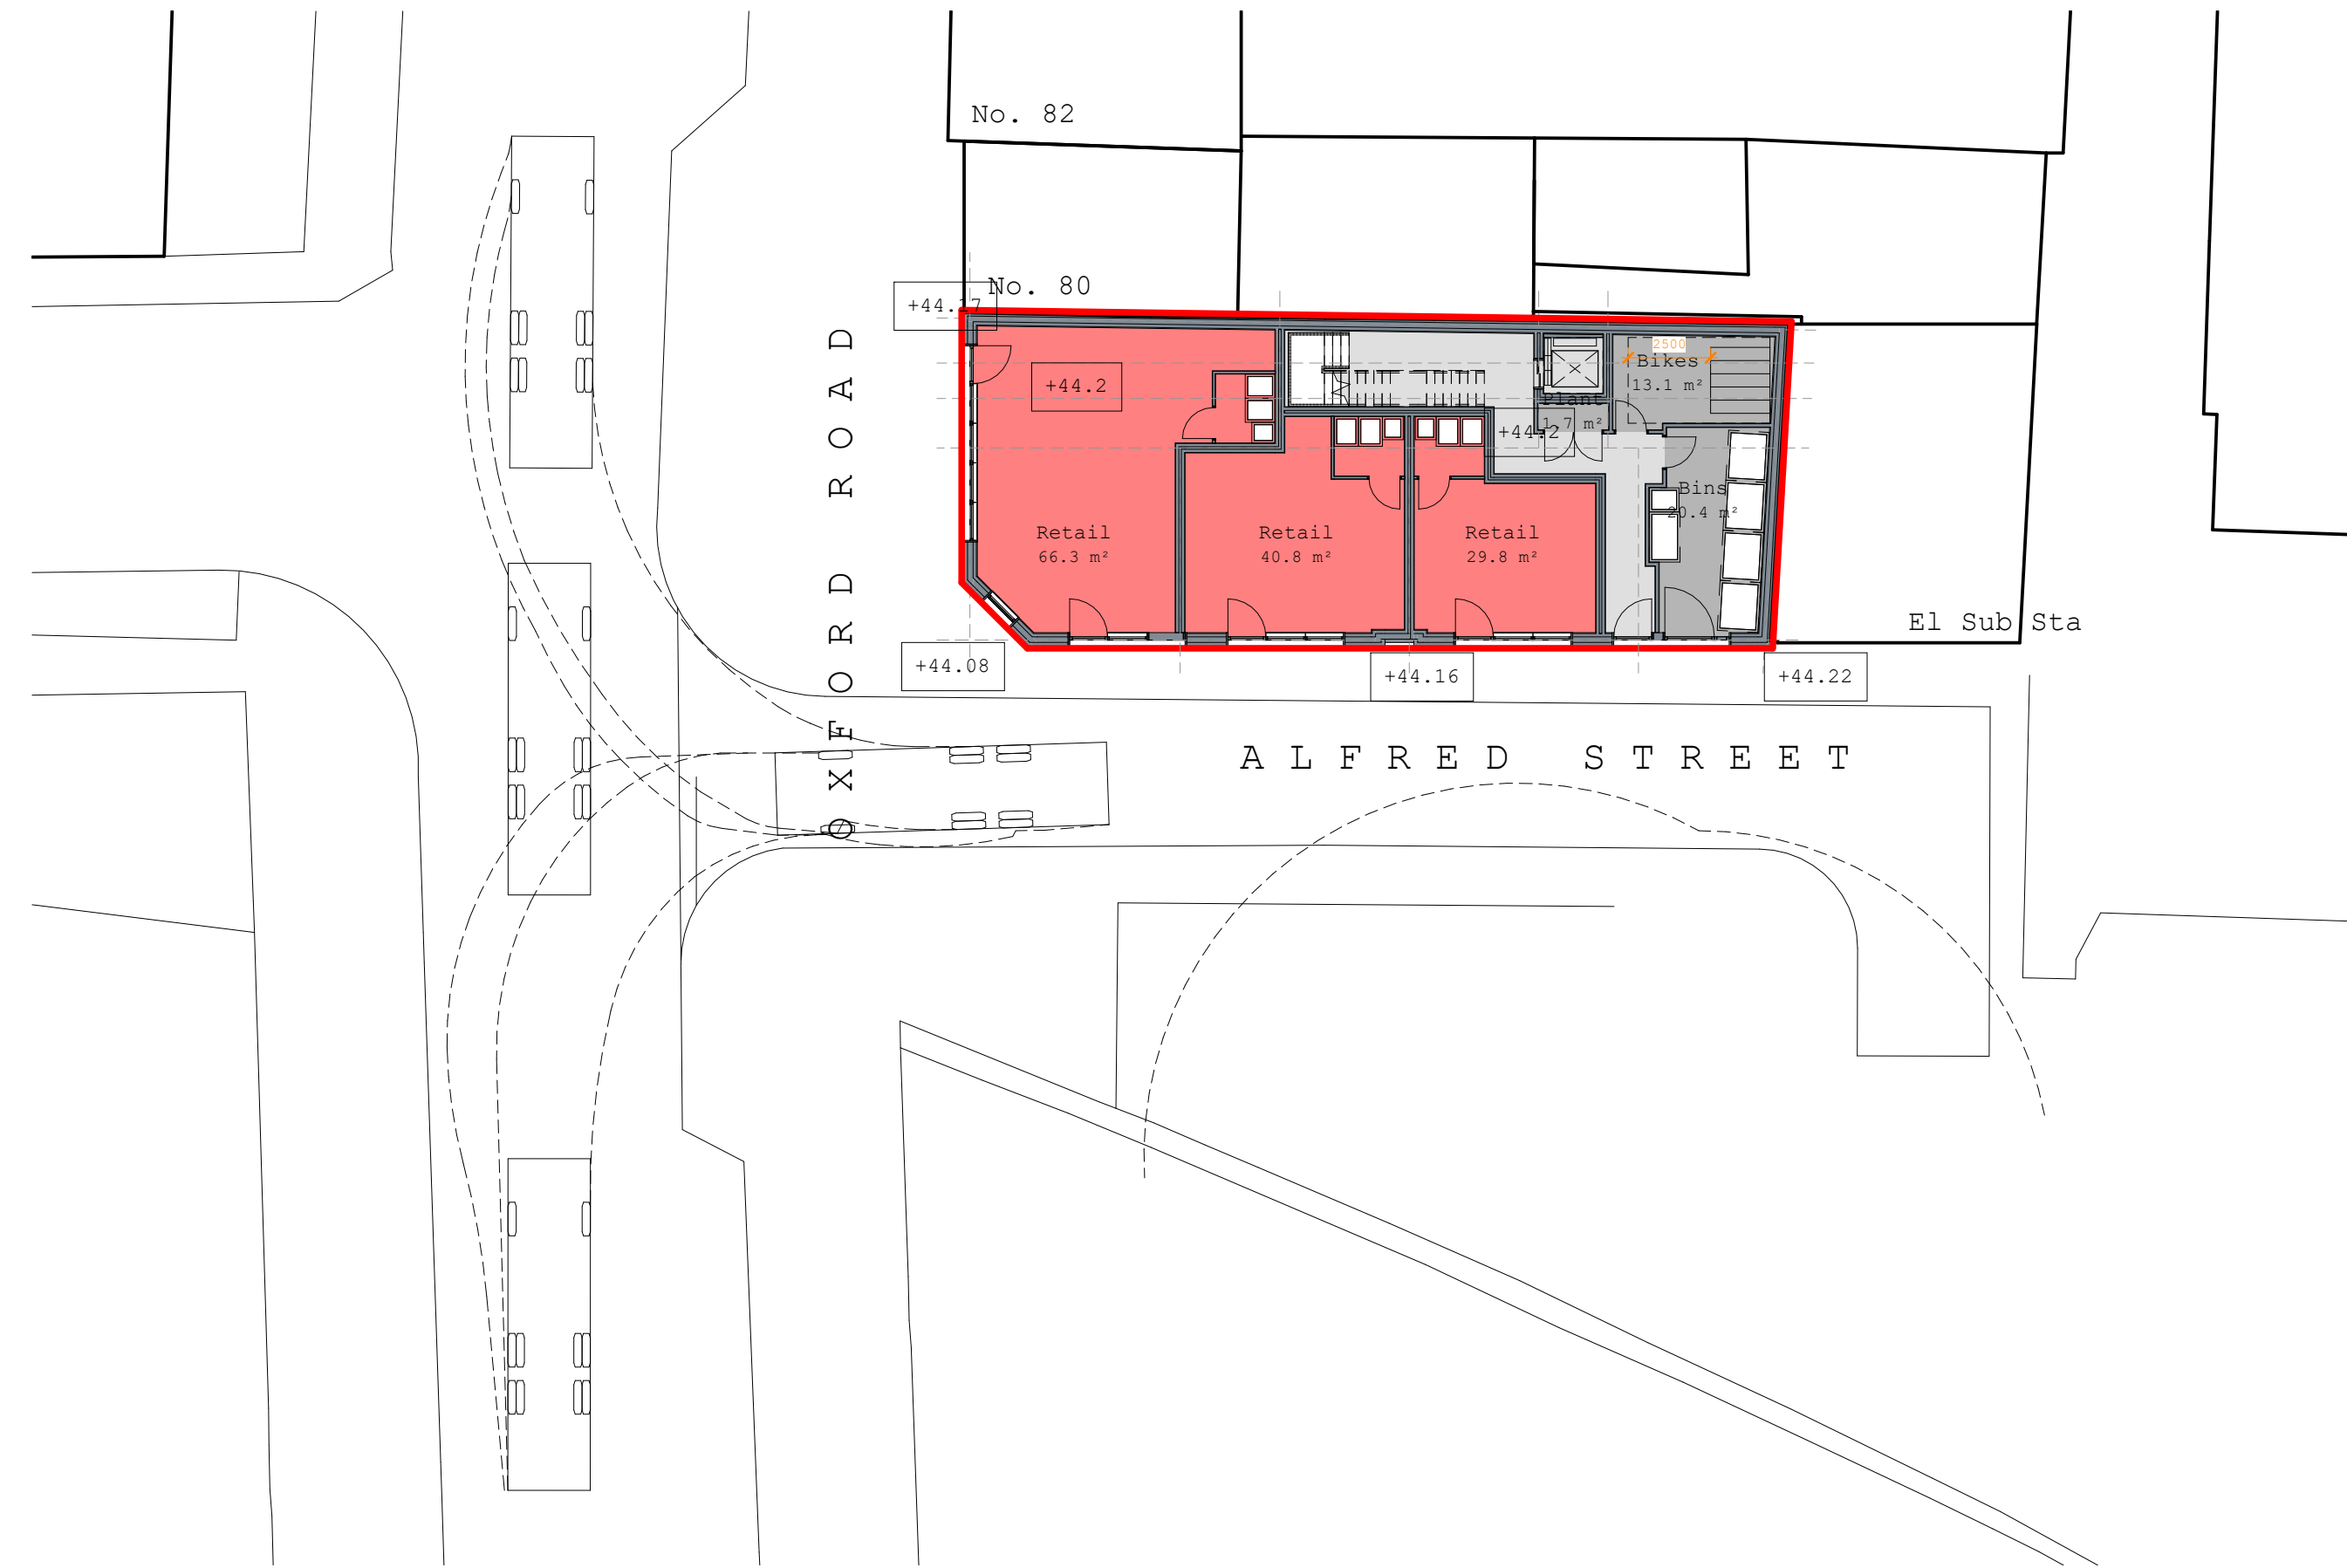


Collaborating with:
Sanjay Sharma

Job:	Drawing:	Revision:
125	03-15	1

Project:
Alfred House
Reading, RG1 7JL

Drawing:
Highways Plan

Date:	Status:
Nov '25	Information

Drawn By:	Checked By:
MC	EM



Colony Architects Ltd.
The Wine Store, Brewery
Court, Theale, Reading, RG7 5AJ

+44 (0)118 380 0328
hello@colonyarchitects.com
colonyarchitects.com