


No. 82

No. 80



Obscured glazing to windows

O X F O R D R O A D

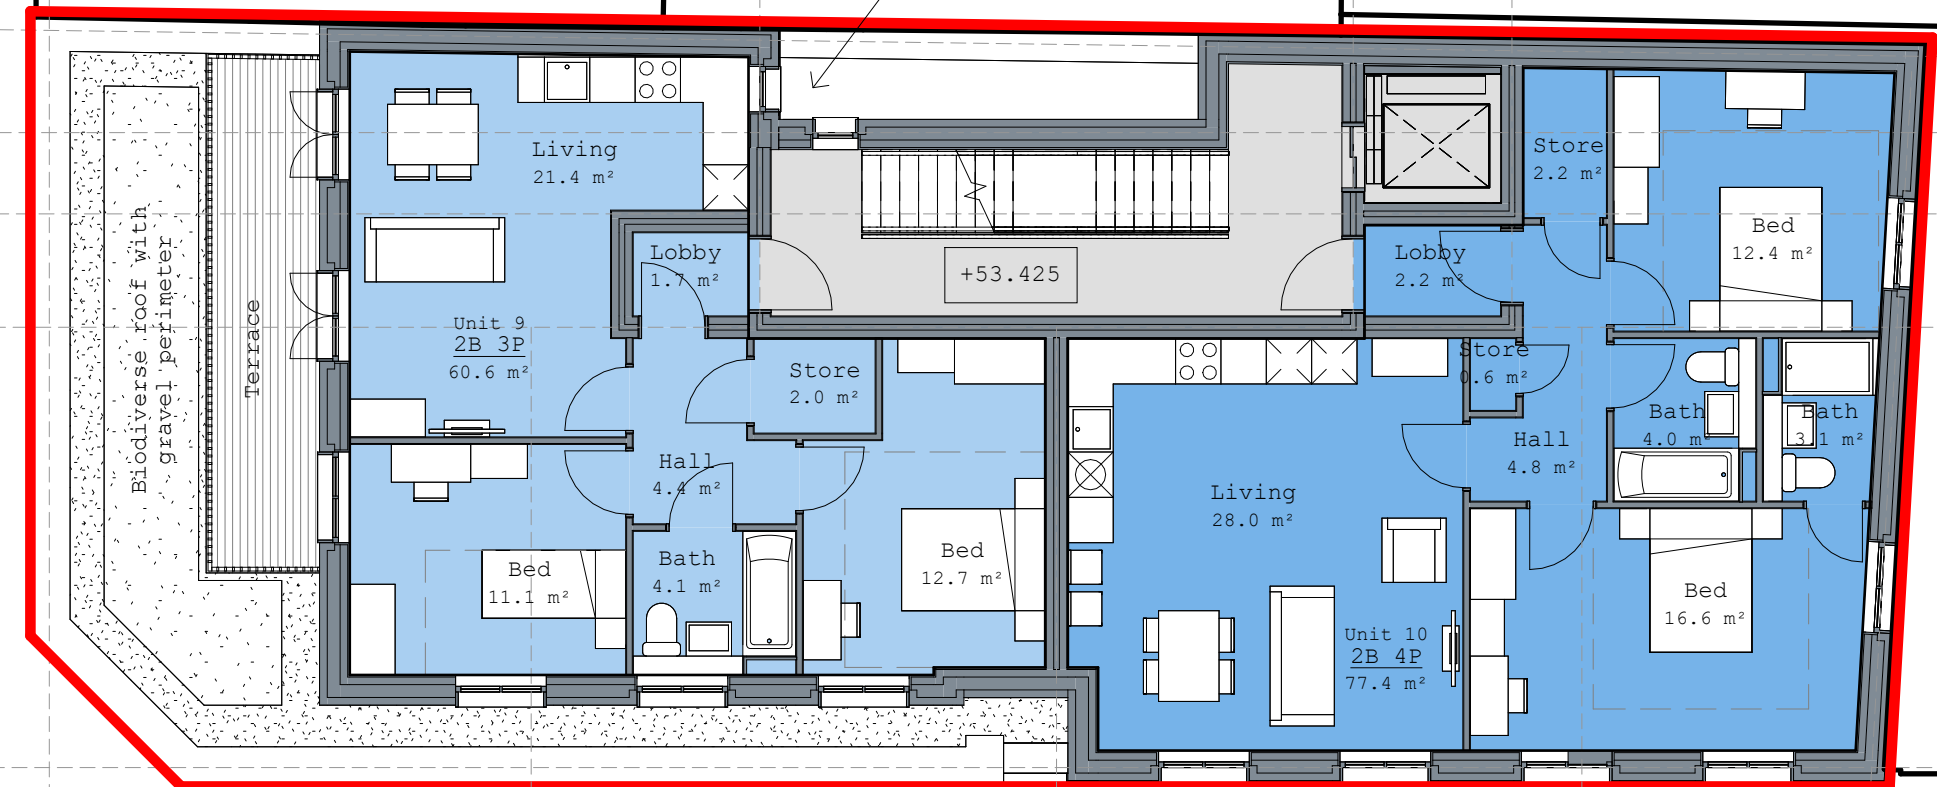

El Sub Sta

A L F R E D S T R E E T

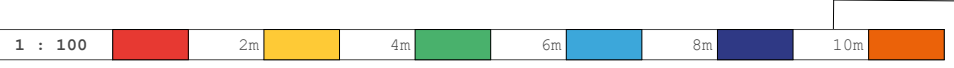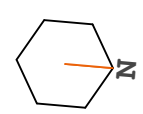



Collaborating with:
Sanjay Sharma

Job: 125 Drawing: 03-04 Revision: 5

Project:
Alfred House
Reading, RG1 7JL

Drawing:
Proposed Third Floor

Date:
Nov '25

Status:
Information

Drawn By:
MC

Checked By:
EM



Colony Architects Ltd.
The Wine Store, Brewery Court, Theale, Reading, RG7 5AJ
+44 (0)118 380 0328
hello@colonyarchitects.com
colonyarchitects.com