



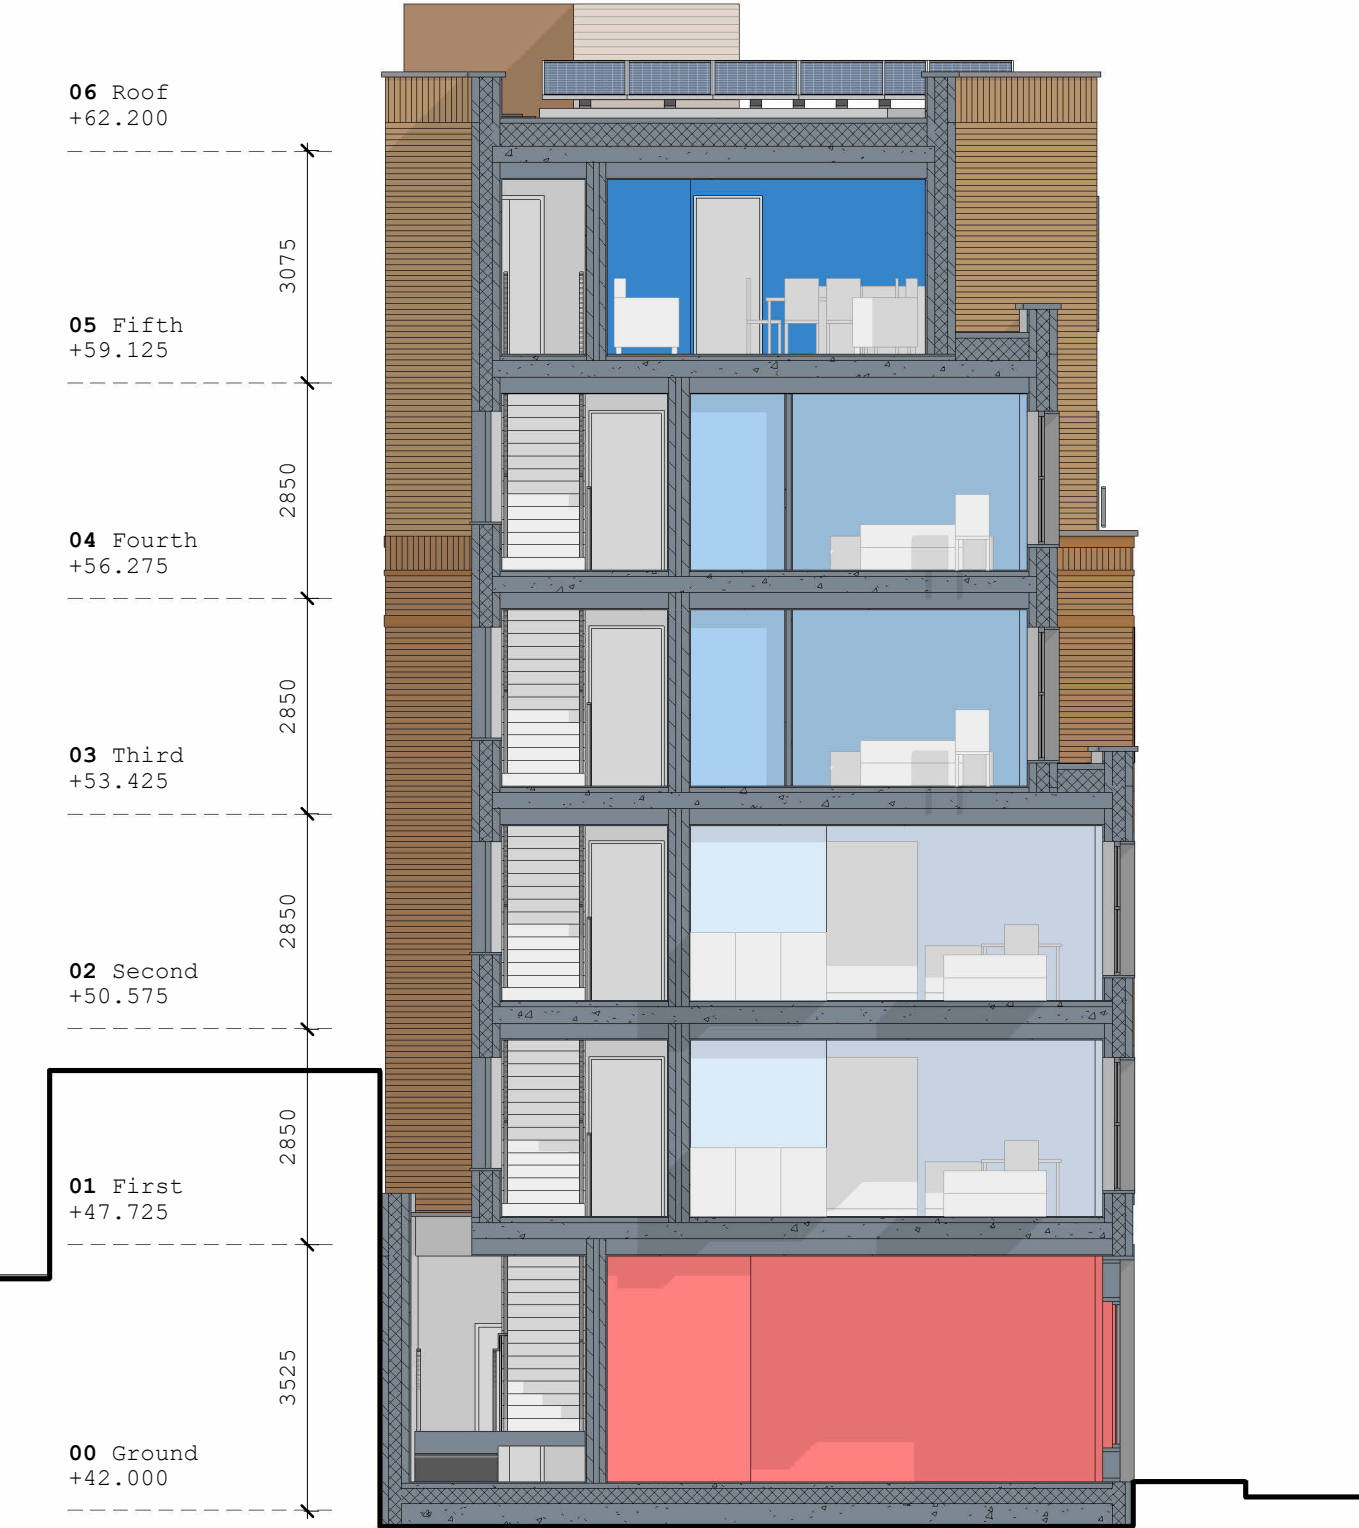

1. Section DD

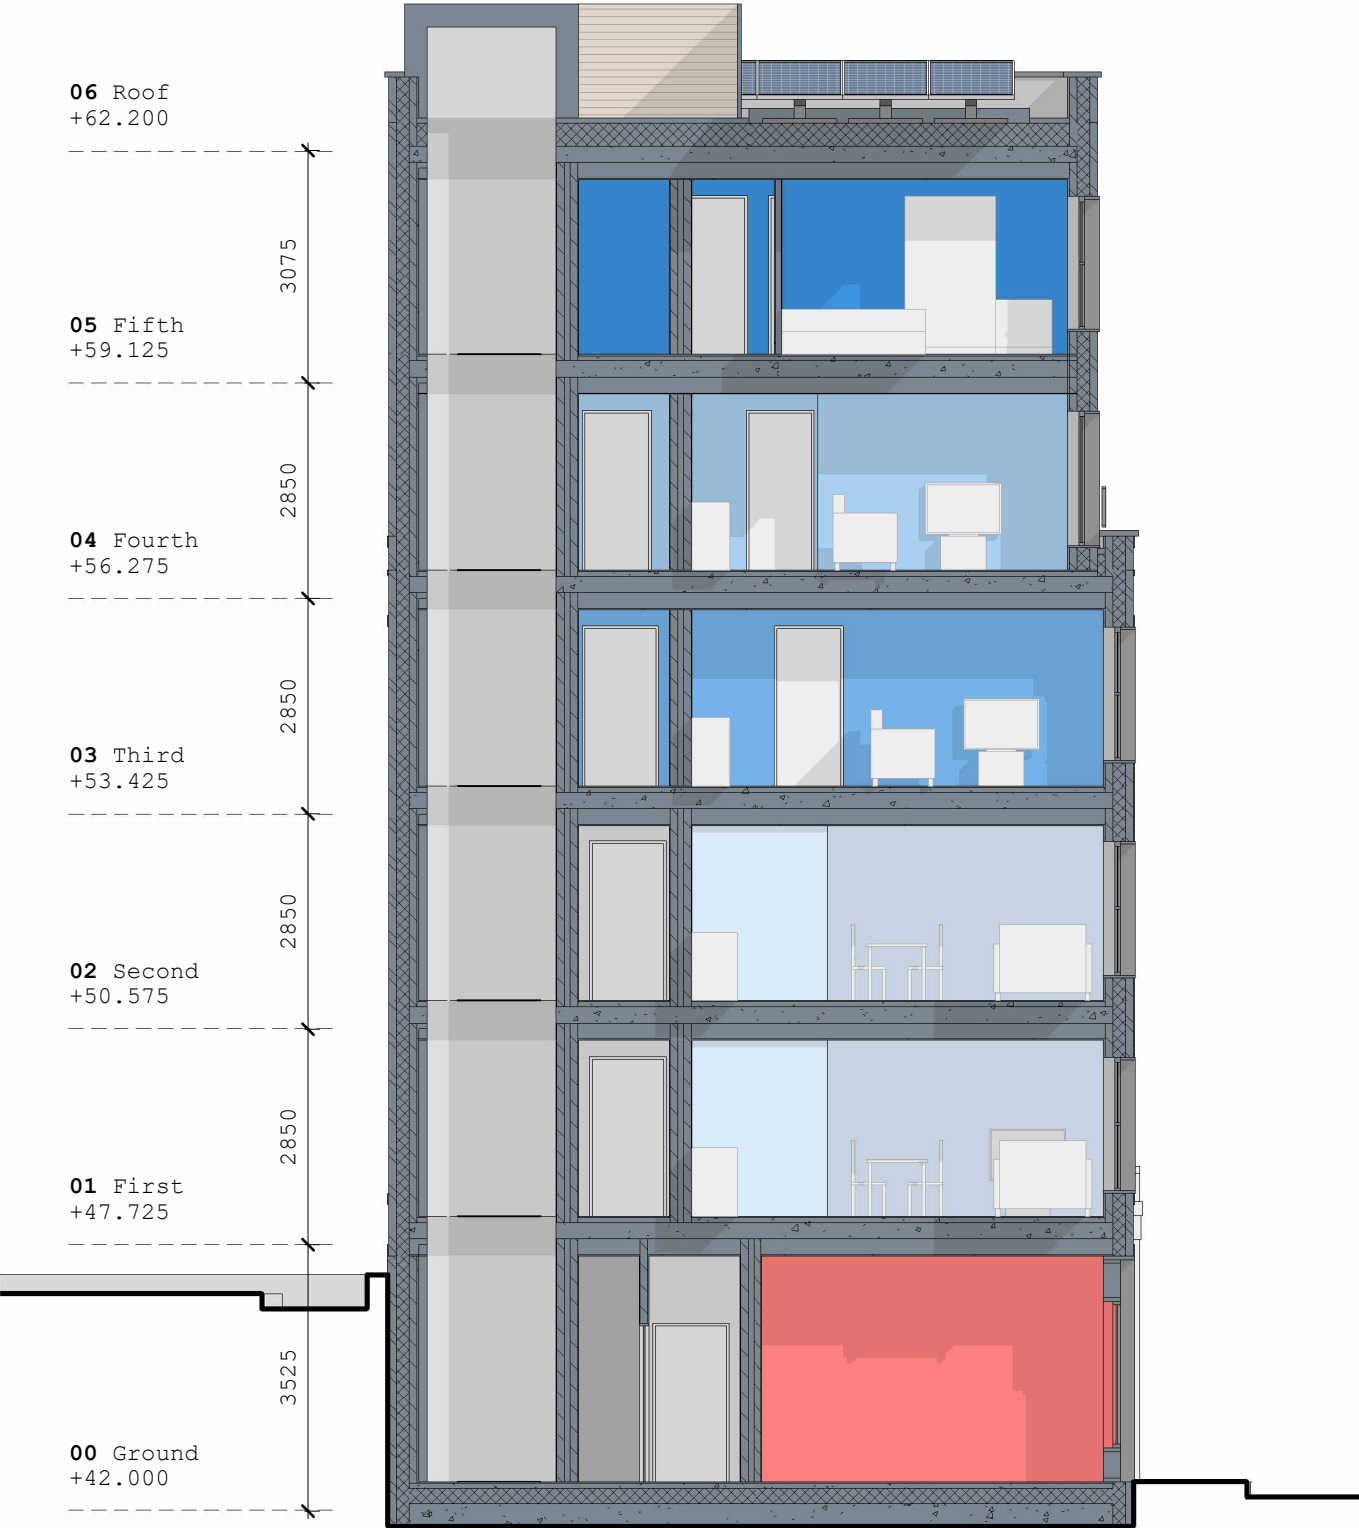

2. Section EE



			Project: Alfred House Reading, RG1 7JL Drawing: Proposed Sections Sheet 3		 RIBA Chartered Practice
Collaborating with: Sanjay Sharma			Date: Aug '25 Status: Information		
Job: 125 Drawing: 04-03 Revision: 4			Drawn By: MC Checked By: EM		
Colony Architects Ltd. The Wine Store, Brewery Court, Theale, Reading, RG7 5AJ +44 (0)118 380 0328 hello@colonyarchitects.com colonyarchitects.com					