


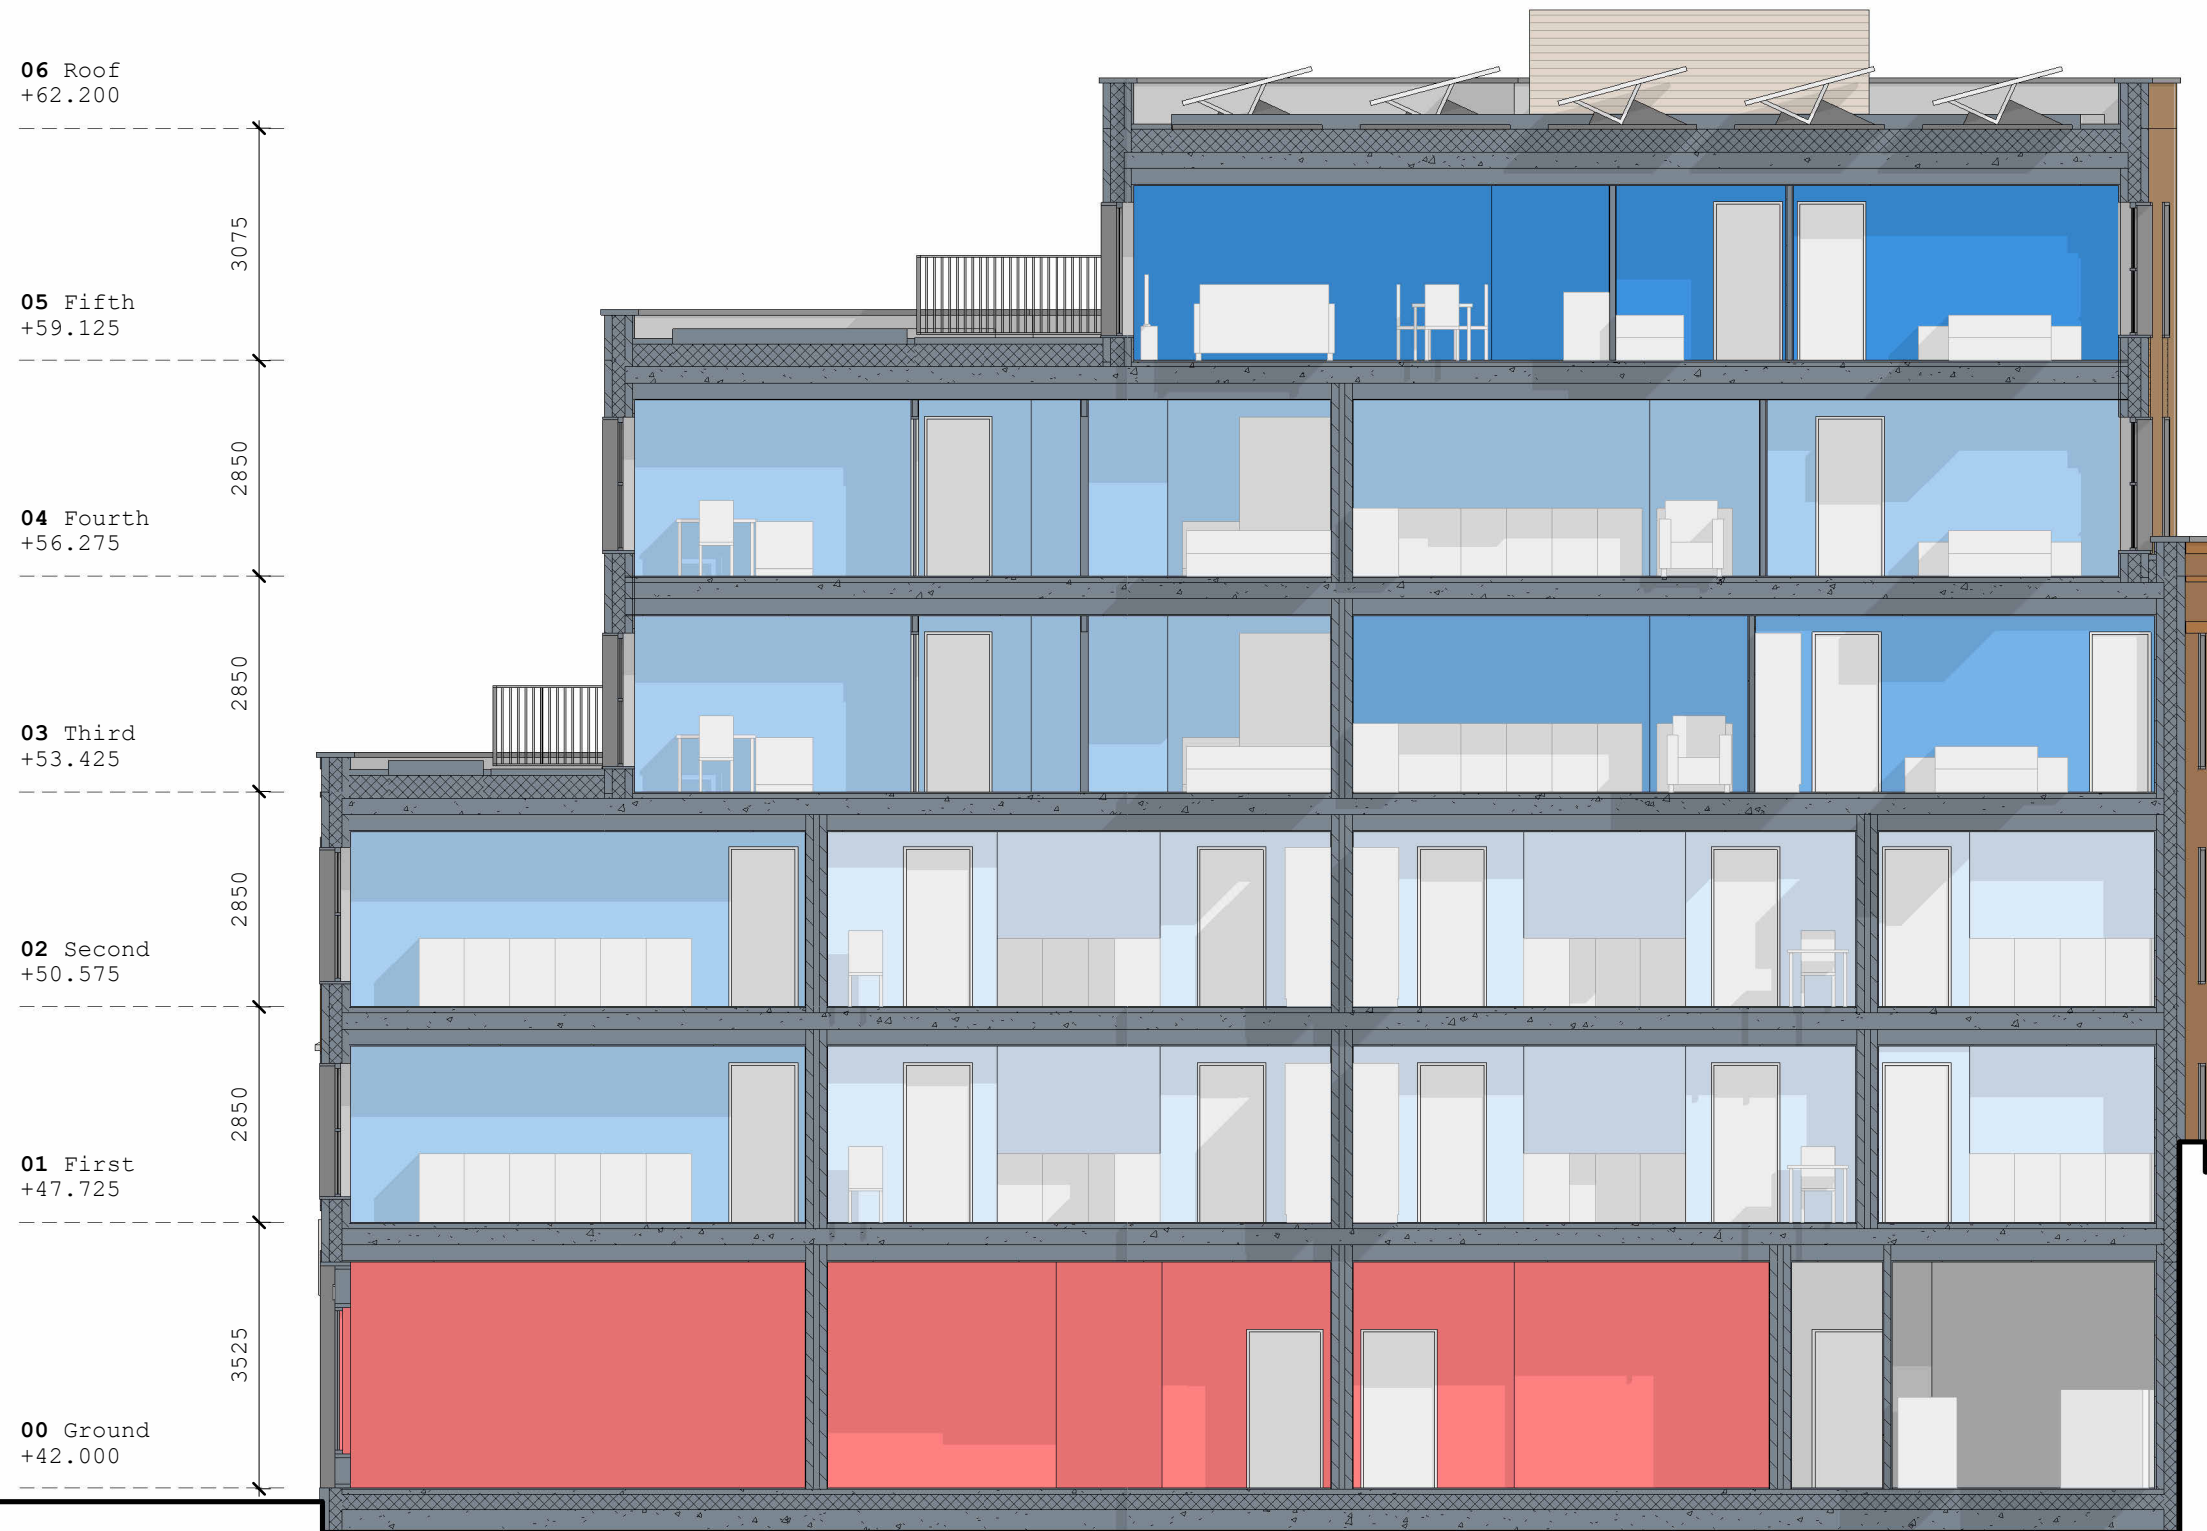

1. Section AA



Collaborating with:
Sanjay Sharma

Job: 125
Drawing: 04-01
Revision: 5

Project:
Alfred House
Reading, RG1 7JL
Drawing:
Proposed Sections Sheet 1

Date:
Nov '25
Status:
Information
Drawn By:
MC
Checked By:
EM



Colony Architects Ltd.
The Wine Store, Brewery
Court, Theale, Reading, RG7 5AJ
+44 (0)118 380 0328
hello@colonyarchitects.com
colonyarchitects.com