



0 Solar panels mounted flush in-roof type - REAR ELEVATIONS ONLY



1 COPEKING® Stormking's GRP Double Weathered Coping System - Portland Stone



2 Anthracite Grey Square Line Gutter System 114mm UPVC Rainwater



3 Marley Eternit - Cedral Thrutone Textured fibre cement slates

Wall to wall size - 2940
The window size - 1884
The door size - 2154

F₁

F₂

OUTSIDE

The window size - 1884
(54 5/8")

INSIDE

>Material: 81 series 2.0mm thermal break aluminum alloy
>Surface: powder coated stone grey color
>Glass: 5+1.14pvb+5+20A+5mm insulated and laminated clear glass

5

Grey Aluminium Framed Windows

Wall to wall size - 2450
The door size - 2154
Lock height - 1000

F₁

F₂

OUTSIDE

The door size - 2154
(84 3/4")

INSIDE

>Material: 120 series 2.0mm Non-thermal break aluminum alloy
>Surface: powder coated stone grey color
>Glass: 5+1.14pvb+5+12A+5mm insulated clear tempered glass

5

Grey Aluminium Framed Doors

3

1

2

4

6

5

7

PROPOSED

EAST ELEVATION (FRONT)

1:50

0


WEST ELEVATION (REAR)

1:50

4

Stormking's GRP Flat Top Dormer

1:1

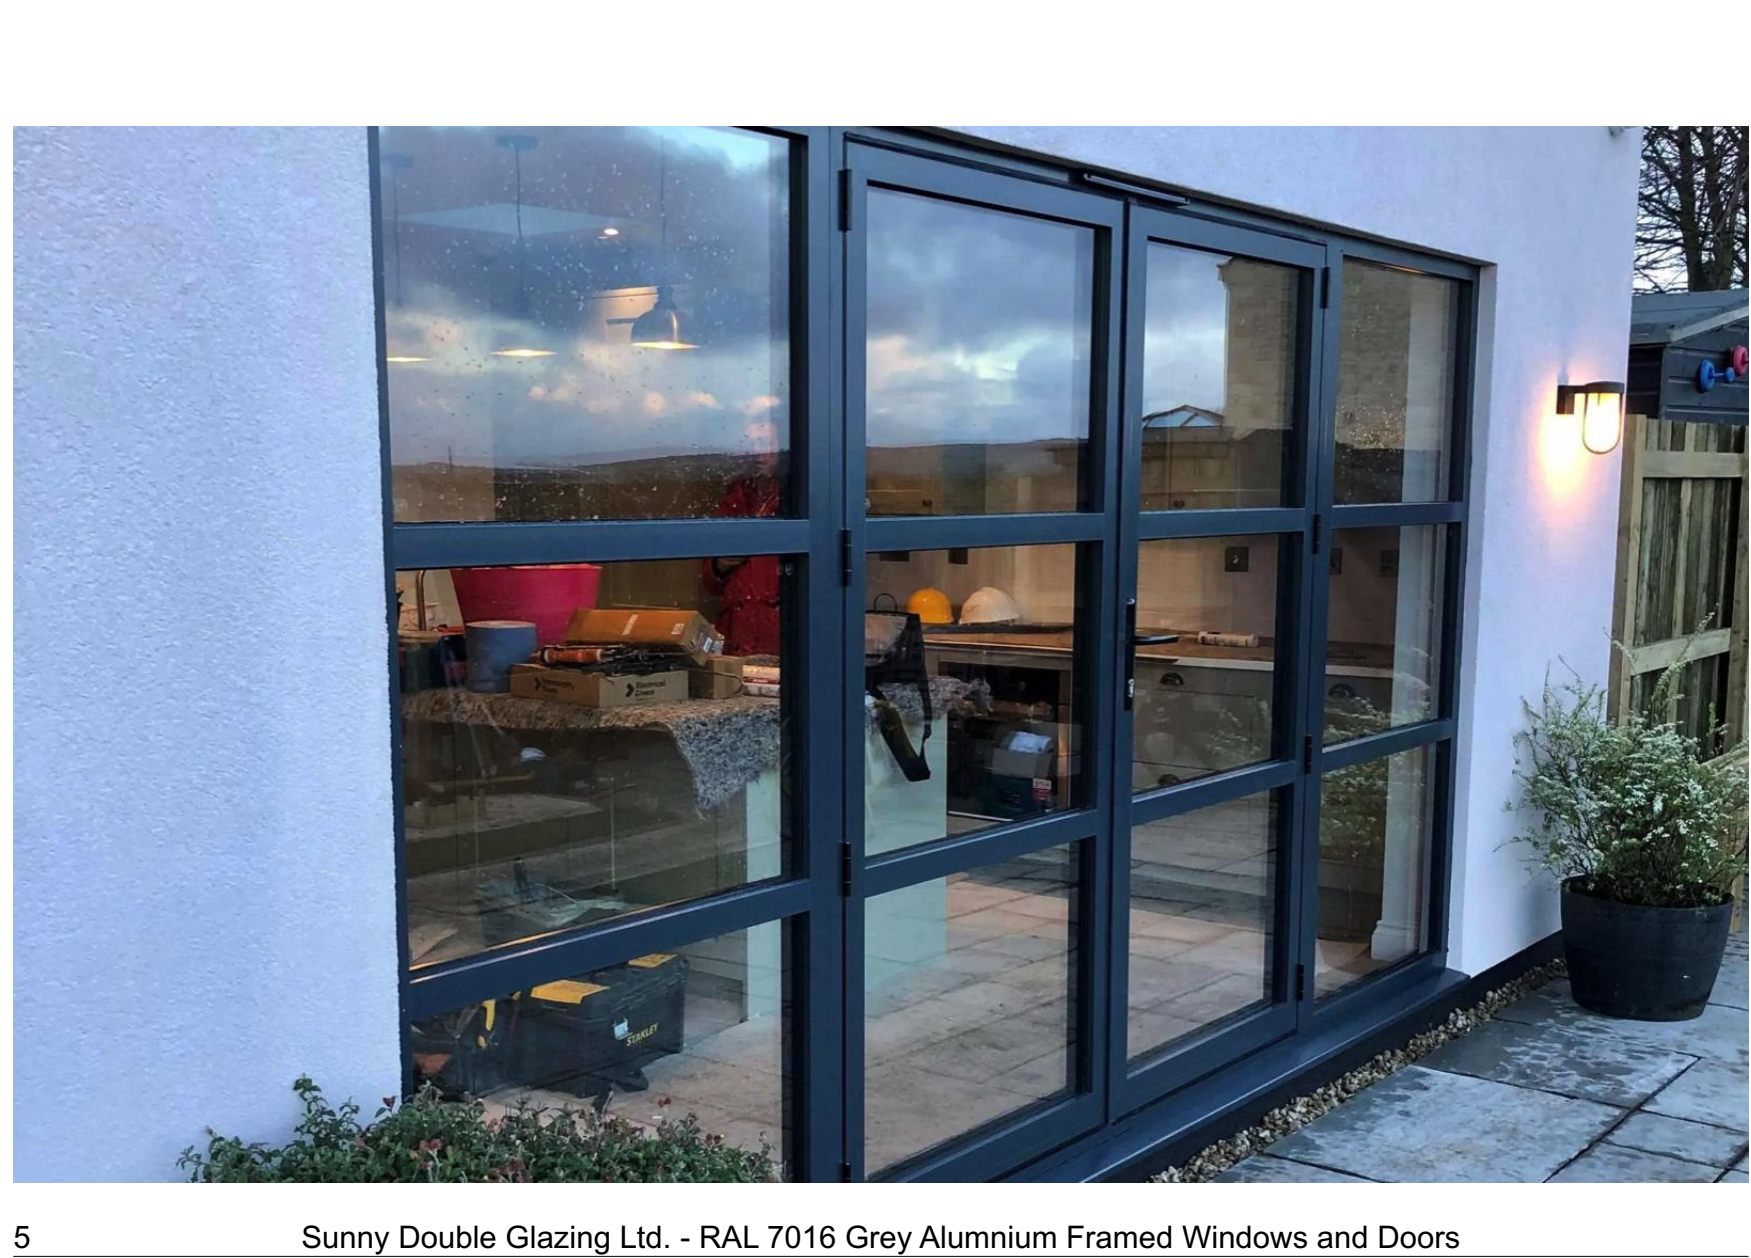


5 Sunny Double Glazing Ltd. - RAL 7016 Grey Aluminium Framed Windows and Doors



6 K Rend Silicone FT Textured Champagne Render Coat



7 Woodward Edenmore Smooth Facing - Built

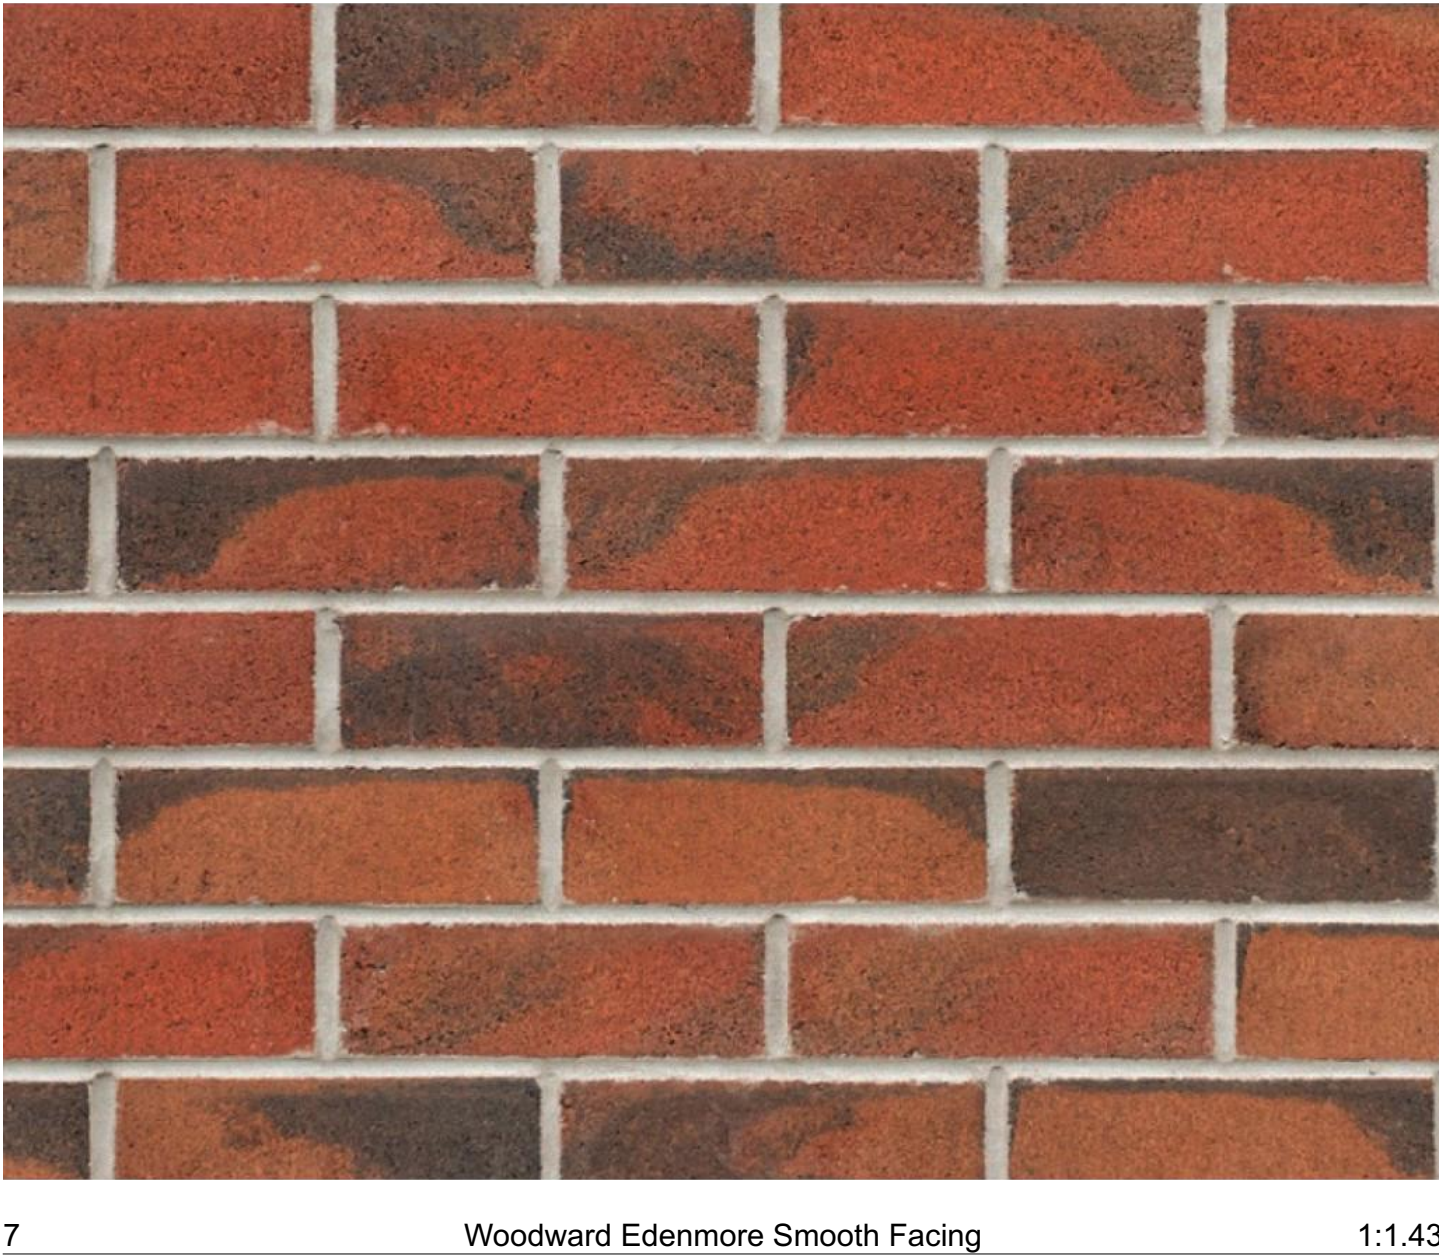

7 Woodward Edenmore Smooth Facing 1:1.43