



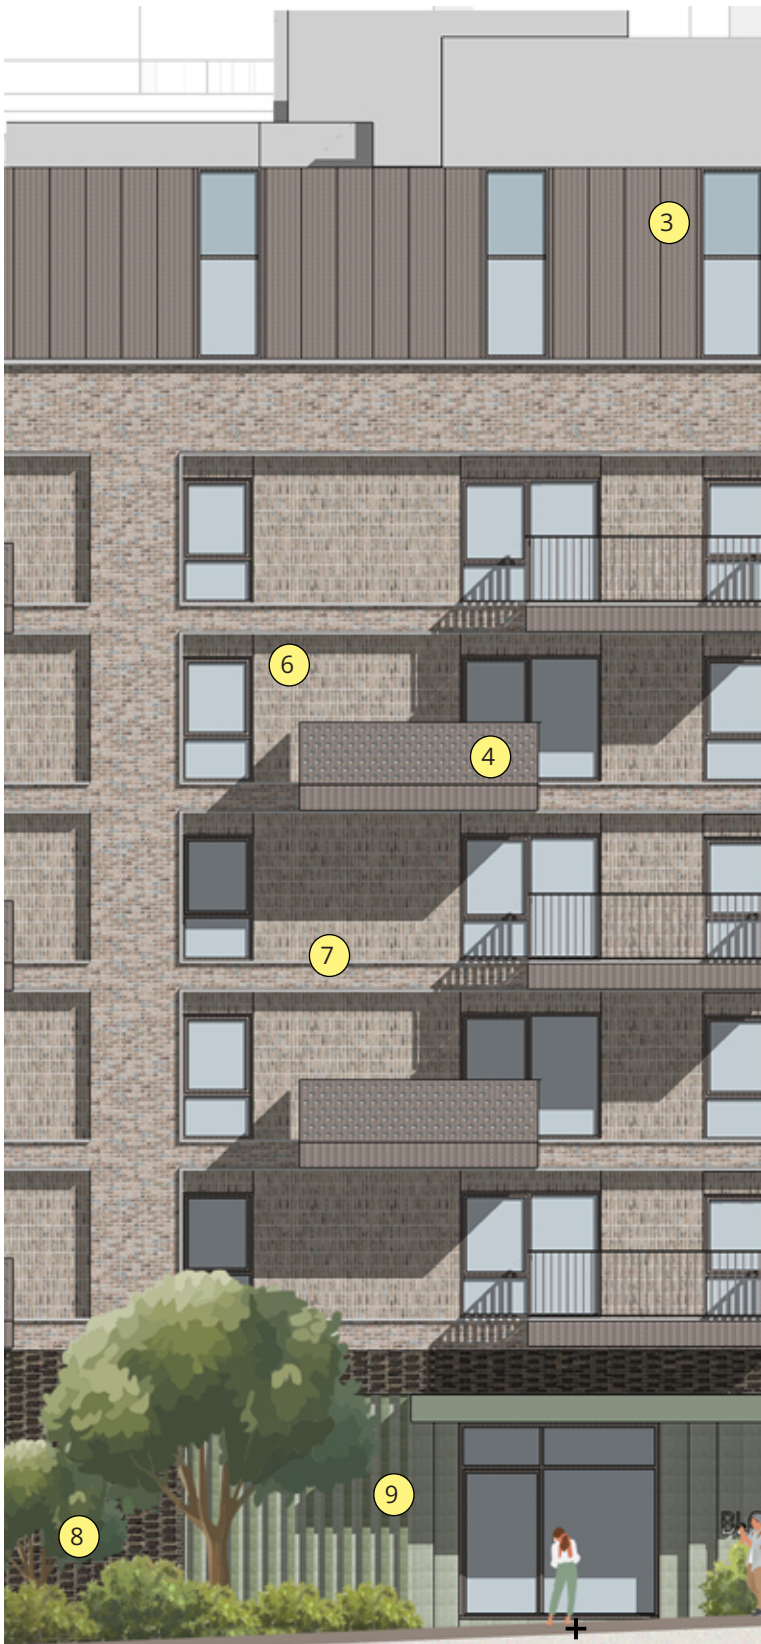

Proposed Royal Elm Mews Street Elevation (West).

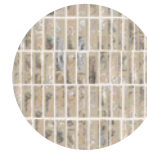

B. lighter brown




B1. lighter brown brick soldier
coursing



A. dark brown brick



A1. dark brown brick with
projecting brick detail

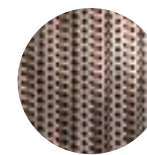

C. perforated aluminium cladding



D. front door olive colour/
aluminium cladding for canopy