




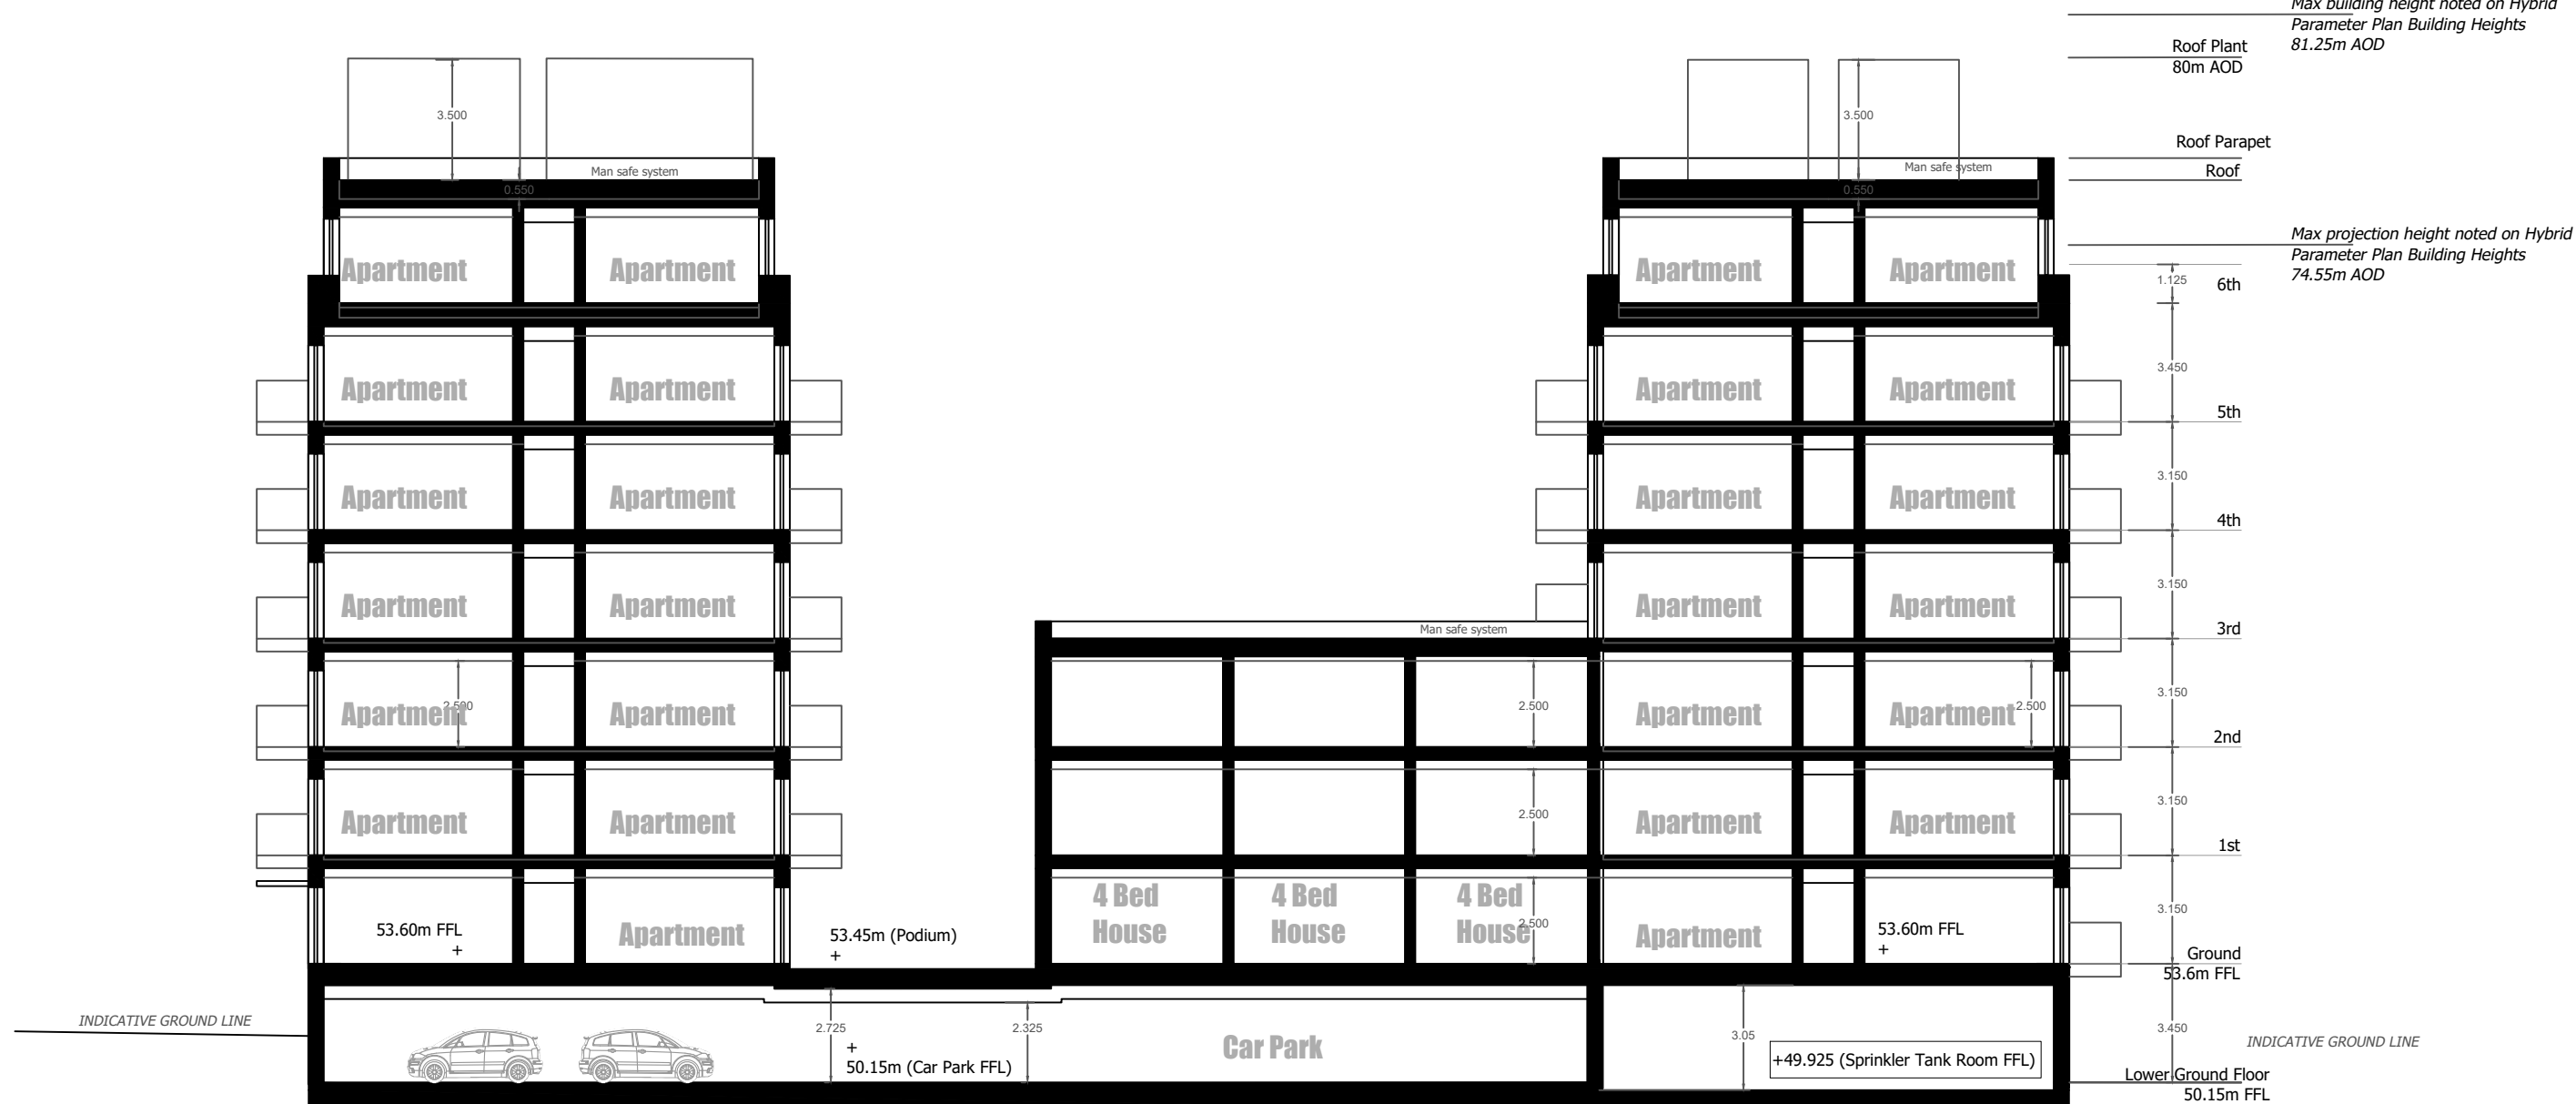

SECTION AA

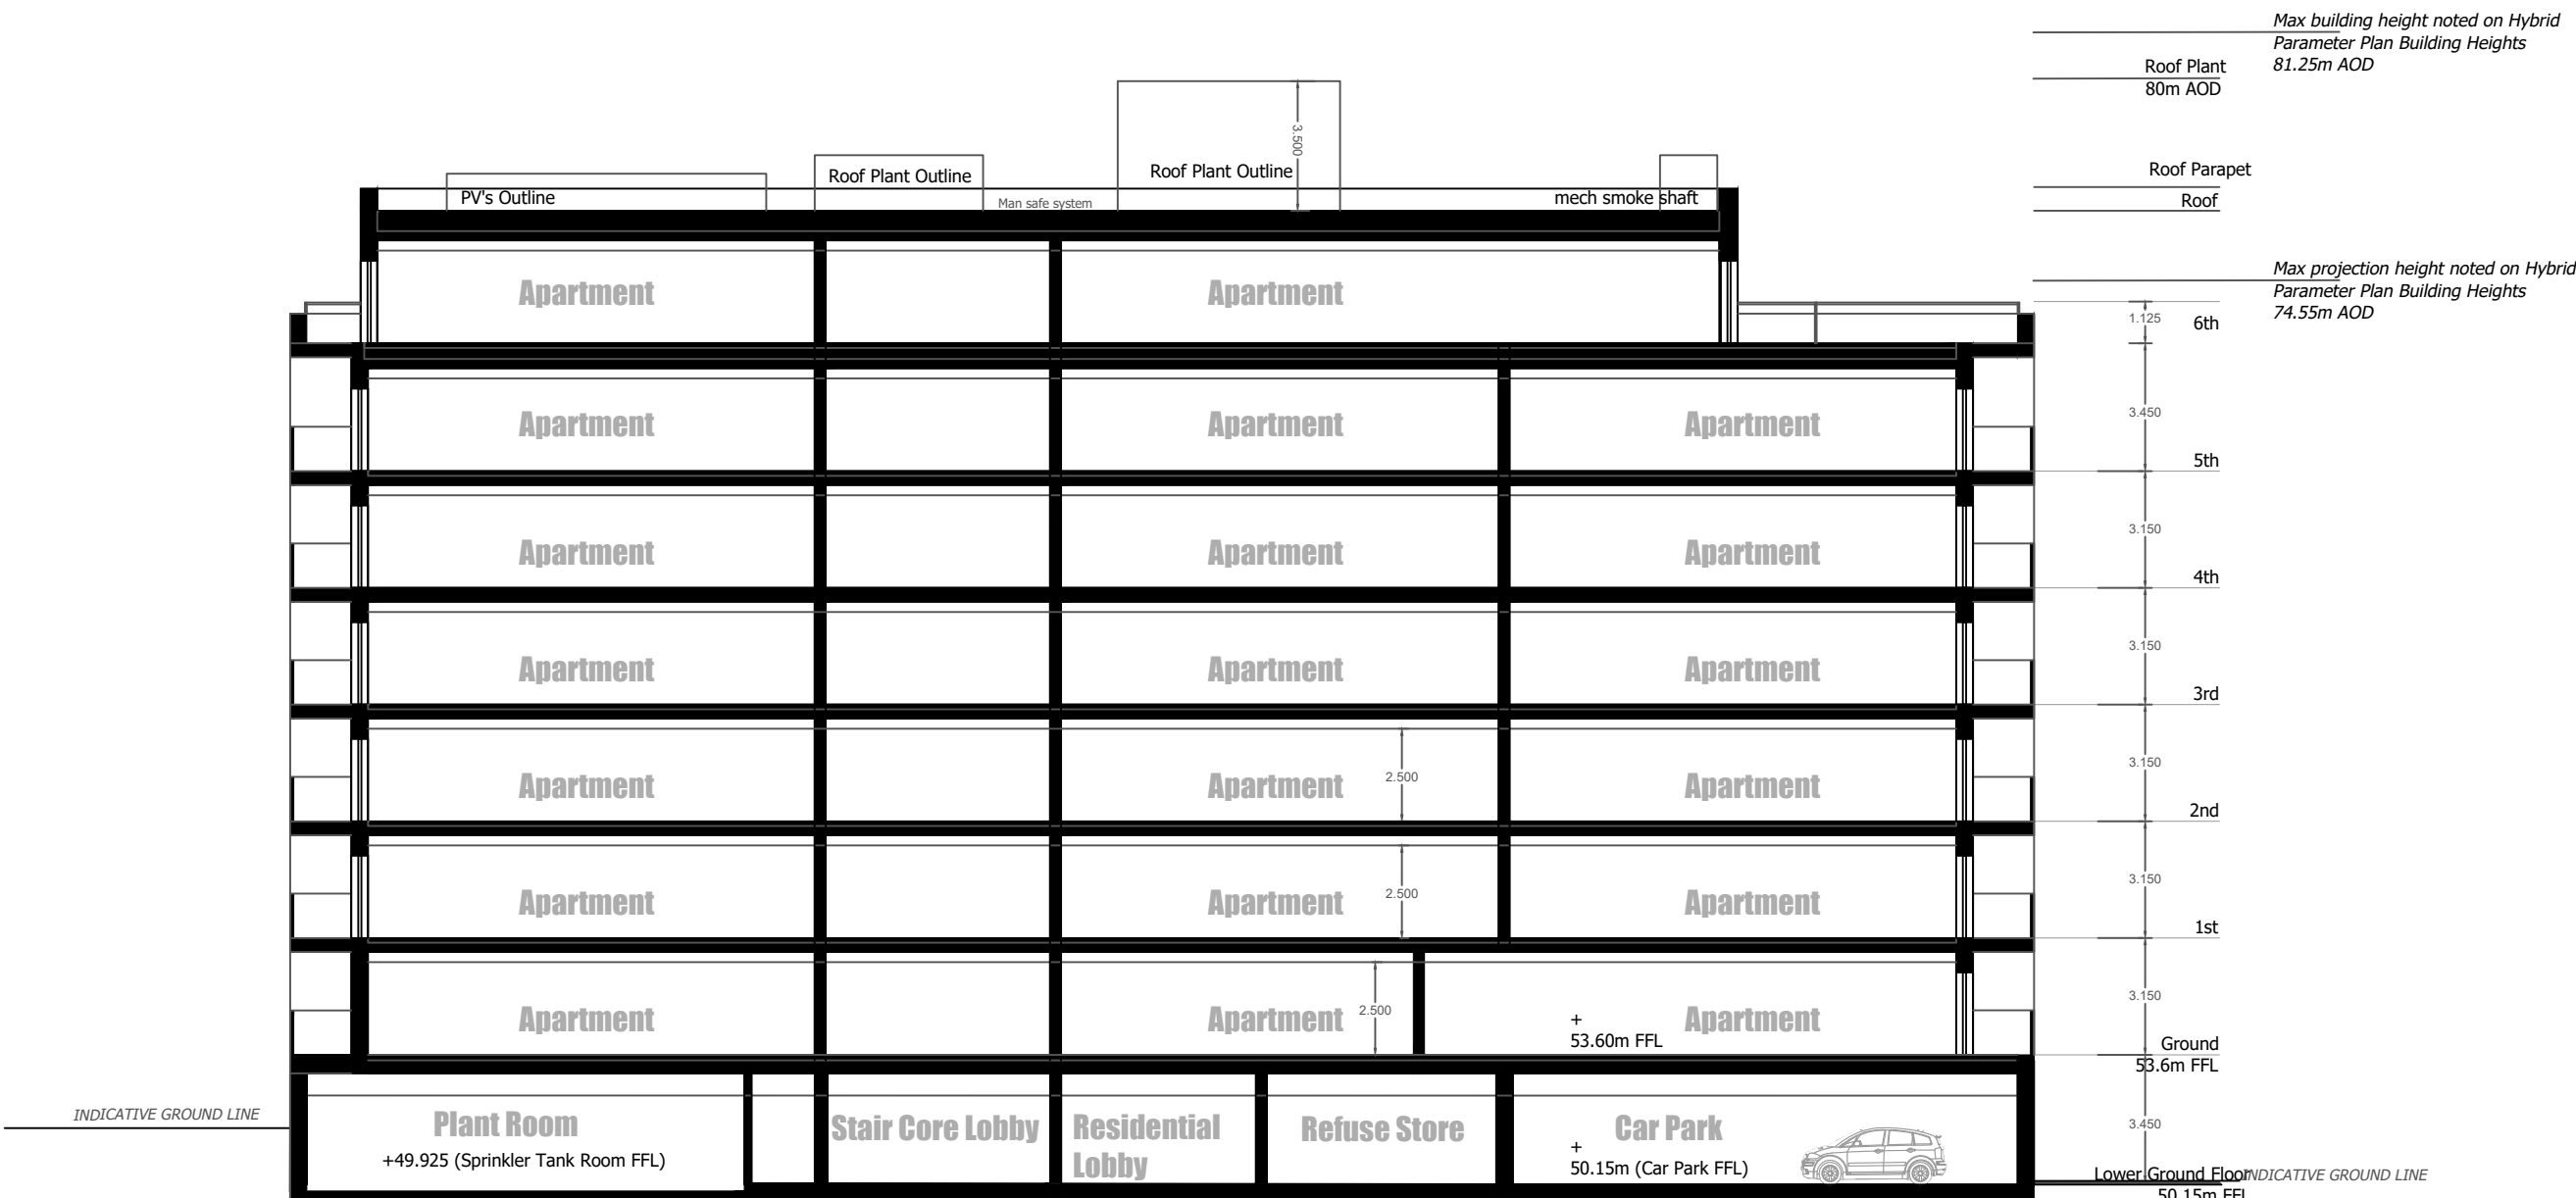

SECTION BB

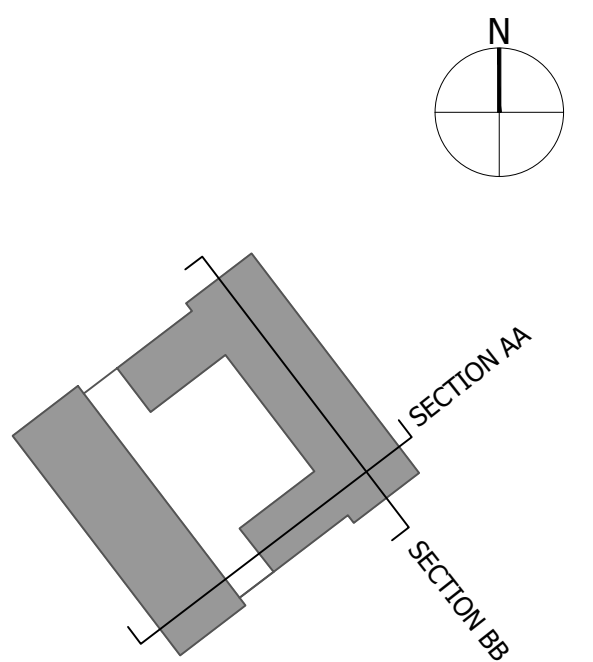


PLANNING

Project
Royal Elm Park
Block 6

Drawing Title
Proposed Section AA and BB

Date	Scale	Drawn by	Check by
03.10.25	1:200 @A1 1:xx @A3	mk	pj
Project No	Drawing No	Revision	
333101170	LN-A-210	P1	

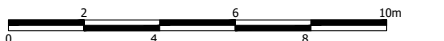

Stantec UK Limited
1st Floor Arthur Stanley House
40-50 Tottenham Street
London
W1T 5RN
T: 020 7446 6888



ntec.com\uk