


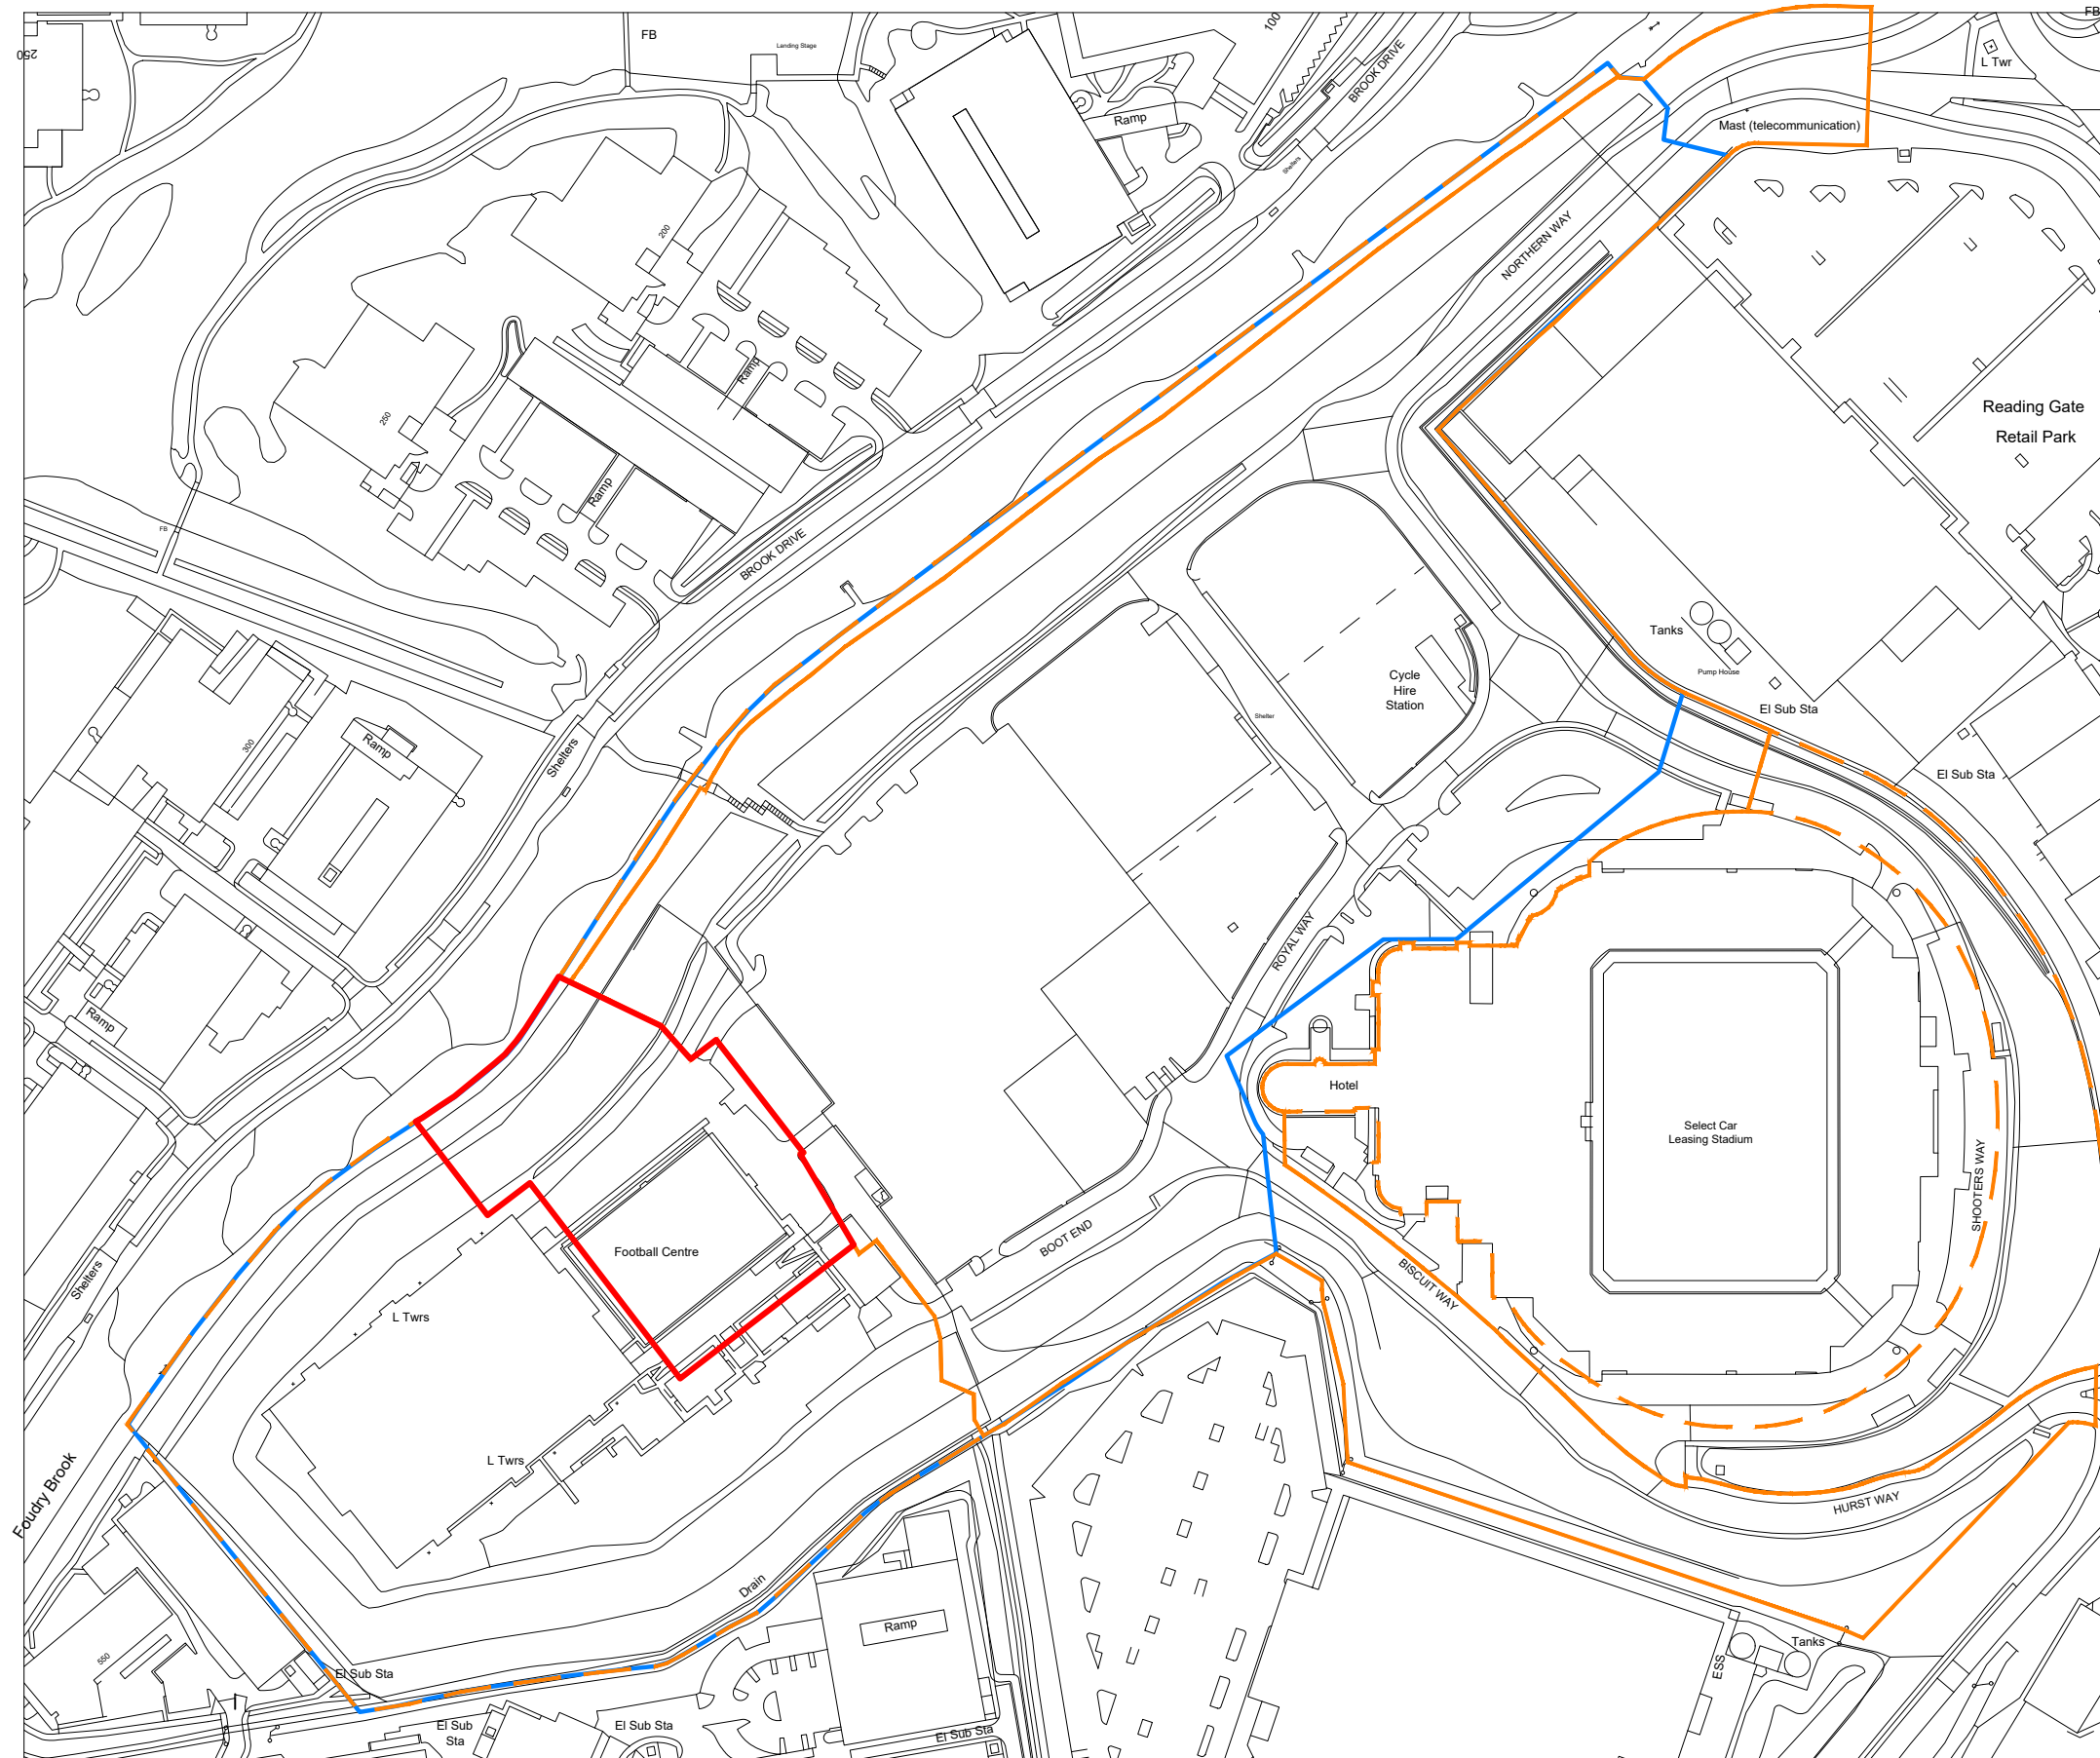

LEGEND

-  Site Application Boundary (Area: 0.99 ha)
-  RFC Prop Co Ltd Ownership Boundary
-  Hybrid Application Boundary - Detail (ref 160199)
-  Hybrid Application Boundary - Outline (ref 160199)




(c) Crown copyright, All rights reserved. 2025. License number AC0000808122

PLANNING

Project
Royal Elm Park
Block 6, Phase 5
Drawing Title
Site Location Plan

Date	Scale	Drawn by	Check by
03.10.25	1:2500	CB	MK
Project No	Drawing No	Revision	
333101170	LN-A-PL001	P1	

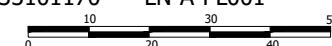

Stantec UK Limited
3rd Floor Arthur Stanley House
40-50 Tottenham Street
London
W1T 5RN
T: 020 7446 6888



stantec.com\uk