




Proposed Block Plan
Scale: 1:500

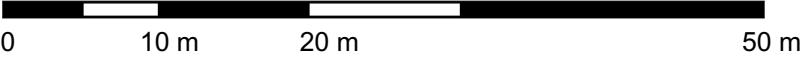

Status
S0

Scale @ A3
1:500

Project No:
243-RG1

Purpose of Issue
Planning

Date
17 November 2025

Originator
Express Planning

Checked by
MA

Project Address
8 Anstey Road, Reading RG1 7JR

Project Description
Erection of two rear dormer windows and installation of rooflights to the front roof slope

Layout Title
**Existing and Proposed Block Plans
Proposed Block Plan**

Drawing Number
project | originator | zone | level | type | role | number | rev
243-RG1 - GA - ZZ - XX - DR -N/A - 401