
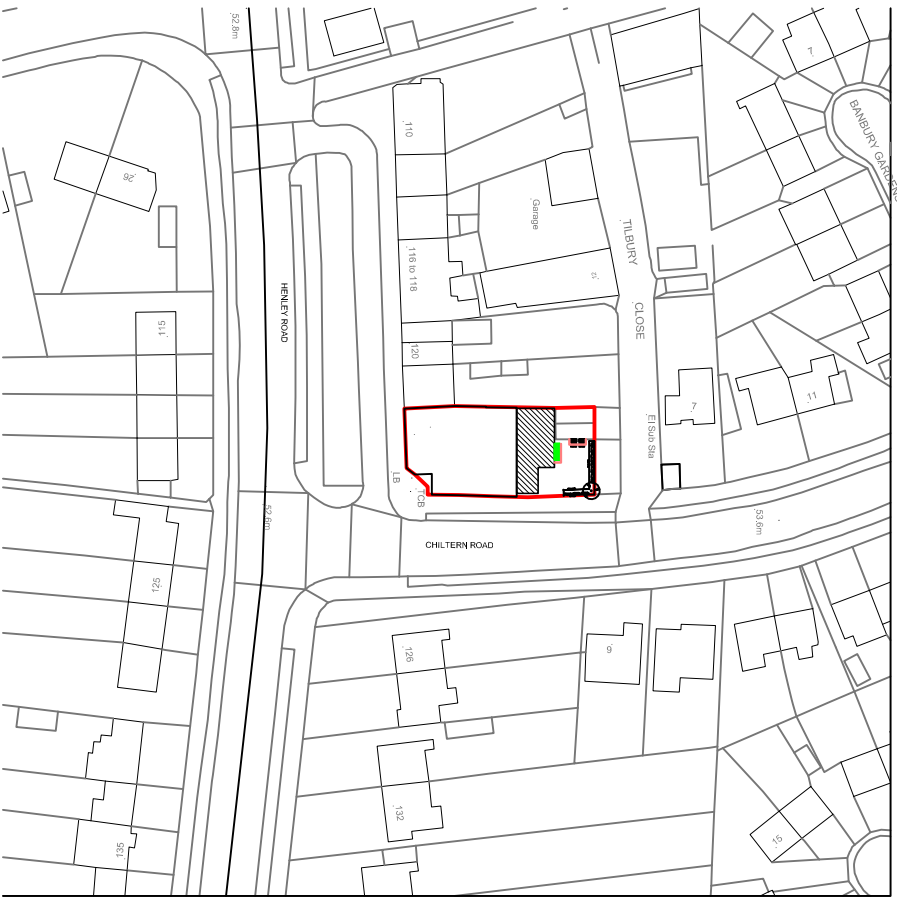
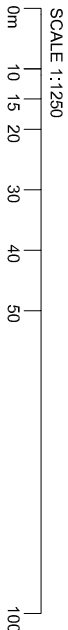
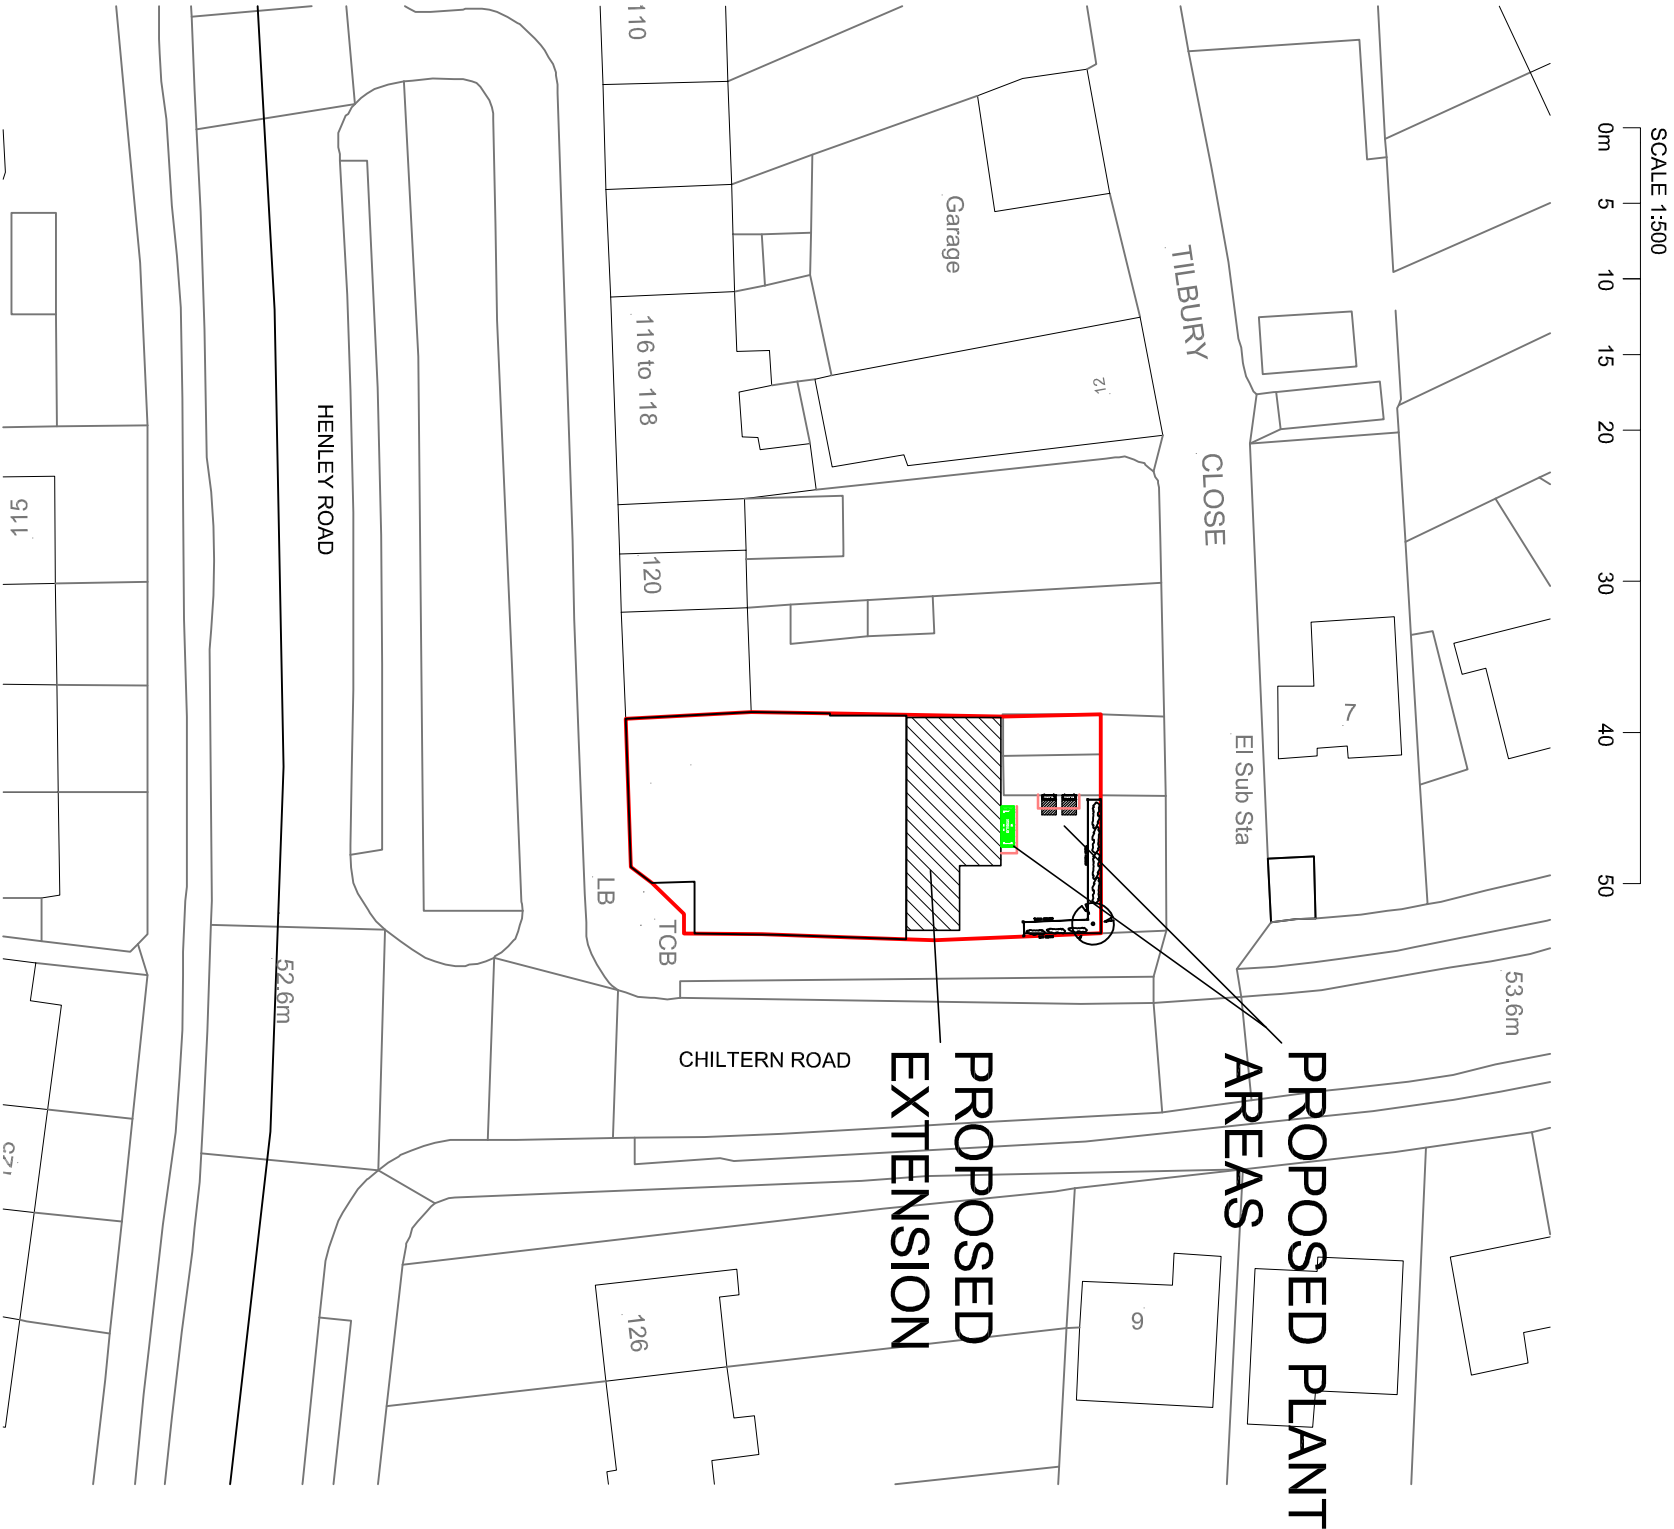


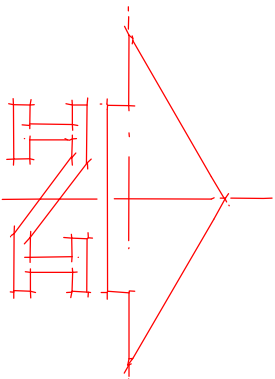

LOCATION PLAN 1:1250

© THE CONTENTS OF THIS DRAWING REMAIN THE SOLE PROPERTY OF WELLSFIELD ASSOCIATES AND MUST NOT BE COPIED OR REPRODUCED WITHOUT PRIOR PERMISSION.

FULL SURVEY NOT CARRIED OUT, DRAWING PRODUCED USING INFORMATION SUPPLIED BY THE CLIENT

Wellsfield Associates
York House
Walsingham Drive
Rushmore, Essex.
SS6 7AU
Mob No 07766 221958
chris@wellsfieldassociates.co.uk

project
CO-OP SUPERMARKET
124 HENLEY ROAD
CAVERSHAM
READING
RG4 6DH

PROPOSED O S EXTRACT

date	MAR 25	drawn	C.J.J.
------	--------	-------	--------

scale	1:500, 1:250 @A3	drg no.	3923.13a
-------	------------------	---------	----------

BLOCK PLAN 1:500