
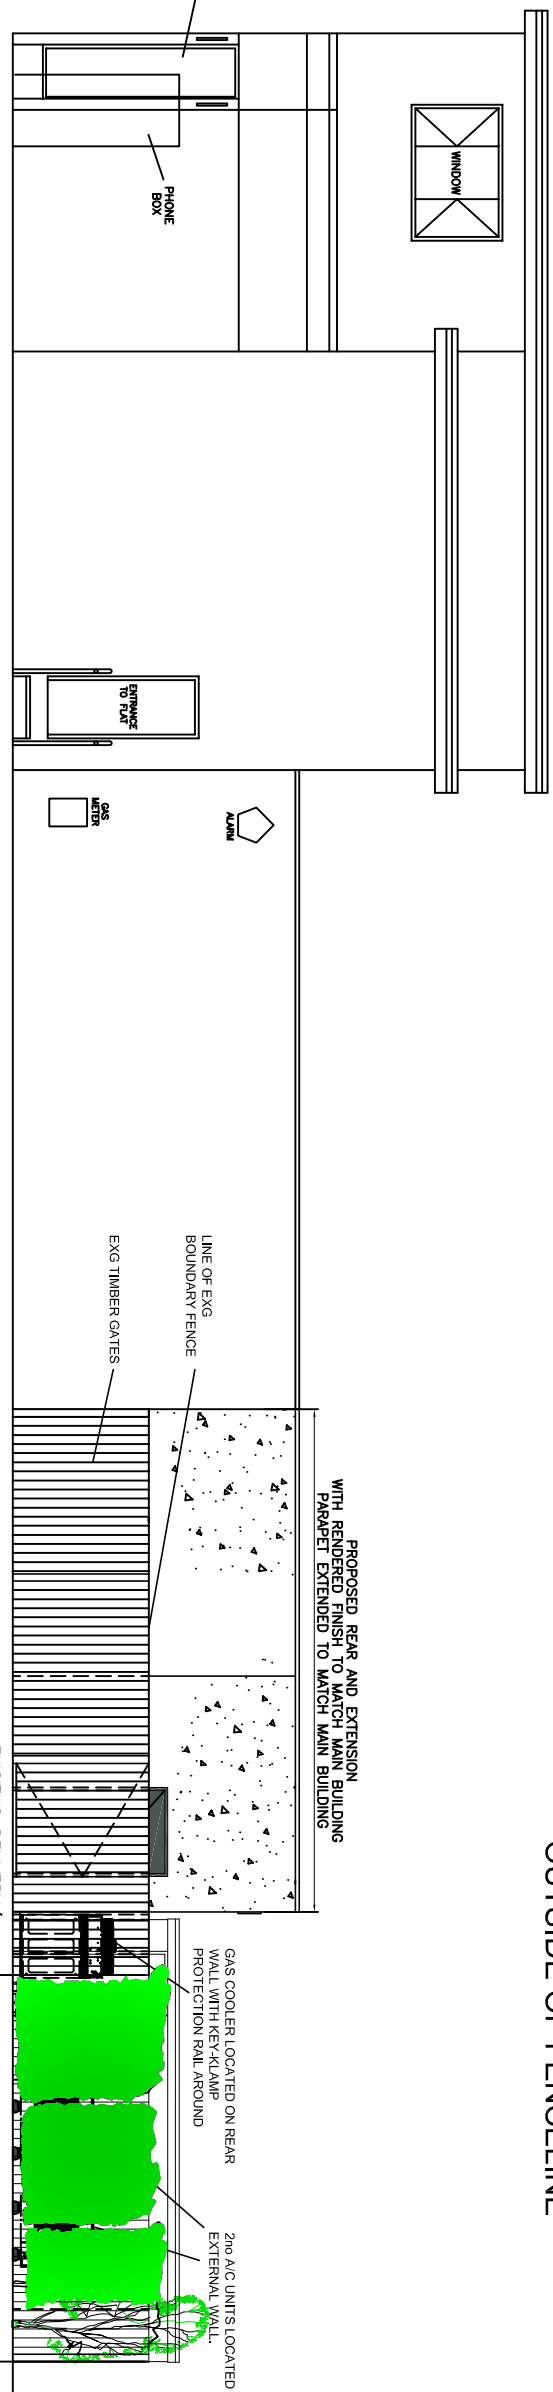



PROPOSED ELEVATIONS 1:100

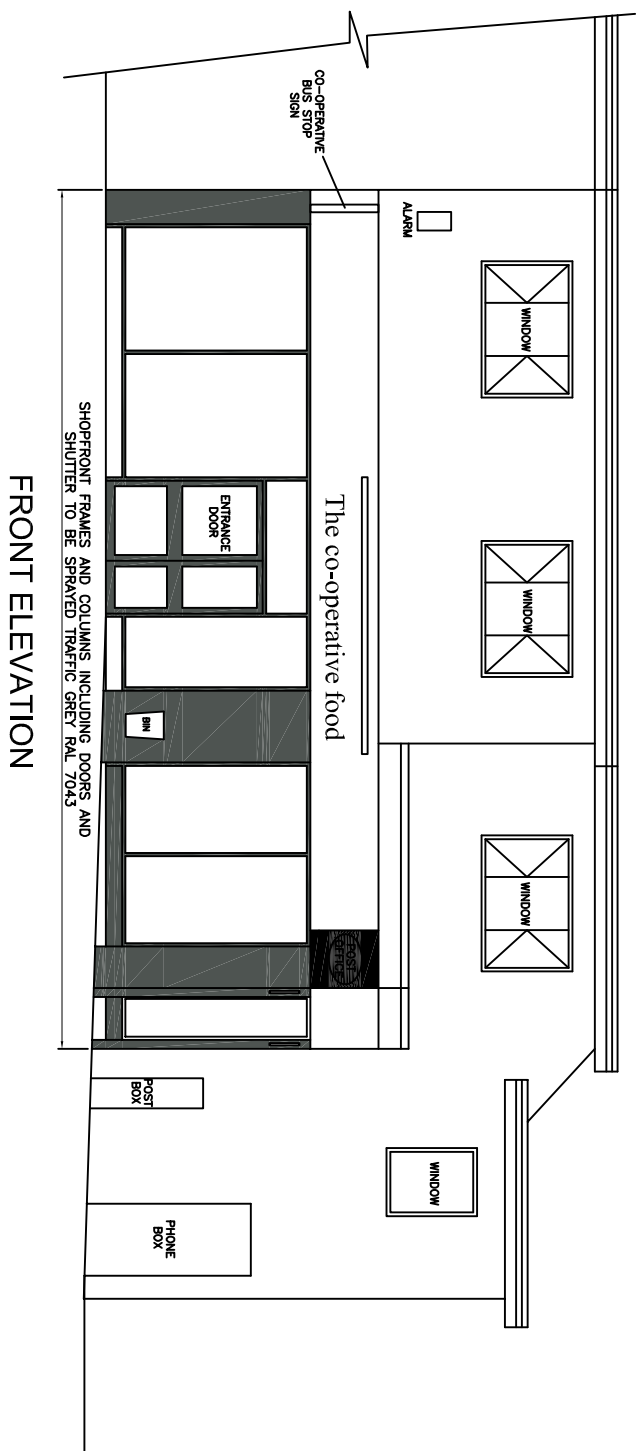




REVISION	
A. GOODS IN GATE UPDATE TO REFLECT WHAT IS ON SITE	08.05.25
B. PARAPET CONTINUED TO SIDE ELEVATION TO MATCH MAIN BUILDING	04.06.25
C. PLANT LAYOUT RECONFIGURED FOLLOWING CALL WITH STEPHEN VIGAR	27.09.25
D. FENCE LINE SET BACK TO SHOW PLANTING OUTSIDE OF FENCELINE	20.10.25

PROPOSED LANDSCAPING


Boxwood (*Buxus sempervirens*) - A common, slow-growing hedge that needs very little maintenance.
Japanese Maple - A non-invasive tree system that grows downwards.

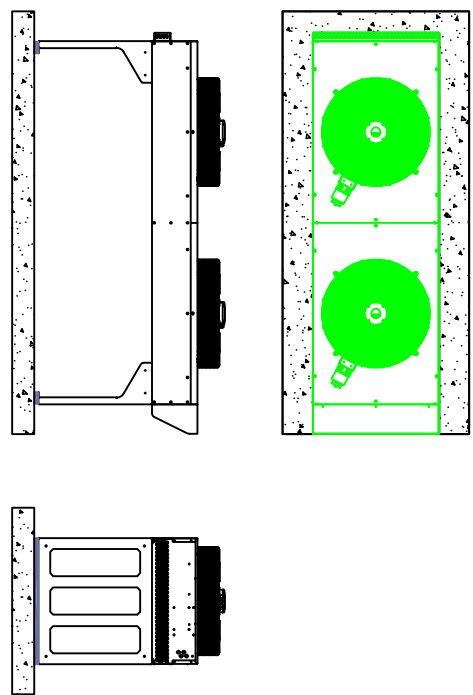

- PROPOSED WORKS INCLUDE:
- NEW SINGLE STOREY REAR EXTENSION AT THE REAR, WITH WHITE RENDERED FINISH TO MATCH THE MAIN BUILDING.
 - SHOPFRONT TO BE SPRAYED TRAFFIC GREY RAL 7043, INCLUDES AUTO DOORS AND WINDOW FRAMES.
 - REMOVE EXISTING A/C UNITS AT REAR

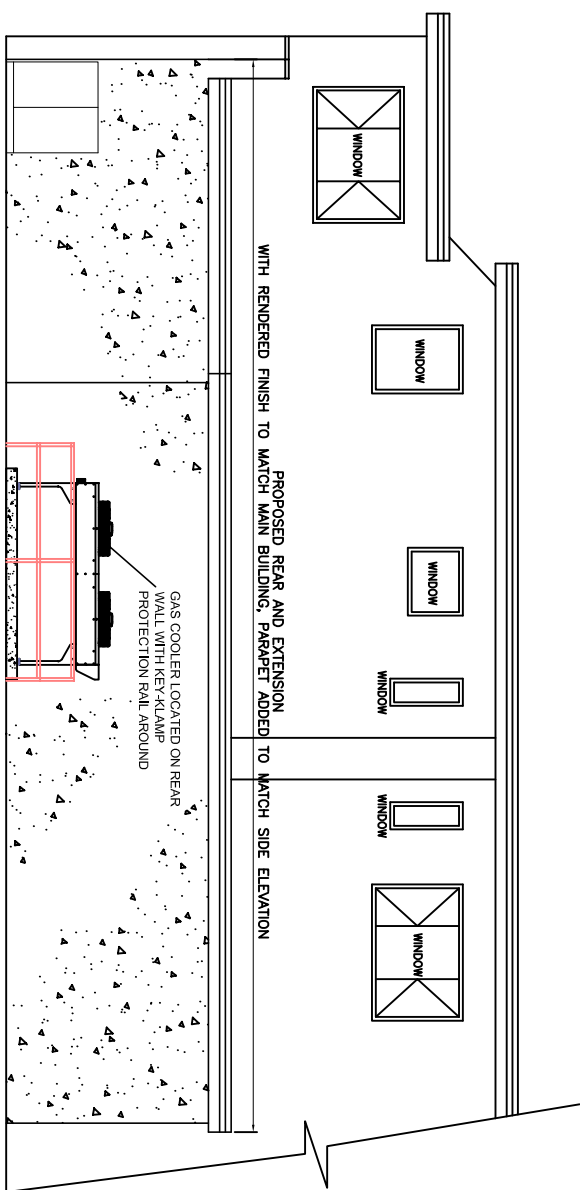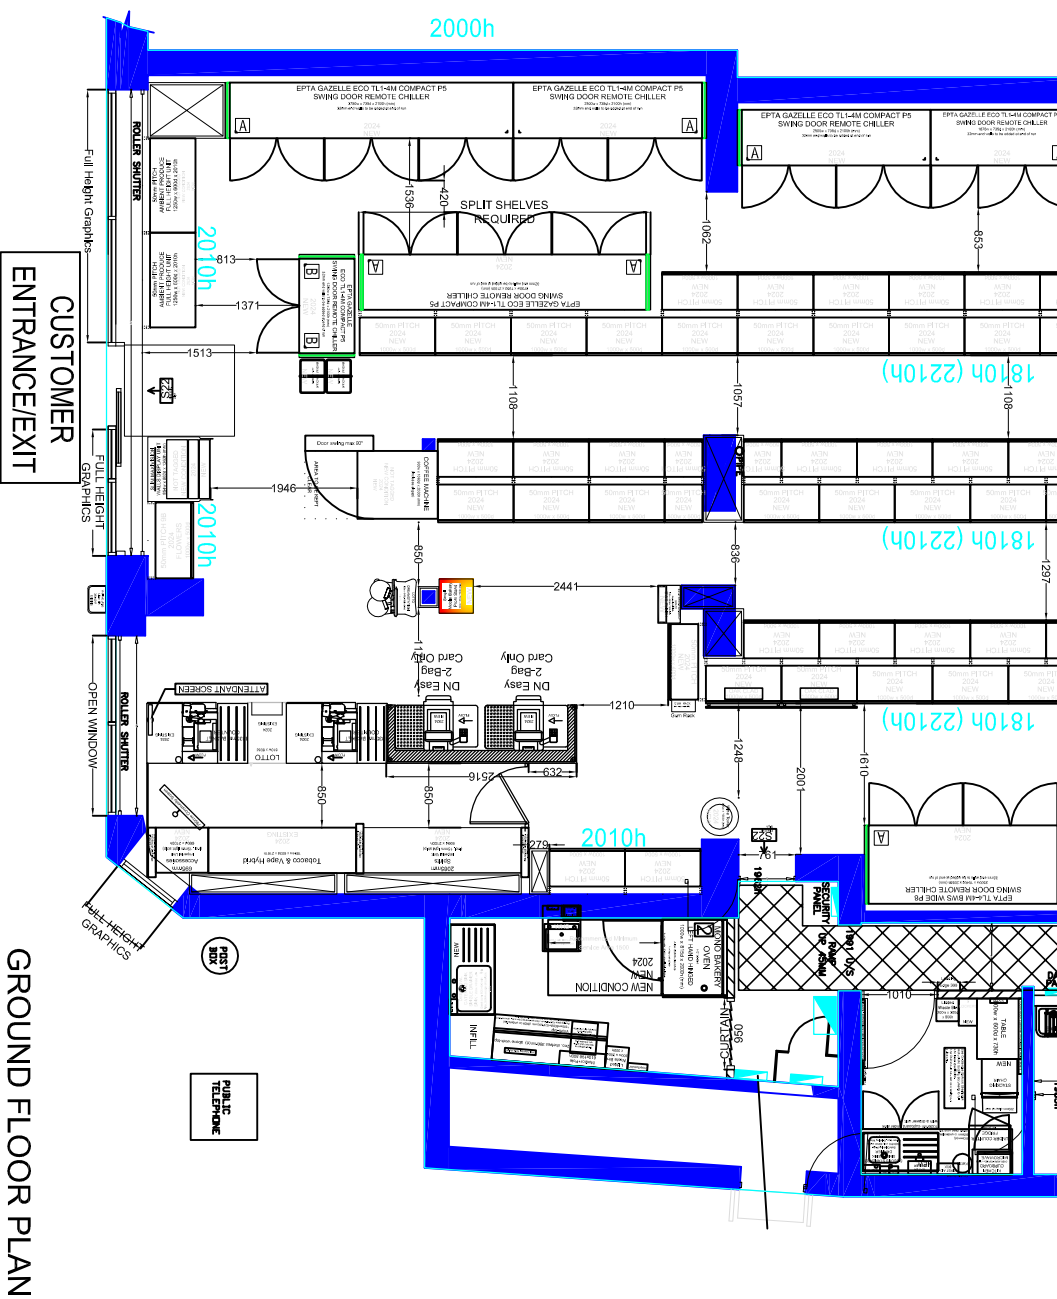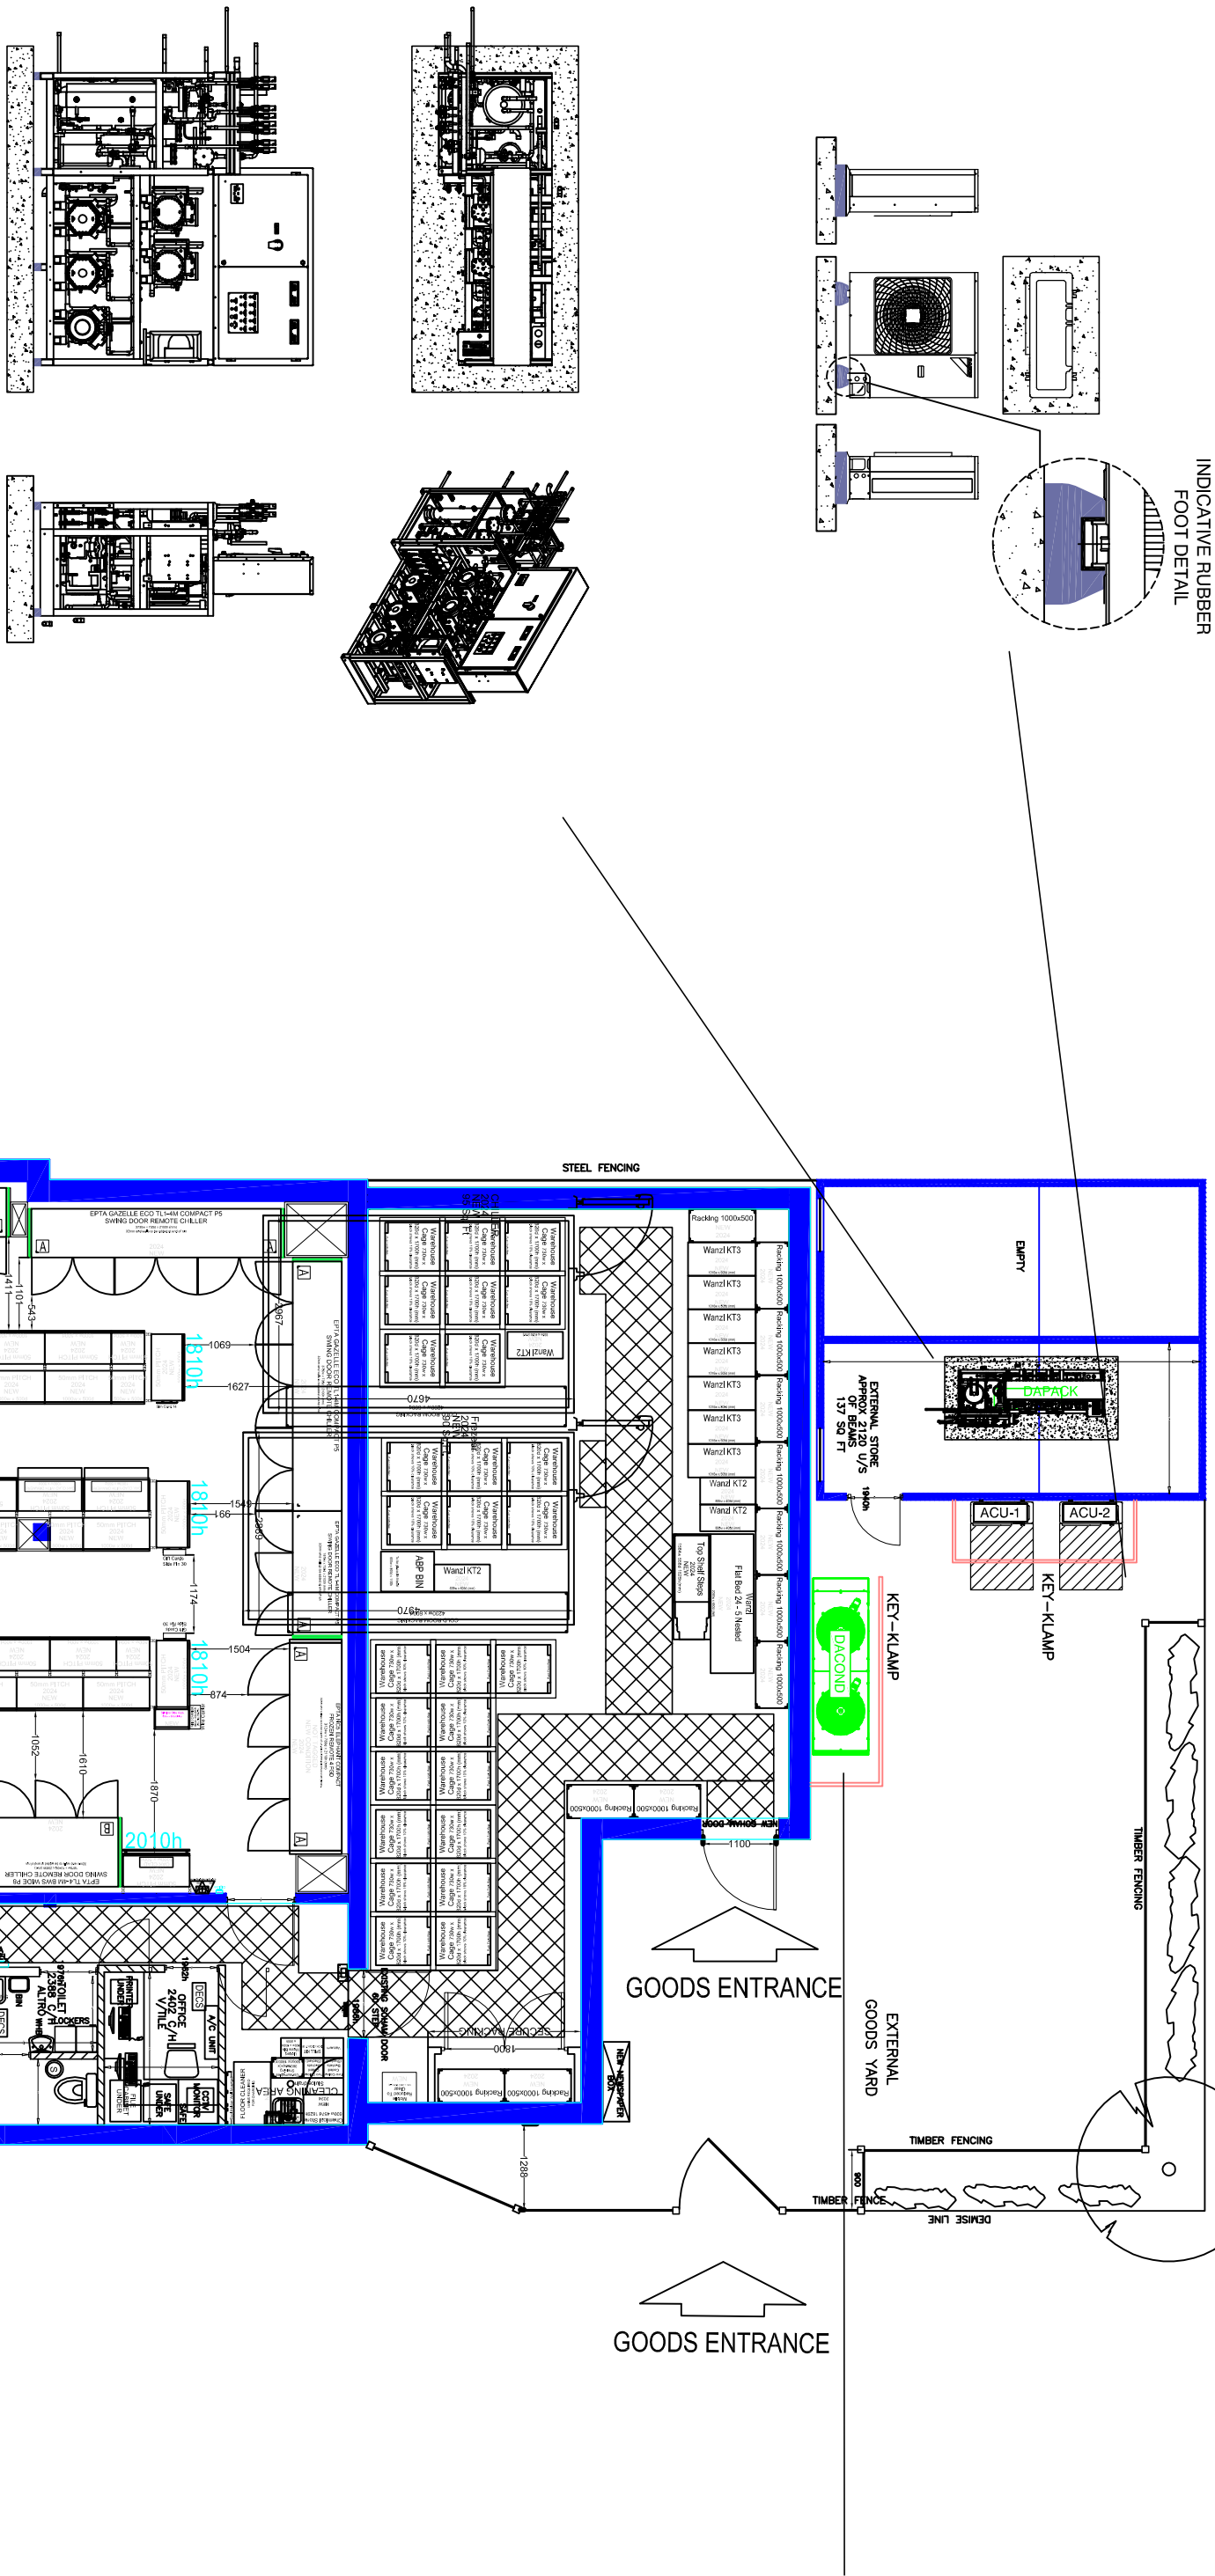

SCALE 1:100

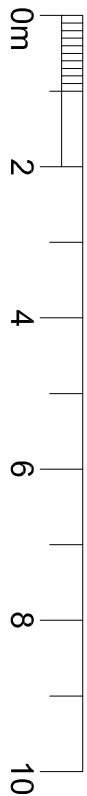

date	FEB 25	drawn	C.J.J.
scale	1:100 @A1	drg no.	3923.11d

© THE CONTENTS OF THIS DRAWING REMAIN THE SOLE PROPERTY OF WELLSFIELD ASSOCIATES AND MUST NOT BE COPIED OR REPRODUCED WITHOUT PRIOR PERMISSION.	
FULL SURVEY NOT CARRIED OUT. DRAWING PRODUCED USING INFORMATION SUPPLIED BY THE CLIENT	
Wellfield Associates	
York House Westview Drive Rushmore ESSEX SS6 7AU Mob No 07766 221958 chris@wellsfieldassociates.co.uk	

project	
CO-OP SUPERMARKET	
124 HENLEY ROAD	
CAVERSHAM	
READING	
RG4 6DH	
PROP DETAILS	

PROPOSED PLAN 1:100