





Existing Block Plan
Scale: 1:500

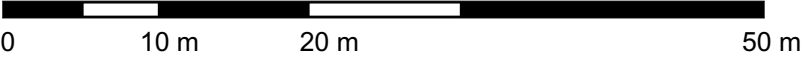

	Status	Scale @ A3	Purpose of Issue	Originator	Project Address	Project Description	Layout Title	Drawing Number									
	S0	1:500	Planning	Express Planning	103 Cholmeley Road, Reading RG1 3LR	Erection of a rear dormer	Existing and Proposed Block Plans Existing Block Plan	project	originator	zone	level	type	role	number	rev		
		Project No: 242-RG1	Date 19 November 2025	Checked by MA				242-RG1	-	GA	-	ZZ	-	XX	-	DR	-



Proposed Block Plan
Scale: 1:500

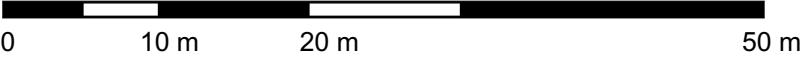

	Status	Scale @ A3	Purpose of Issue	Originator	Project Address	Project Description	Layout Title	Drawing Number							
	S0	1:500	Planning	Express Planning	103 Cholmeley Road, Reading RG1 3LR	Erection of a rear dormer	Existing and Proposed Block Plans	project	originator	zone	level	type	role	number	rev
	Project No: 242-RG1	Date 19 November 2025	Checked by MA				Proposed Block Plan	242-RG1 - GA - ZZ - XX - DR -N/A- 401							