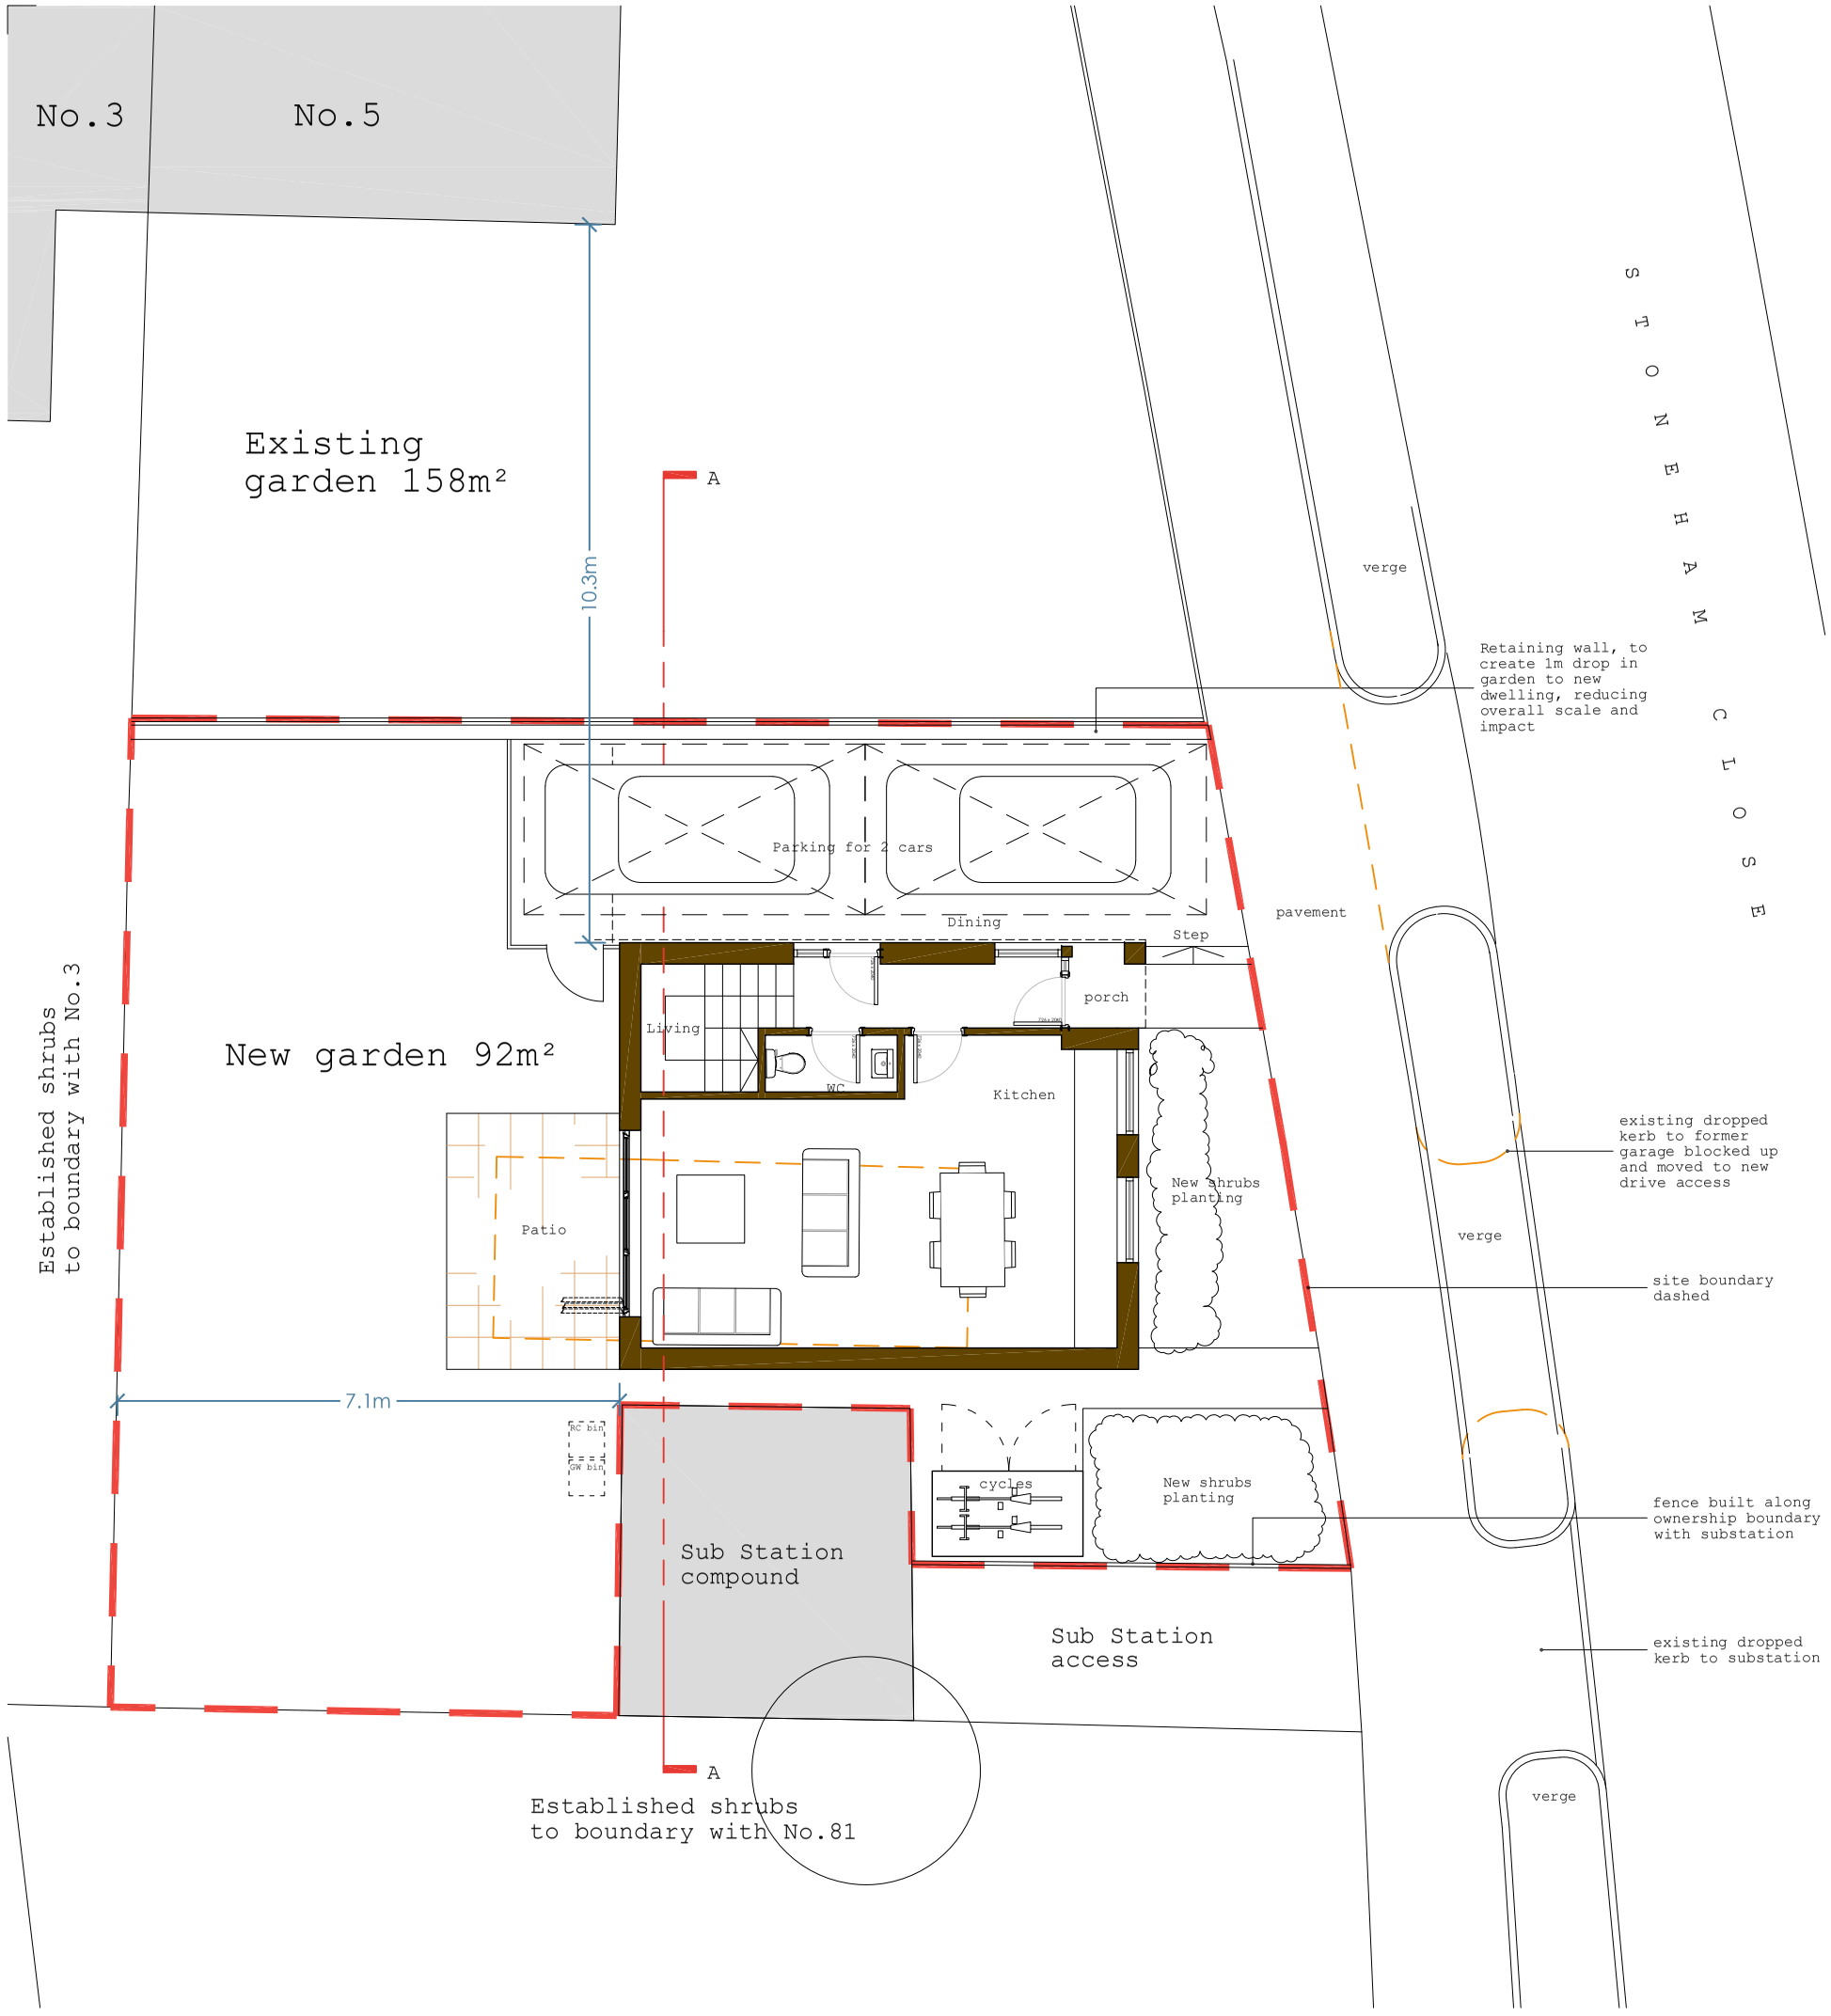

Ground floor plan

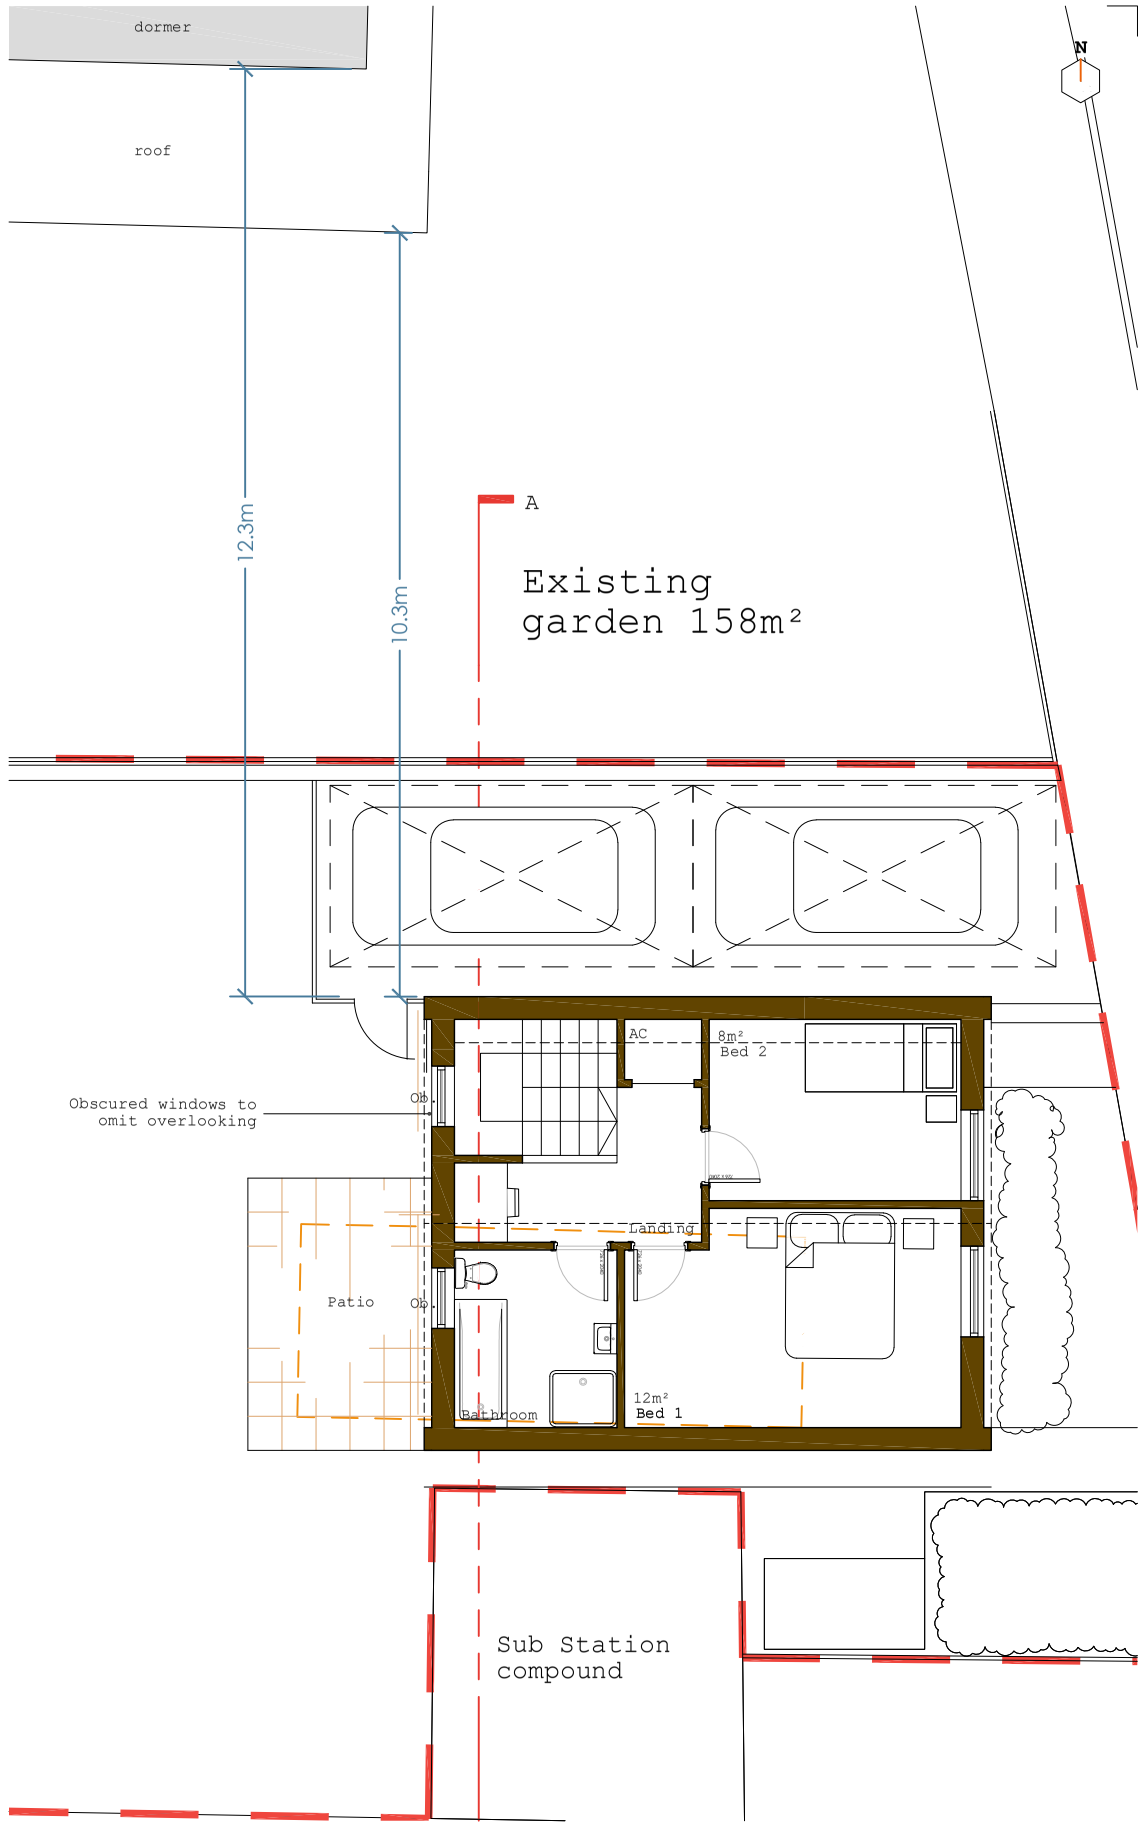

First floor plan

colony

Collaborating with:

Salman Ali

Job:	Drawing:	Revision:
1082	03-10	C

Project:
LRO 5 Stonehams Close, Tilehurst RG30 4HB

Drawing Name:
Proposed Site Plan
1:200 @ A3

Date:	Status:
03.25	planning
Drawn By:	**Checked By:**
HK	EM

RIBA Chartered Practice

Colony Architects Ltd.
The Wine Store, Brewery Court, Theale, Reading, RG7 5AJ
+44 (0)118 380 0328
hello@colonyarchitects.com
colonyarchitects.com

1:100 | 01 02 03 04 05 06 07 08 09 10 11 12