

General Notes

© 2025: QuadraBuild Ltd.
This drawing and associated design and specification is the copyright of QuadraBuild Ltd and may not be reproduced in any way without written permission.

This is an outline indicative design only. All is subject to engineering and detailing.



QuadraBuild Ltd
Unit 1 Falkland Farm,
Andover Road,
Wash Water,
Newbury,
RG20 0LP

02037 455 485
sales@QuadraBuild.com


Drawing Title
25280-001-001
Indicative Proposed Foundation

Project Name and Address


Leighton Park
Shinfield Rd
Reading
RG2 7DE

Date 20/08/2025	Sheet 1 of 1
Scale As shown @ A3	

Pile positions and beam arrangement are shown indicatively.
Tolerance is built into the design to allow piles to be relocated should a tree root be encountered.

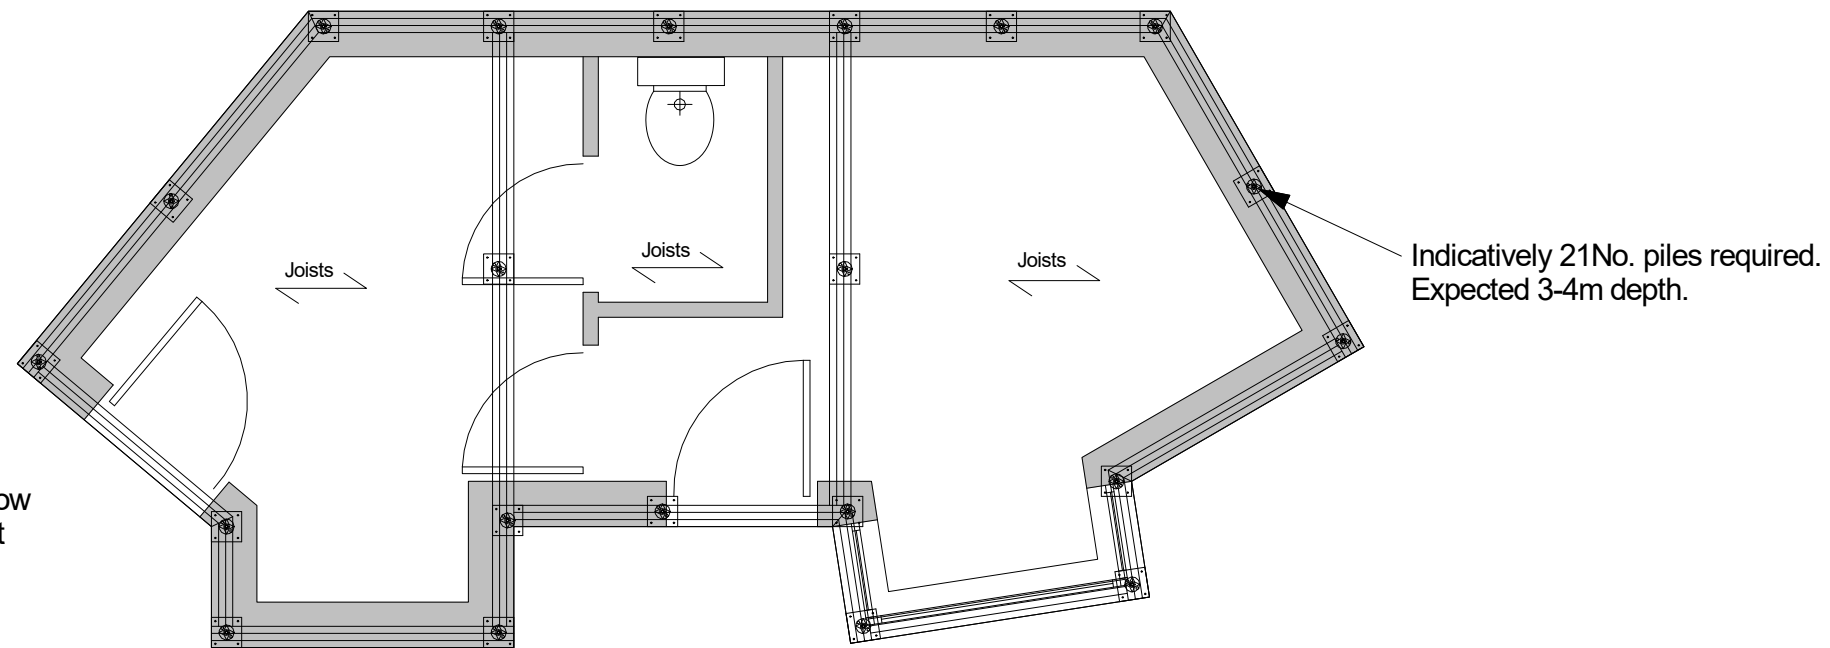

PROPOSED GROUND FLOOR SHOWING FOUNDATION AND FLOOR STRUCTURE
1:50

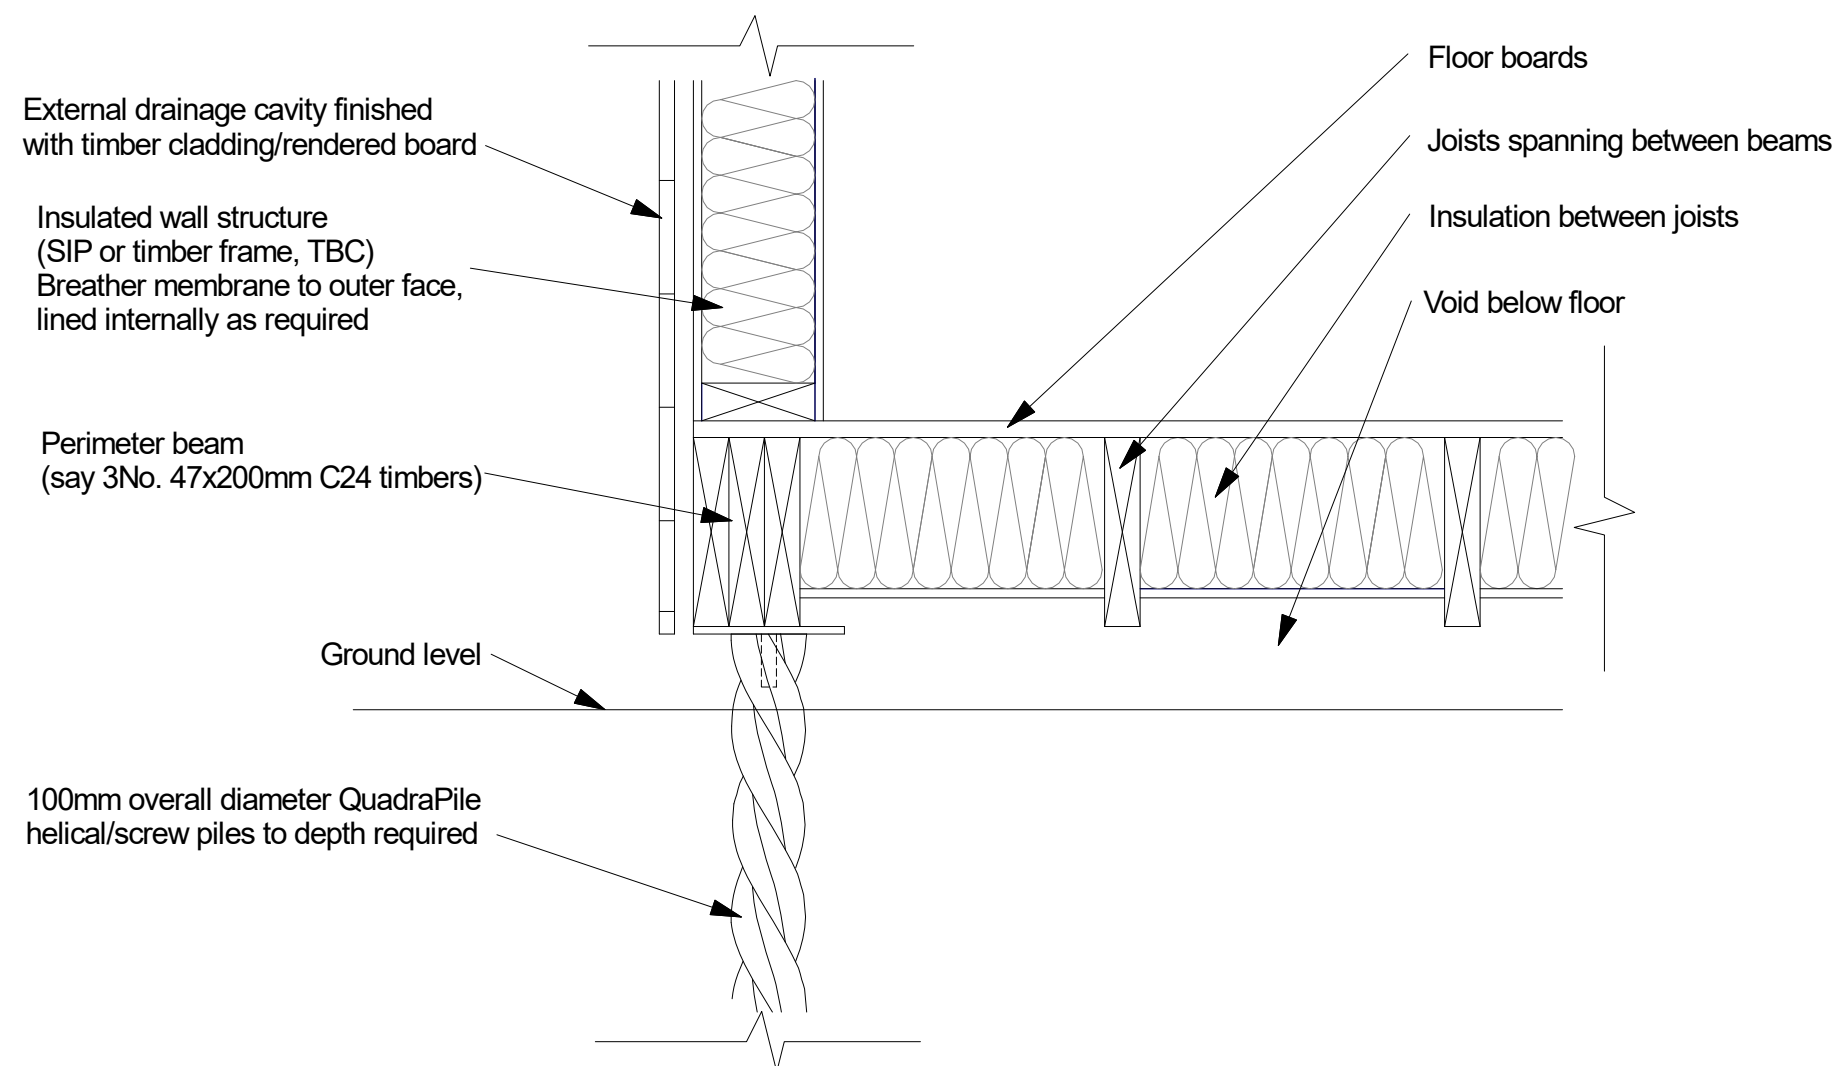

PROPOSED SECTION SHOWING TYPICAL FOUNDATION AND FLOOR DETAIL
1:10