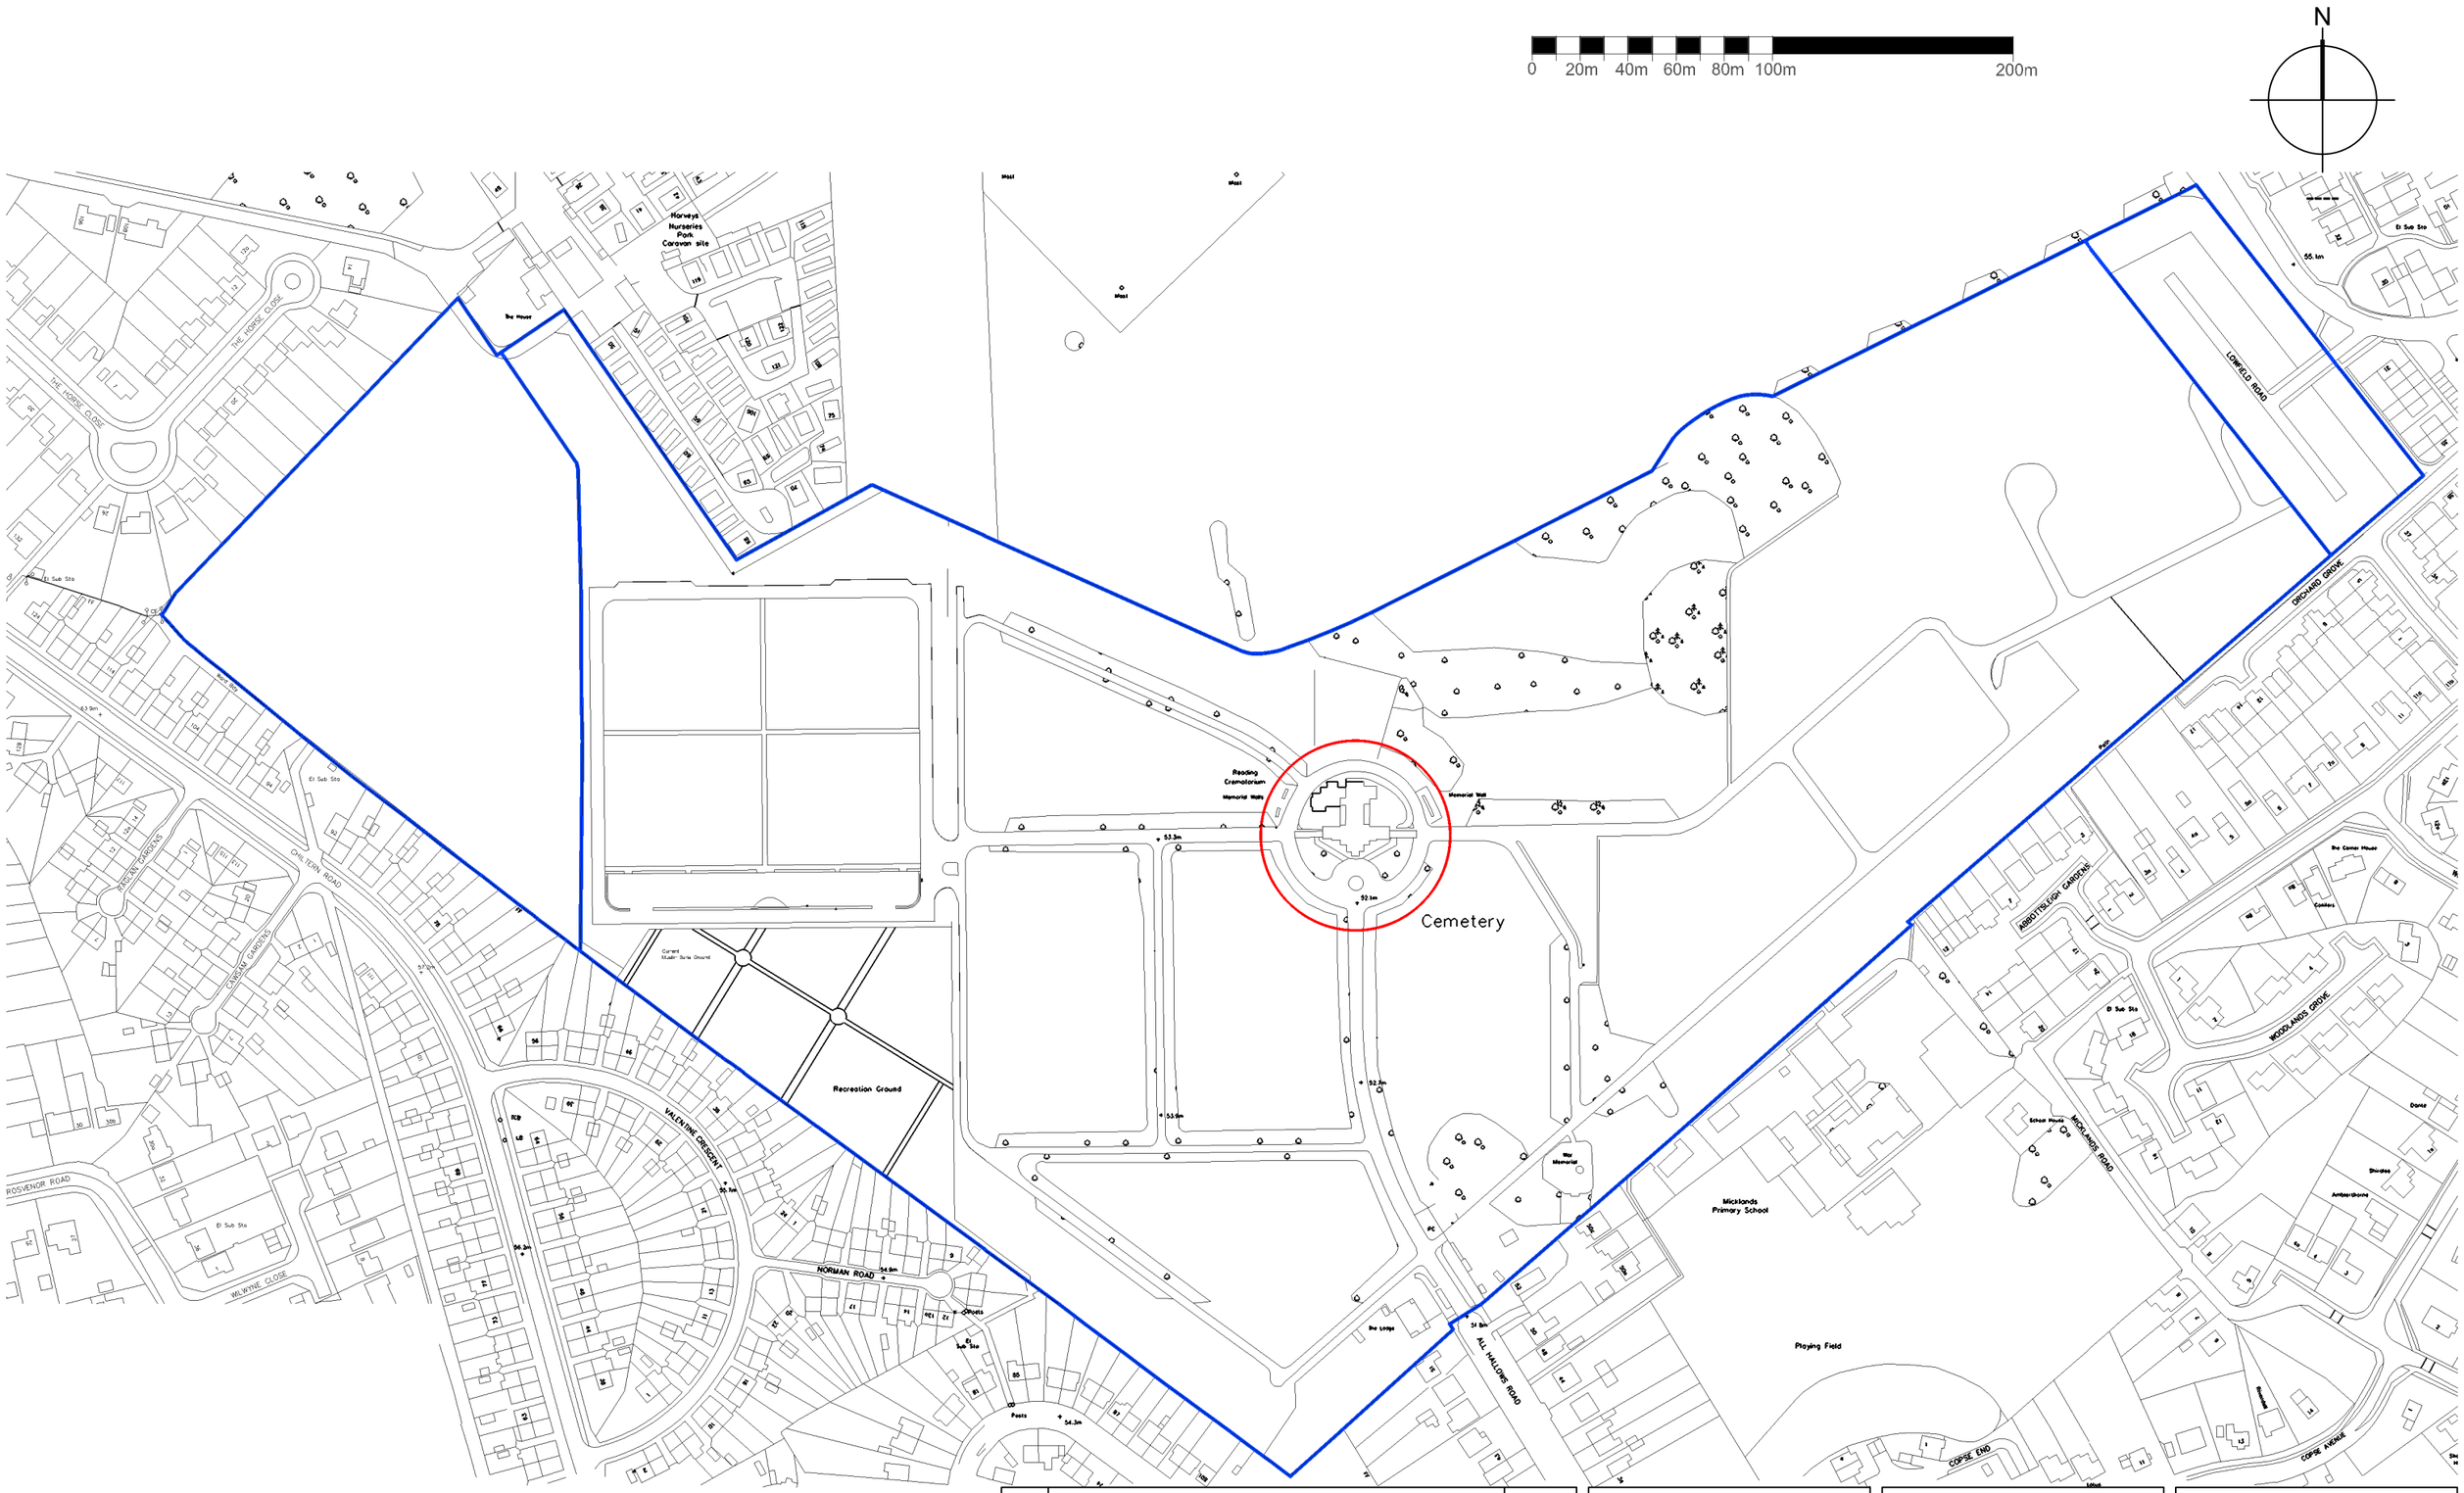

Rev	Note	Date
A	Issued for Planning Application	10-25

Reading Borough Council PROPERTY SERVICES
Civic Offices, Bridge Street, Reading
RG1 2LUX
Tel 0118 937 3980

Reading Crematorium - 2022
Cremators Replacement Works

Location Plan

Drawn by:	OOE
Checked by:	
Date:	Feb 2025
Scale:	1:2500 @ A3
Drawing No:	2856/2022/P001
Revision:	----