



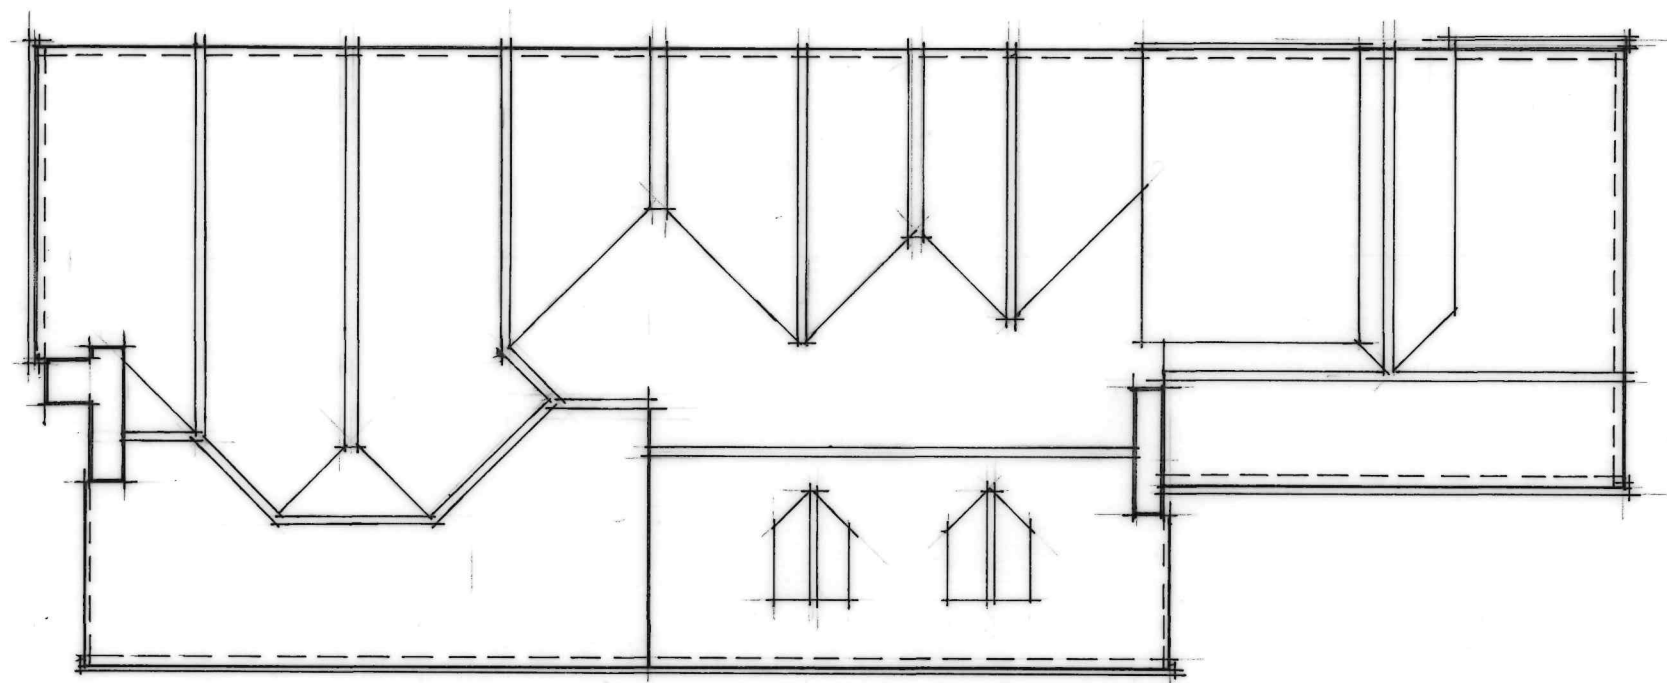

roof plan 1:100 at A3

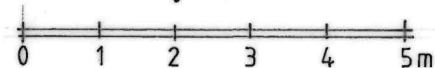

EXIST'G CLAY ROOFING TILES & FITTINGS
CAREFULLY REMOVED FROM THE ROOF
SLOPES INCLUDING TIMBER BATTENS &
ROOFING FELT.
ALL SOUND TILES & FITTINGS STORED ON
SITE FOR RE-USE.

EXIST'G TIMBER ROOF STRUCTURE TO
BE PROTECTED FROM THE ELEMENTS


RE-USED SOUND & NEW ROOFING TILES
& FITTINGS ON TREATED SOFTWOOD
BATTENS ON BREATHABLE ROOFING
MEMBRANE

PROVIDE EAVES CARRIER
BELOW MEMBRANE

EXIST'G GUTTERS TO
BE CLEANED


EXIST'G FASCIA & SOFFIT
TO REMAIN WITH REPAIRS
AS REQUIRED

RIDGE TILES BEDDED ON
CONTINUOUS EDGE BEDDING
WITH TILE SLIPS IN SOLID
BEDDING AT BUTT JOINTS

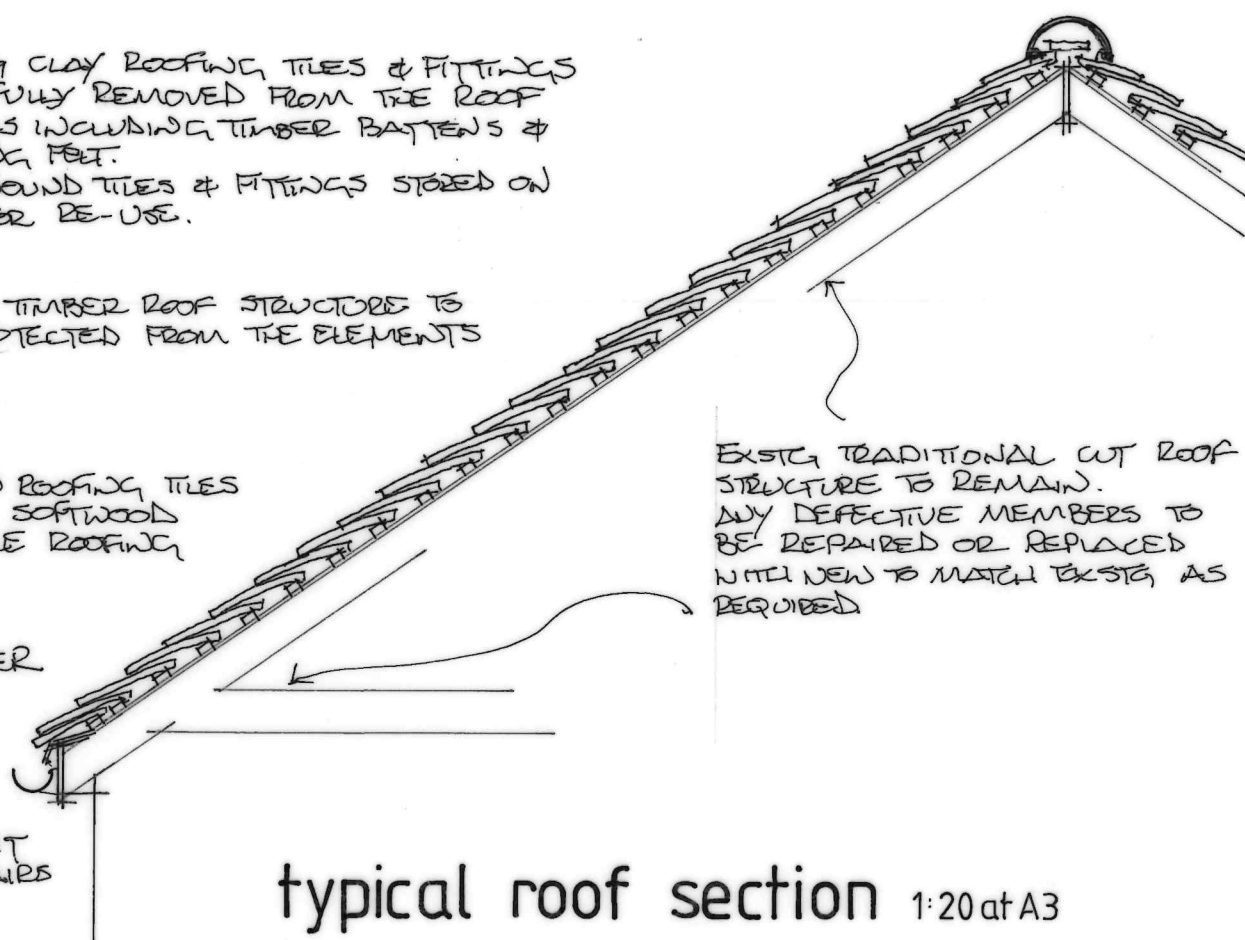

EXIST'G TRADITIONAL CUT ROOF
STRUCTURE TO REMAIN.
ANY DEFECTIVE MEMBERS TO
BE REPAIRED OR REPLACED
WITH NEW TO MATCH EXIST'G AS
REQUIRED

typical roof section 1:20 at A3

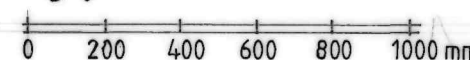

ROOF REFURBISHMENT - 43 CHURCH ROAD, CAVERSHAM, READING

REVISION DATE AMENDMENTS

scales as noted

SCALE BAR

ALL FIGURED DIMENSIONS ARE TO BE TAKEN IN PREFERENCE TO SCALED DIMENSIONS AND ANY INACCURACIES ARE TO BE REPORTED TO THE ARCHITECT. DIMENSIONS TO BE CHECKED ON SITE BEFORE ANY WORK IS PUT IN HAND OR PREFABRICATED. COPYRIGHT OF THIS DRAWING IS RETAINED BY THE ARCHITECT AND IT MUST NOT BE REPRODUCED WITHOUT THEIR WRITTEN CONSENT.

roof plan & section
MATHEWSON WATERS ARCHITECTS
 The Old Surgery
 Crowle Road · Lambourn
 Berkshire · RG17 8NR
 enquiries@mw-architects.co.uk
 01498 73131
 www.mw-architects.co.uk
 RIBA
 25090 PL101