




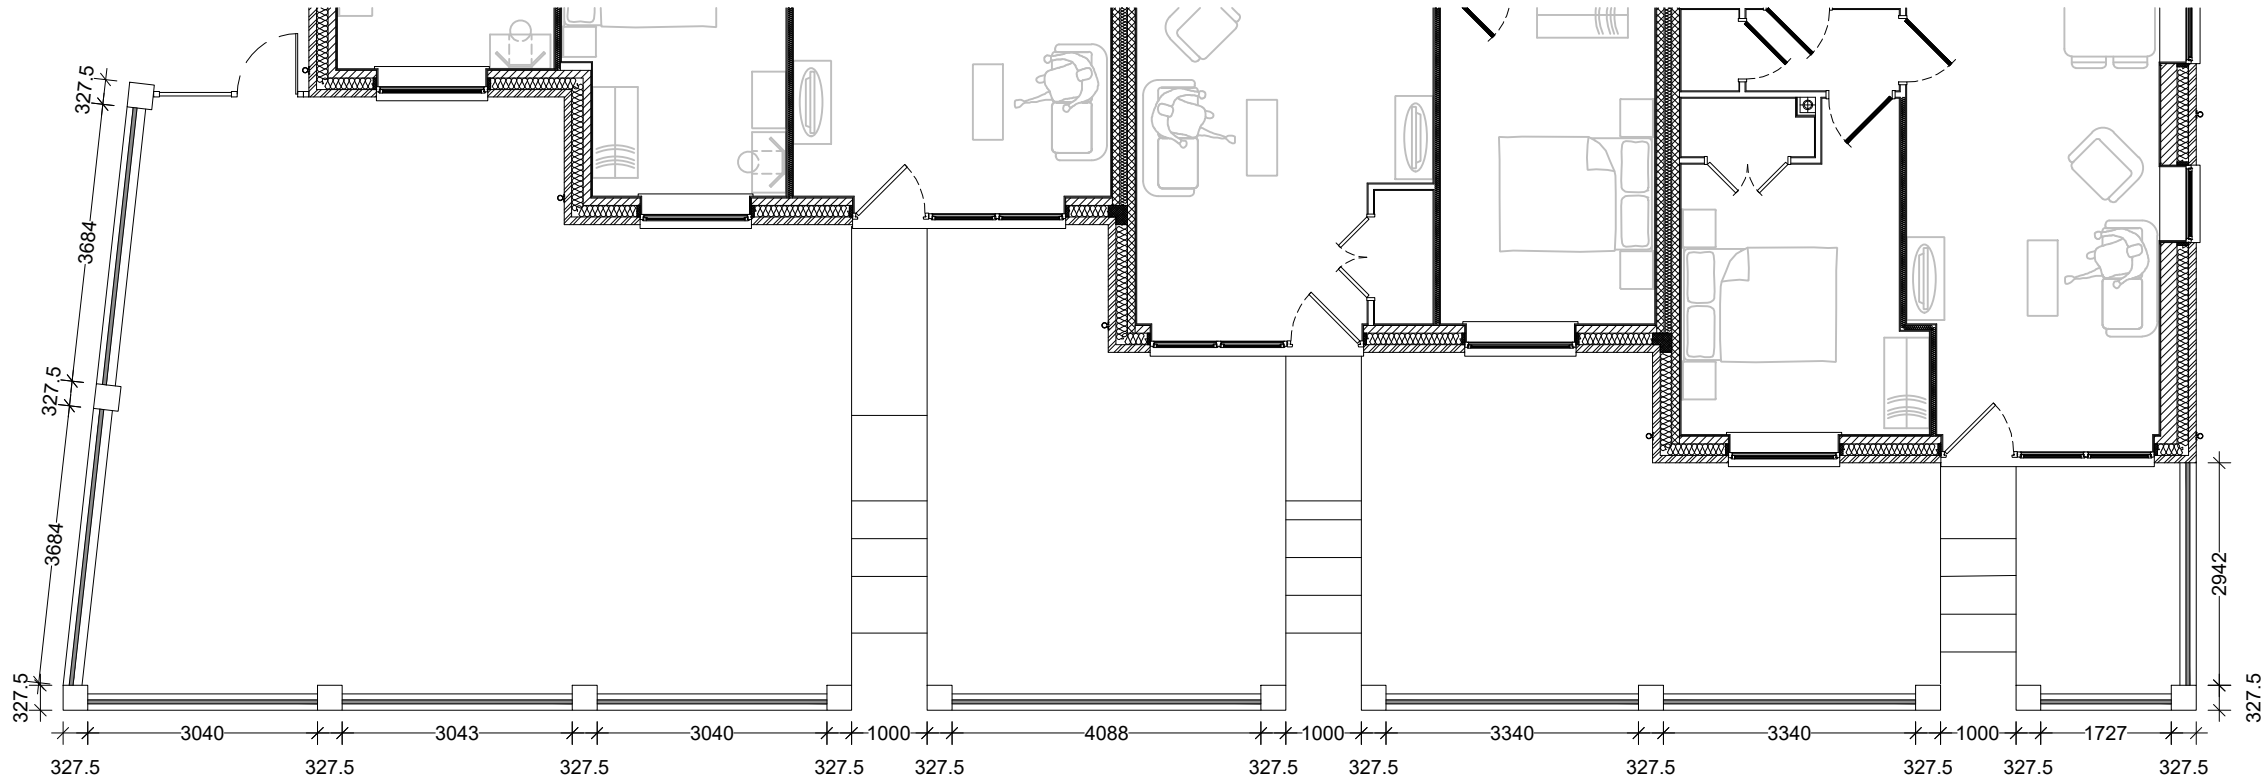


SITE EXTRACT 1:100

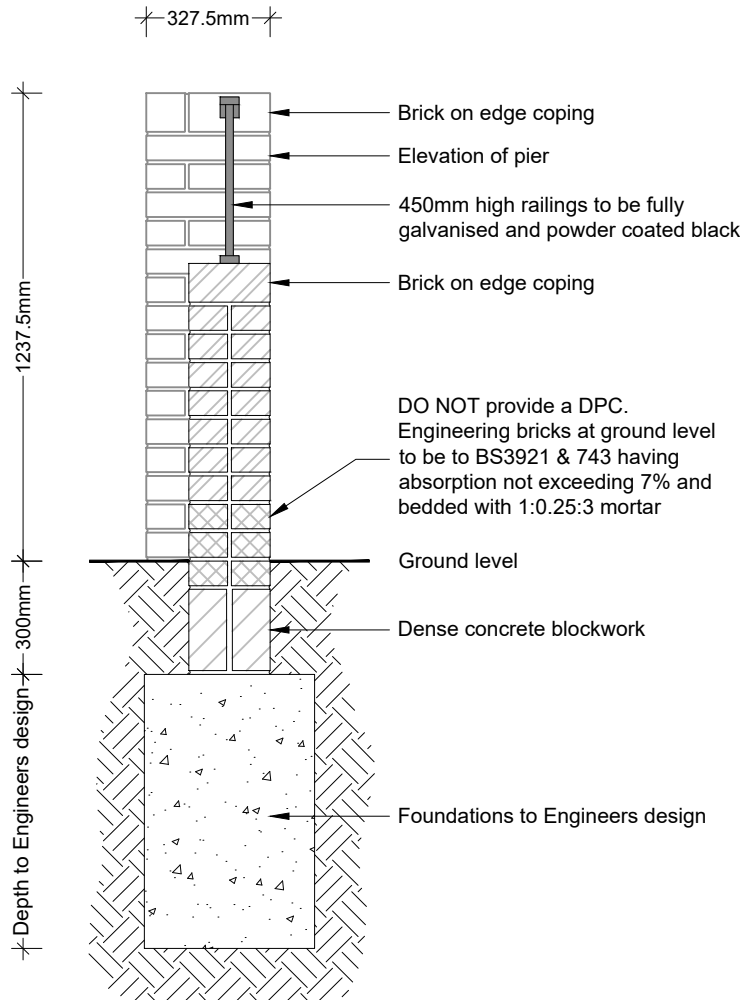

SECTION 1:20

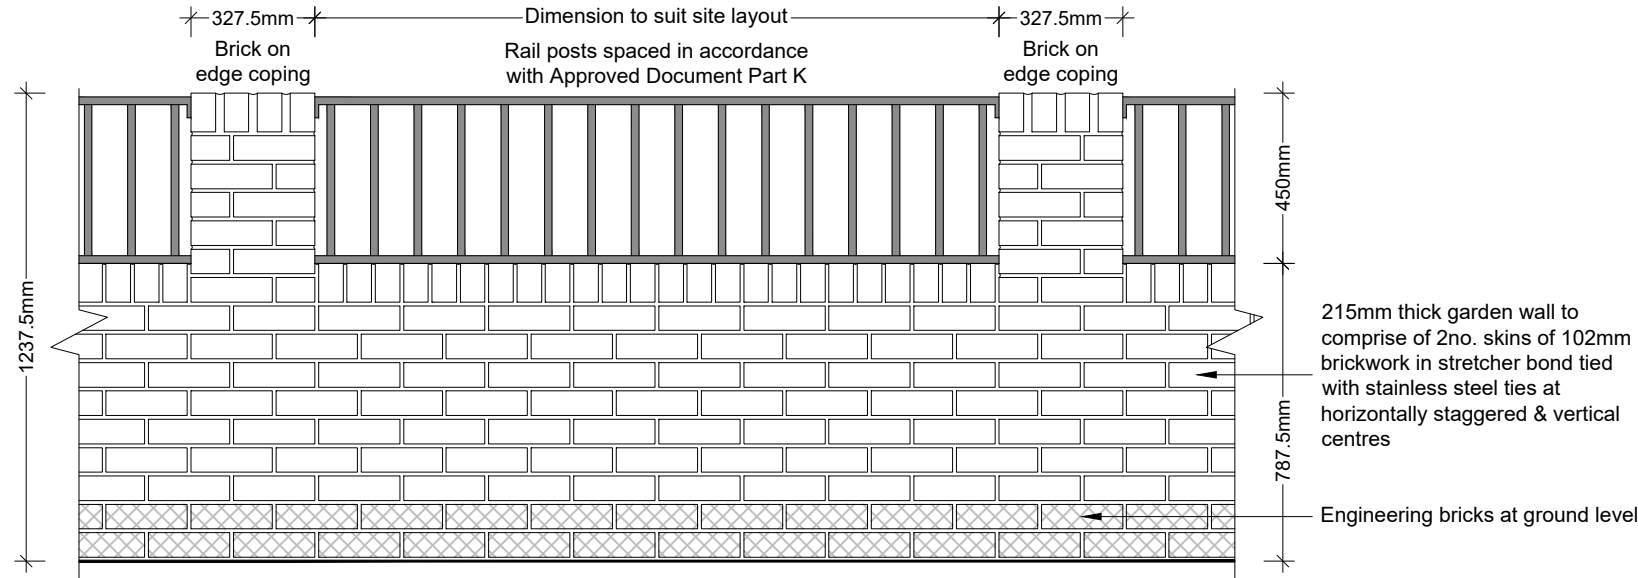

ELEVATION 1:20

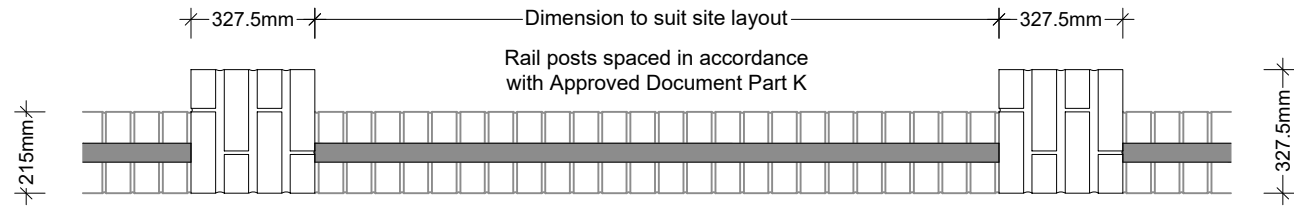

PLAN 1:20

Please Note:

This drawing can only be scaled for planning purposes. Dimensions to be checked on site and any discrepancies are to be highlighted to the Architect prior to construction.

Topographical / Ordnance Survey information shown has been prepared by a third party, HGP accept no responsibility for accuracy or completeness of the survey.

This drawing is to be read in conjunction with all other project drawings, construction notes and / or project specifications including those by other project consultants and specialists. All discrepancies should be reported immediately.

Design subject to detail development / approval. Measurements and accommodation schedules subject to amendments following coordinated input by others. Costings cannot be finalised until approval /confirmation by relevant authorities and Client.

Risk Schedule	
For further information refer to HGP's M07 documents	



A	First issue.	04/09/25	ACP	CMF
Rev.	Description	DATE	DB	CB

Boundary Wall Detail

PROJECT Elgar Road, South Reading	JOB NO. 25.036
SCALE @A3 1:20@A3	DATE Sept 2025
DRAWN BY/CHECKED BY ACP/CMF	REVISION A
DWG# 25.036-301-Boundary Wall Detail	STATUS Tender

