



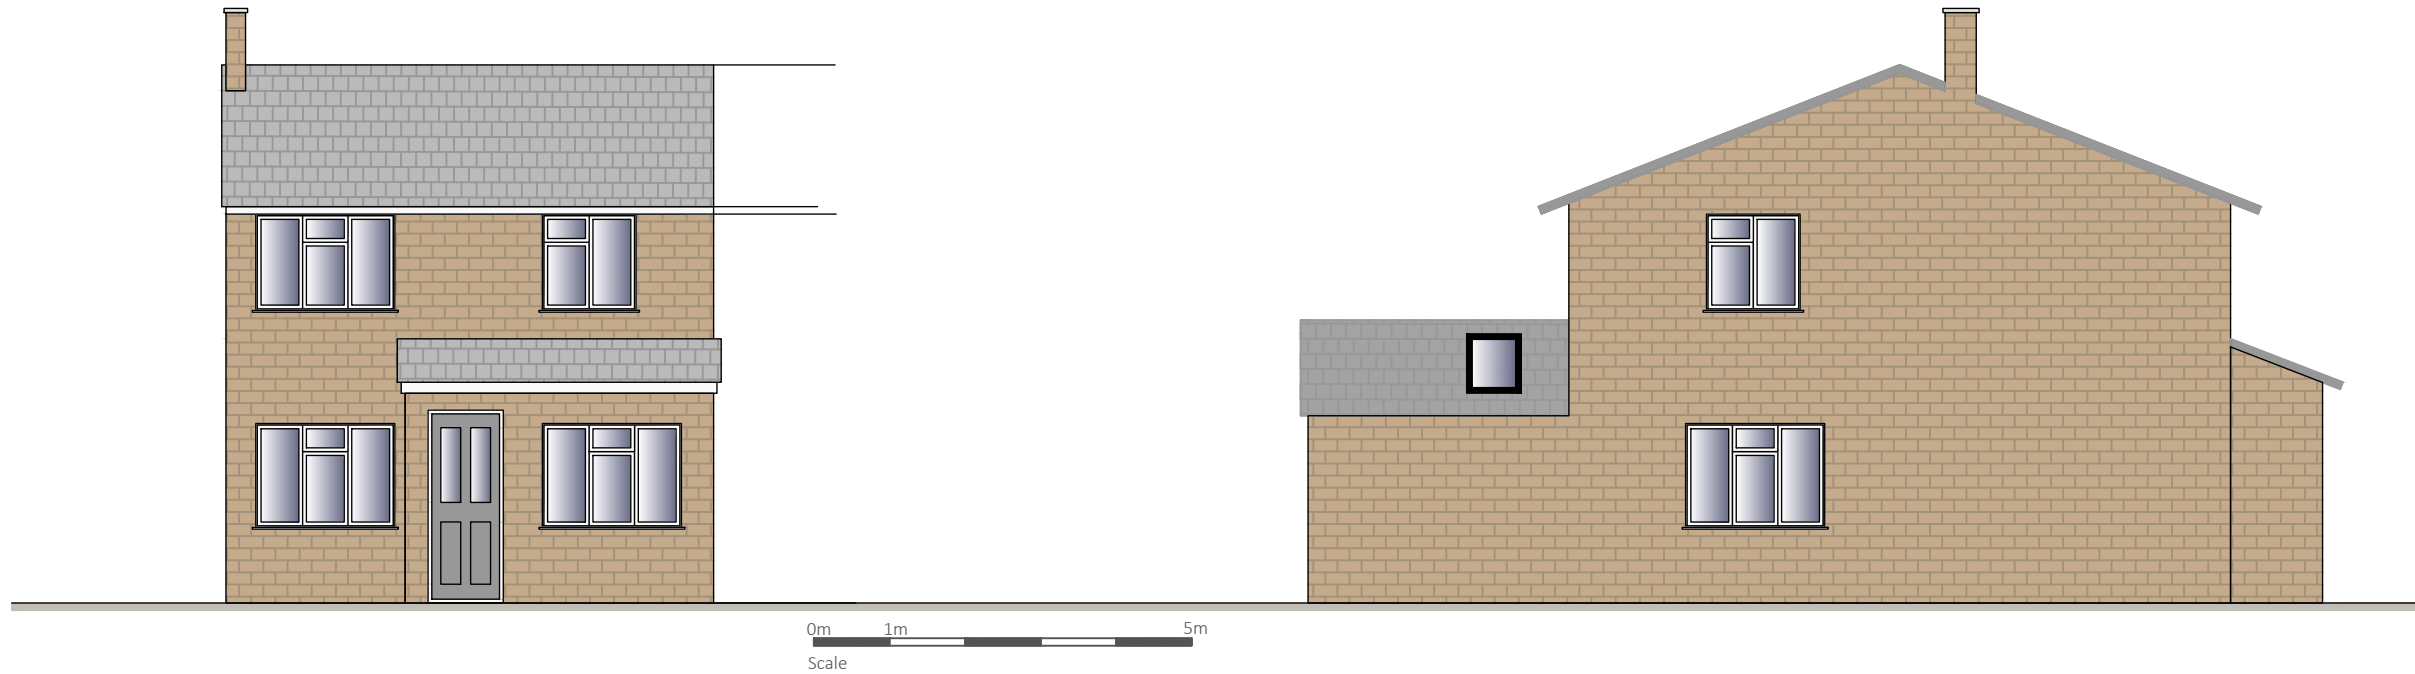

Front View - West

Side View - North

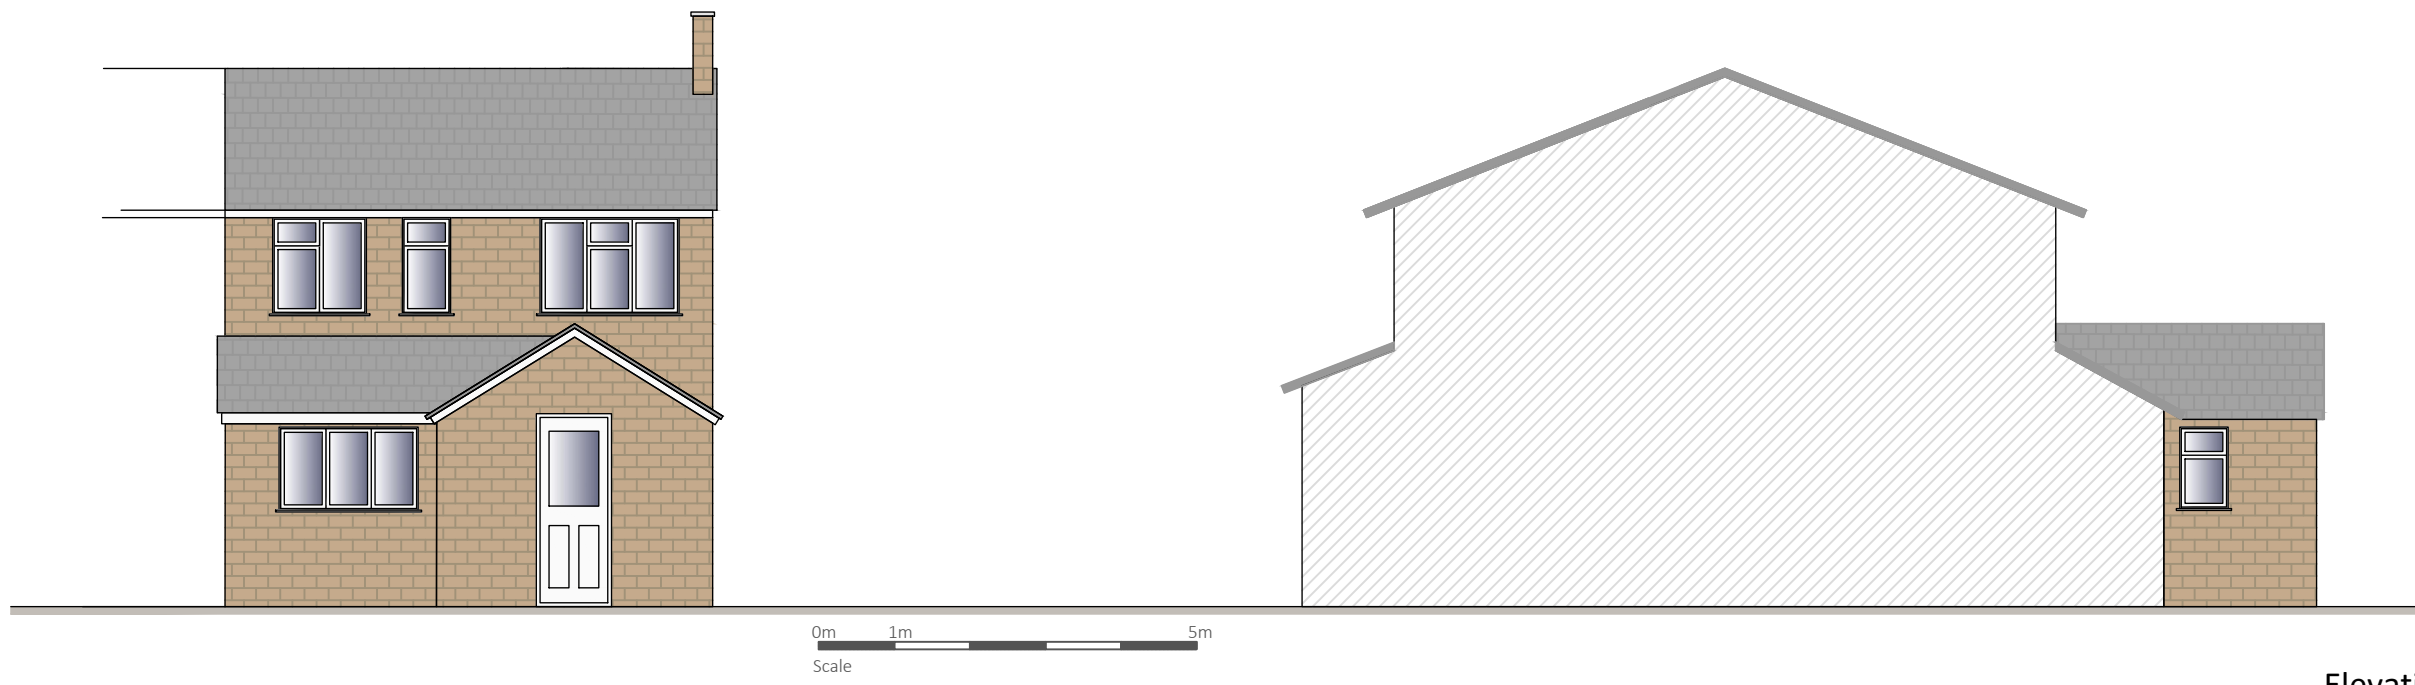

Rear View - East

Side View - South

NOTES:
Plan is for planning application
submission and must not be used
for construction

There are no internal or external
structural changes proposed

Elevations - Existing and Proposed

Project: 83 Connaught Road Reading RG30 2UE

Client: Imani Living Limited

Number: TI-ILL001-005

Scale: 1:100 @A3

Date: 20 Nov.25



Technical Illustration
Contact: Gillian at gepakeman@gmail.com or telephone 07379019667