


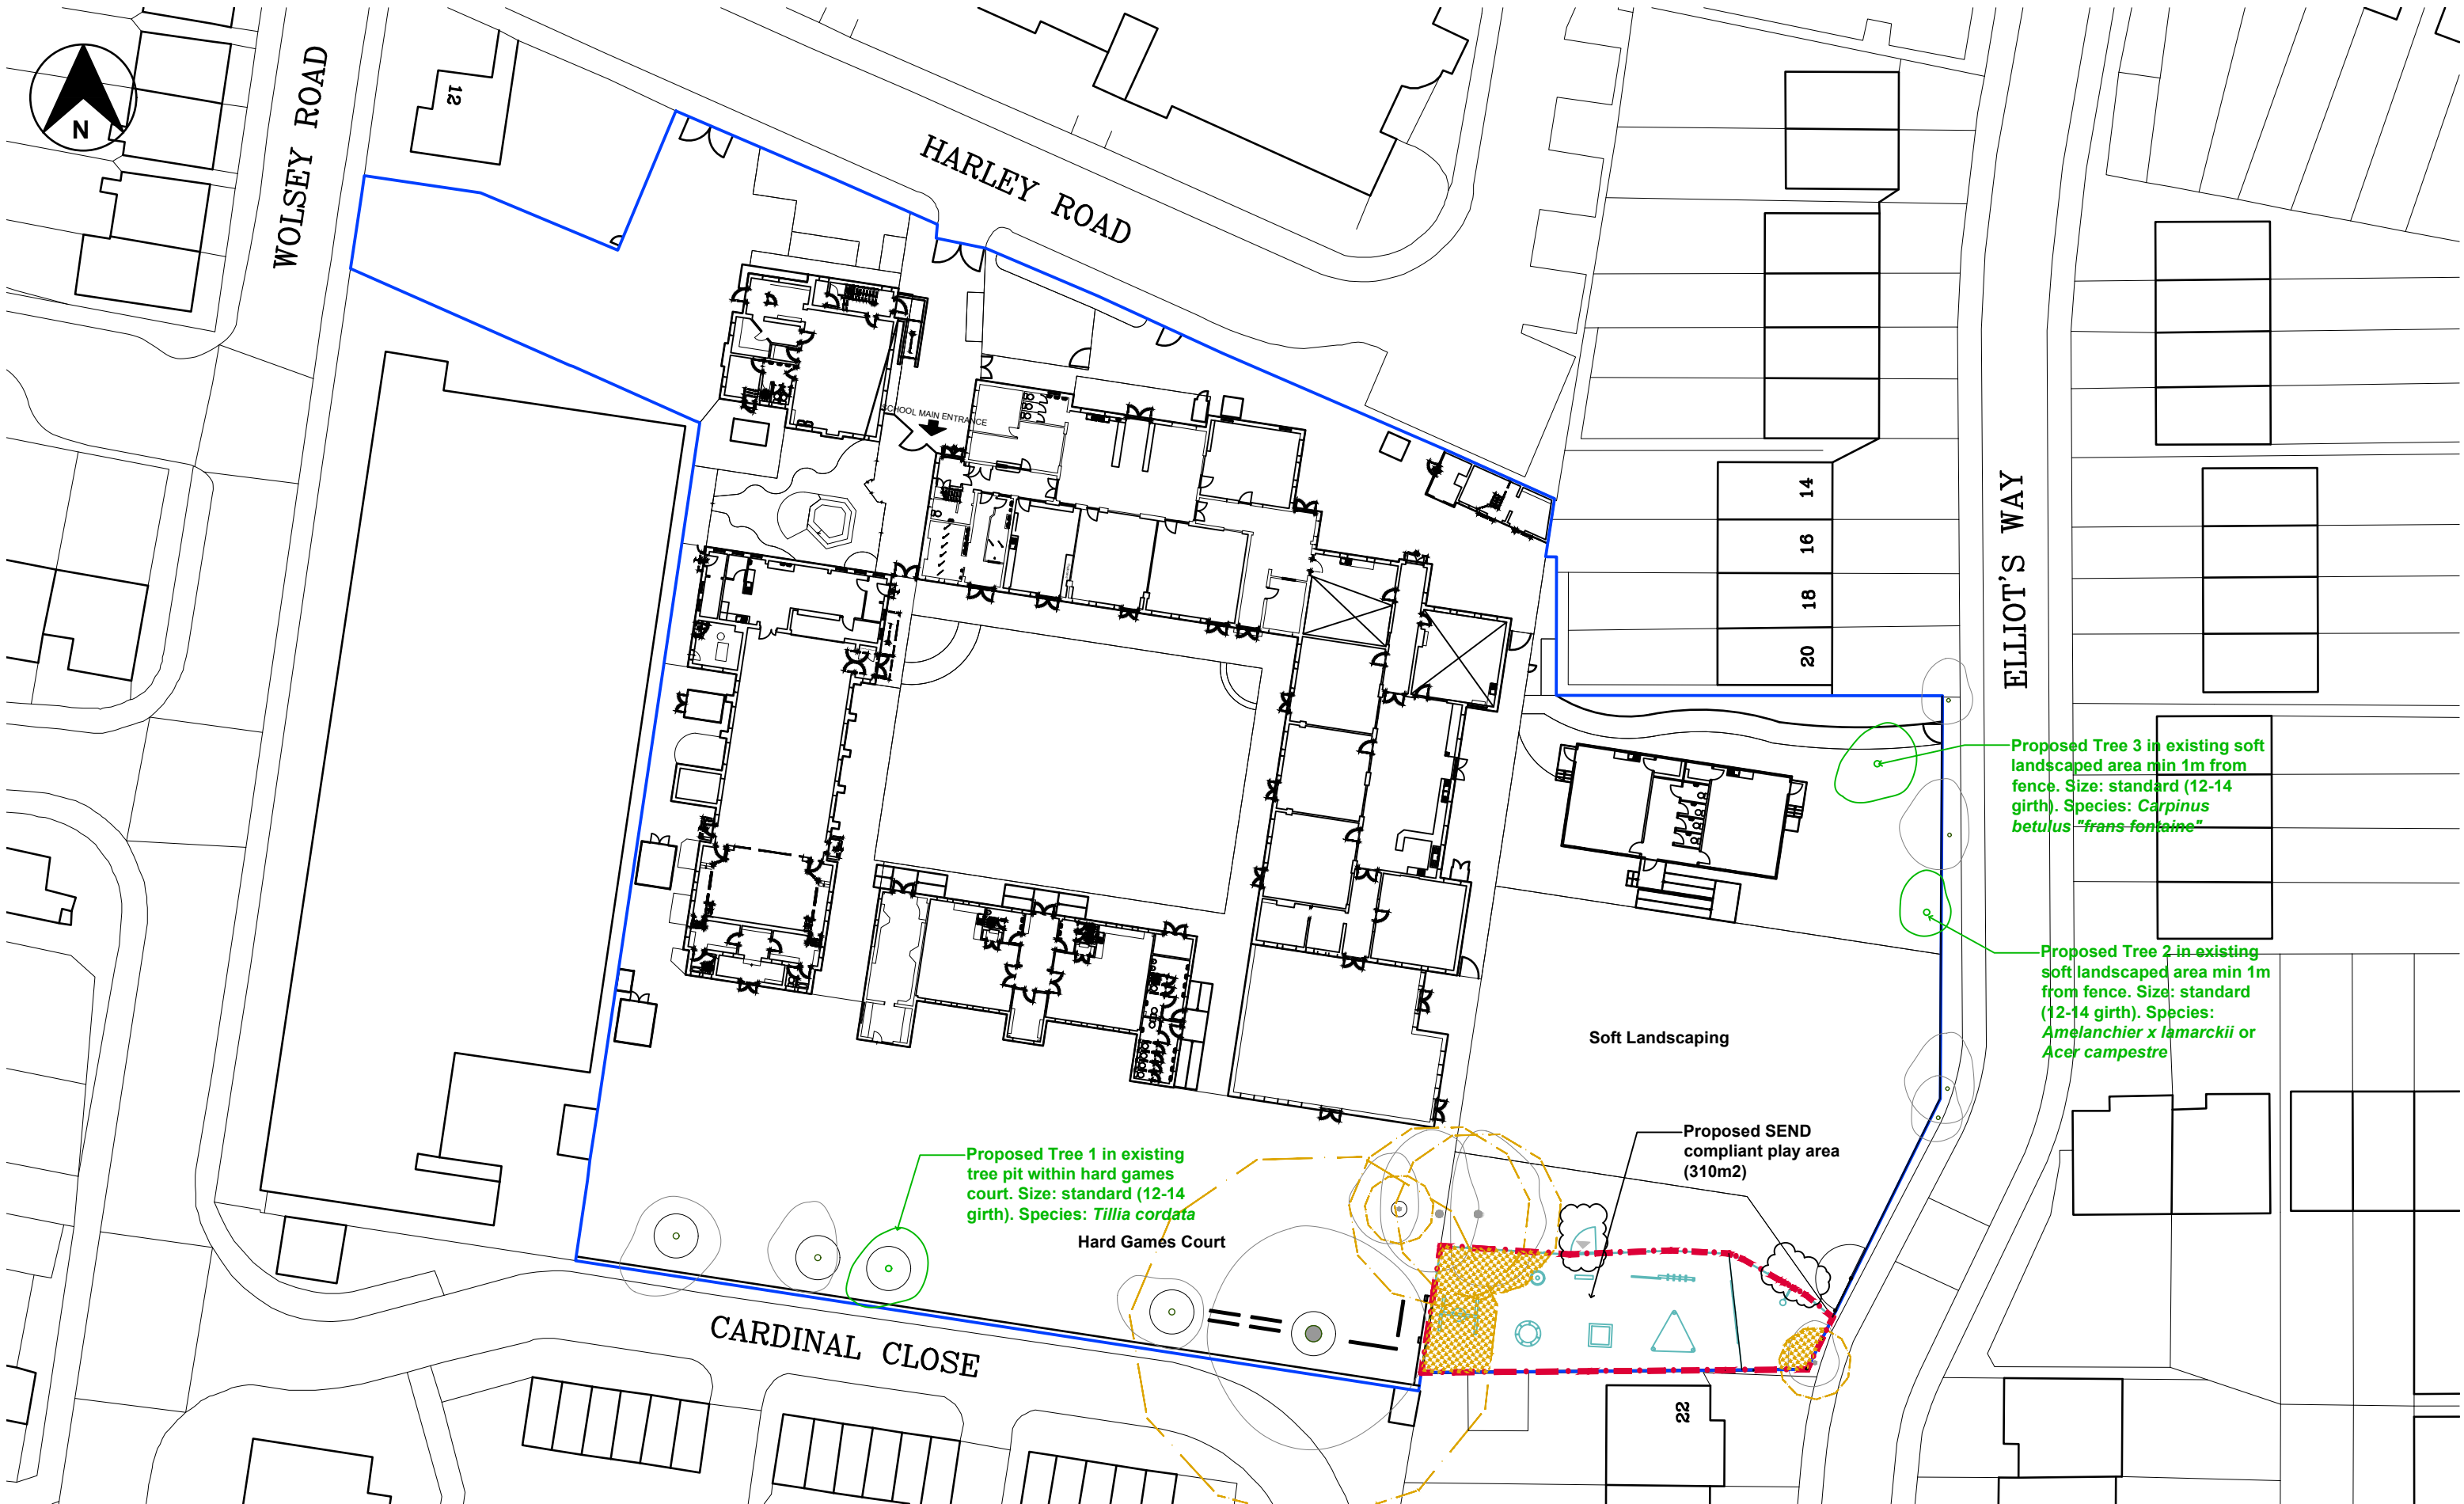

Scale Bar @1:500 :

0 5 10 20
m

New Tree Specification:

- All trees to be Standard size, 12/14cm girth to comply with British Standards.
- Watering will be carried out for 2 years after planting, in spring and summer.
- Trees will be planted in grassy areas / existing tree pit away from existing trees.

Key:

- ownership boundary
- site boundary
- tree protection fence
- root protection area (refer to AMS)
- new 3m high fence
- proposed trees (species advised by Tree Officer)

General Notes:

- This drawing is © copyright of Reading Borough Council. No unauthorised reproduction permitted. All rights reserved.
- Dimensions are indicative and not based upon accurate topographic survey info.
- Any design represented is for information only.
- This map is reproduced from Ordnance Survey material with the permission of Ordnance Survey on behalf of the controller of Her Majesty's Stationary Office © Crown Copyright. Unauthorised reproduction infringes Crown Copyright and may lead to prosecution or civil proceedings. (100019180), (2011)

Rev	Note	Date
A	DRAFT Design Issue for Information	17.06
B	DRAFT Issue for Information	16.10
C	DRAFT Issue for Information	18.11
D	Planning Issue	25.11

Reading PROPERTY SERVICES
16.10
Civic Offices, Bridge Street,
Reading
RG1 2LU
Tel 0118 937 3980

Thameside Primary School
SEND Playground
Proposed Plan - Soft Landscaping

Drawn by: MK
Checked by:
Date Created: 10 June 2025
Scale: 1:500 @ A3
Drawing No: 2061-2024-SK-15
Revision: D