


DRAWING NO. GL.005

Crown Copyright and database rights 2025.
OS AC0000814278 National Map Centre.
Purchased 25/11/2025 1 year licence.

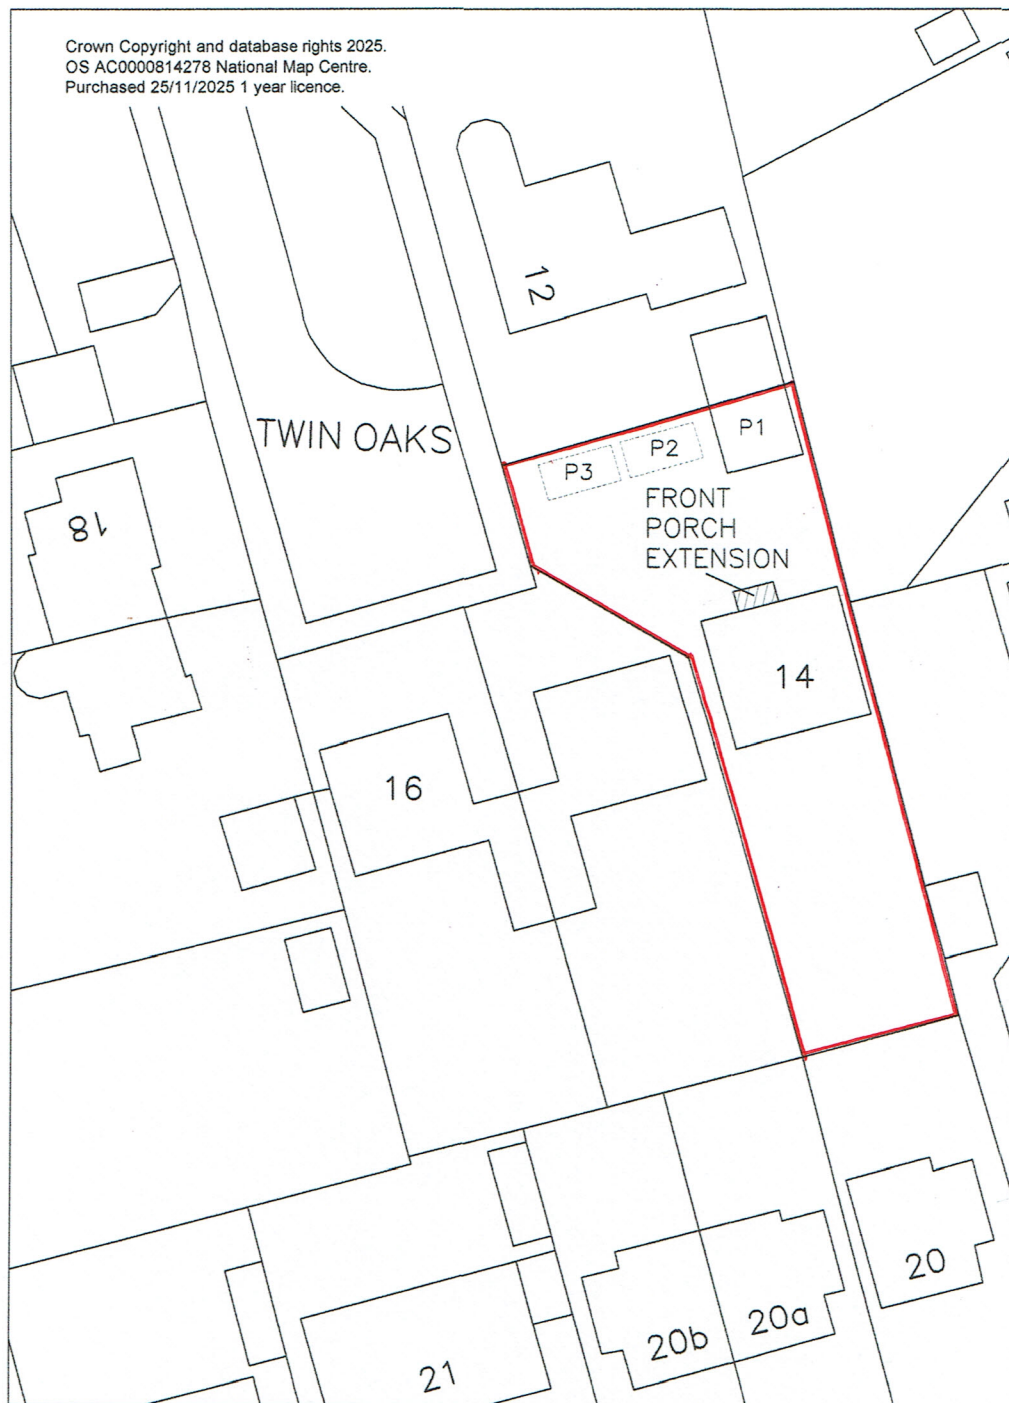

14 TWIN OAKS
EMMER GREEN BERKS RG4 8SW
SCALE 1:500

