




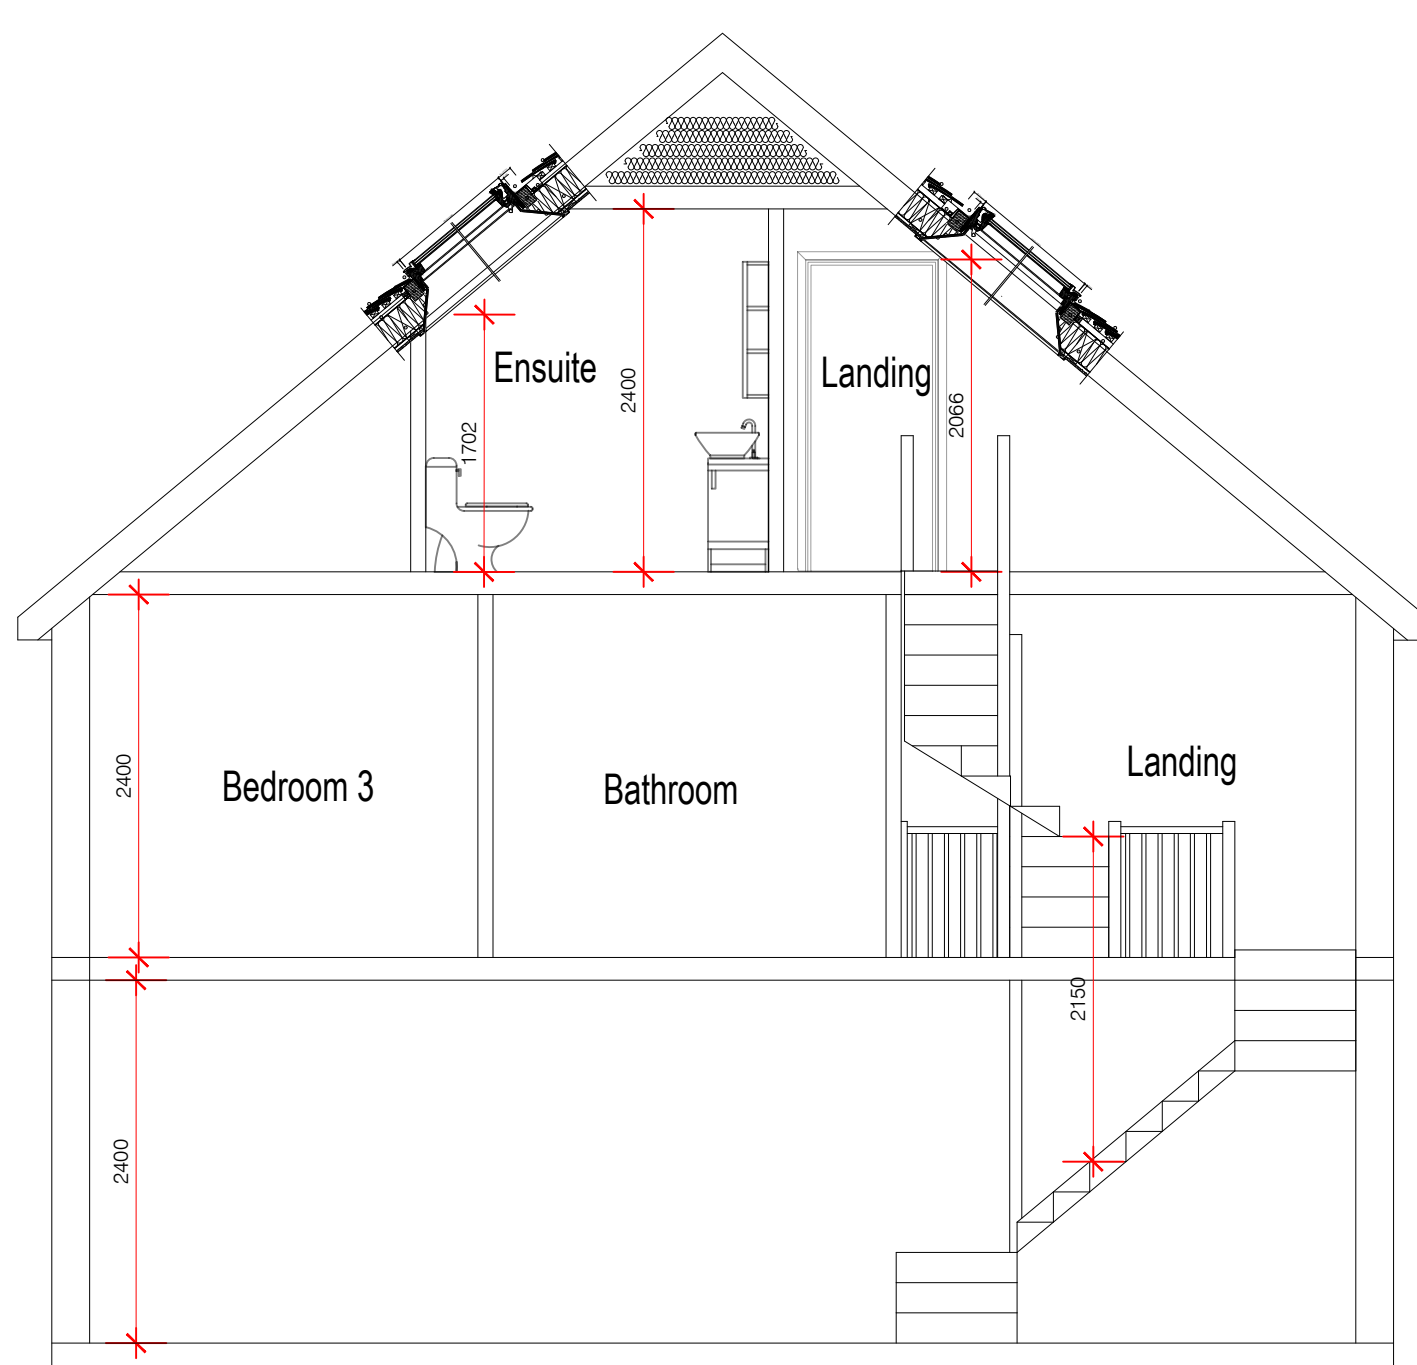


A-A

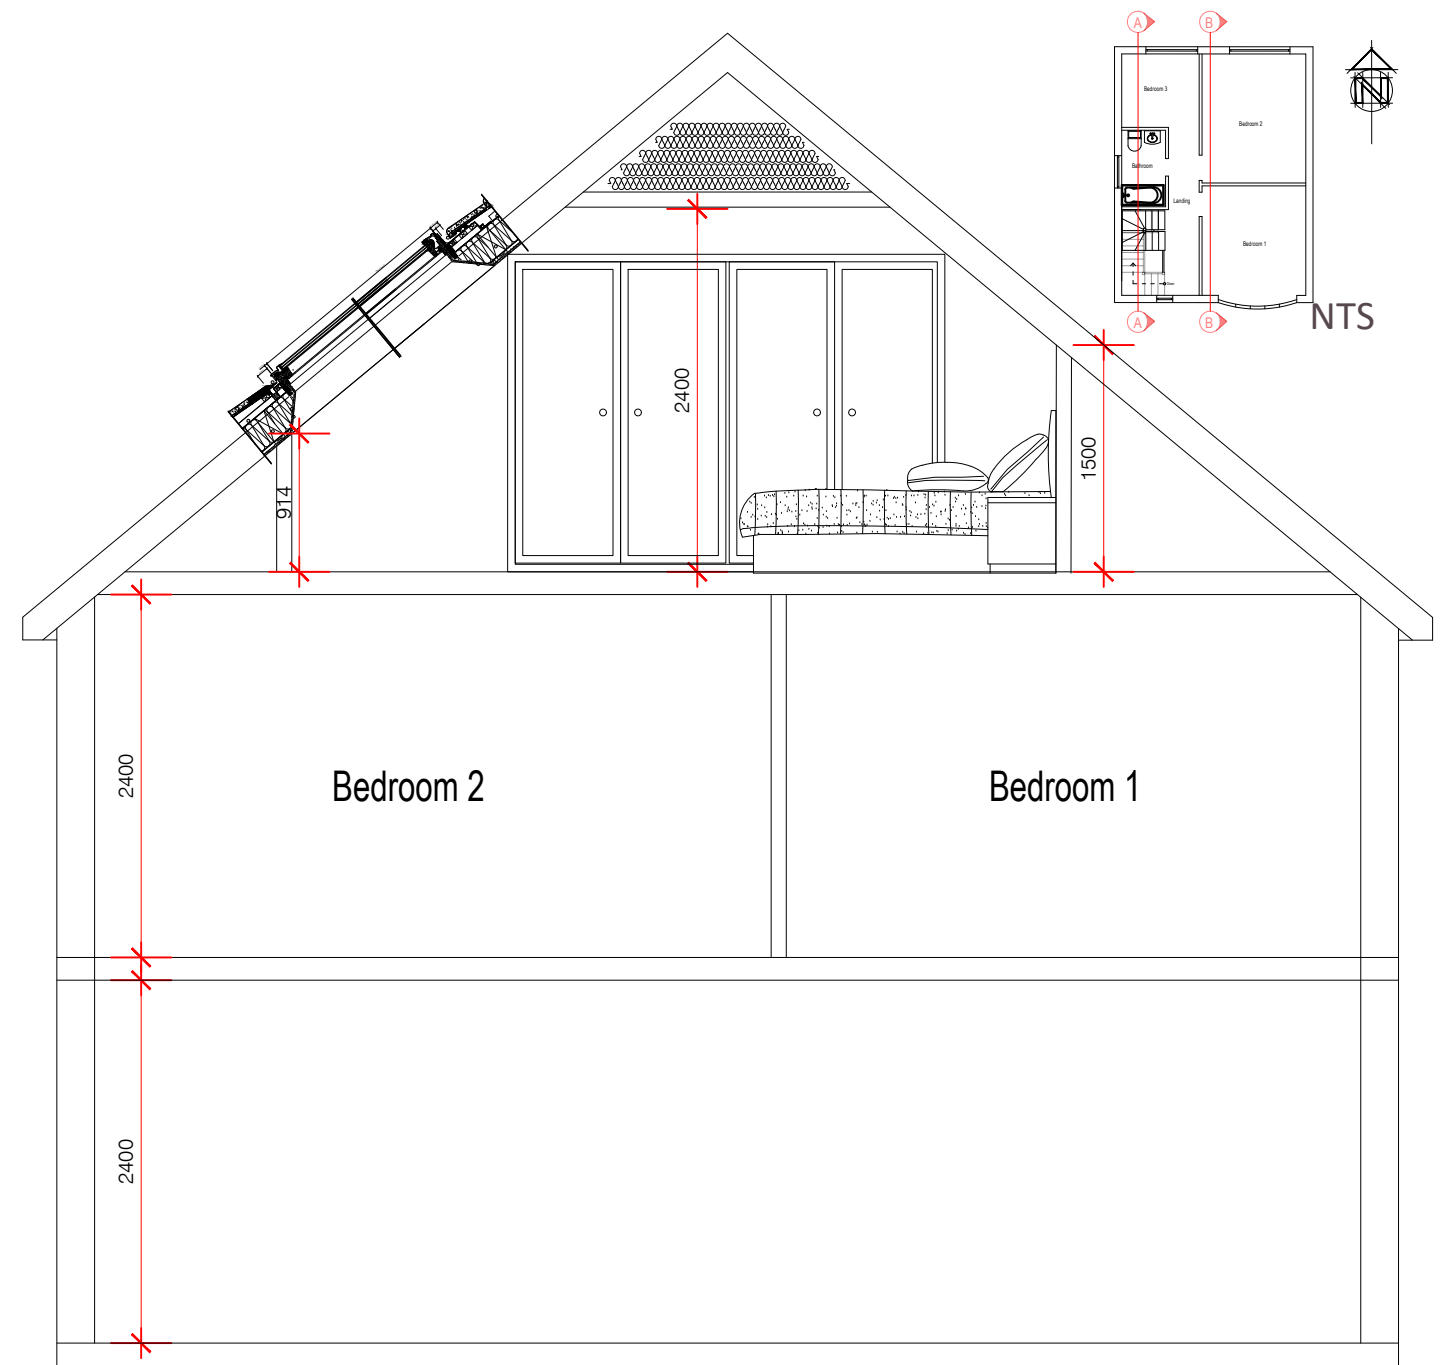

B-B

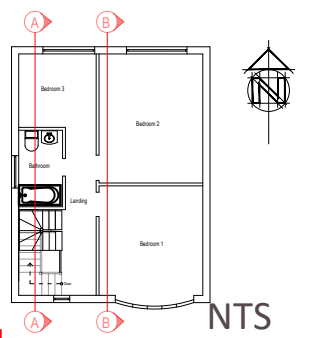

1:50

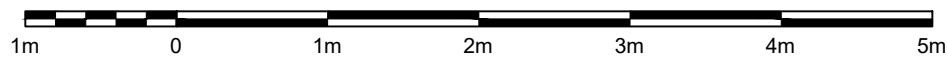

THIS DRAWING MUST NOT BE SCALED UNLESS ISSUED FOR PLANNING PURPOSES. ALL DIMENSIONS ARE TO BE VERIFIED PRIOR TO SETTING OUT, COMMENCING WORK, OR PRODUCTION OF FABRICATION DRAWINGS. REPORT ANY DISCREPANCIES TO THE SUPERVISING AGENT IMMEDIATELY. ©

CLIENT	Mr and Mrs Spencer	STATUS	PLANNING	SCALE	1:50@A3
PROJECT	38 Crawshay Drive Emmer Green RG4 8SY	DATE	Oct 2025		
		DRAWN	TH	CHECKED	PH
DRAWING	Cross Sections	NO	0032 -204	REV	