


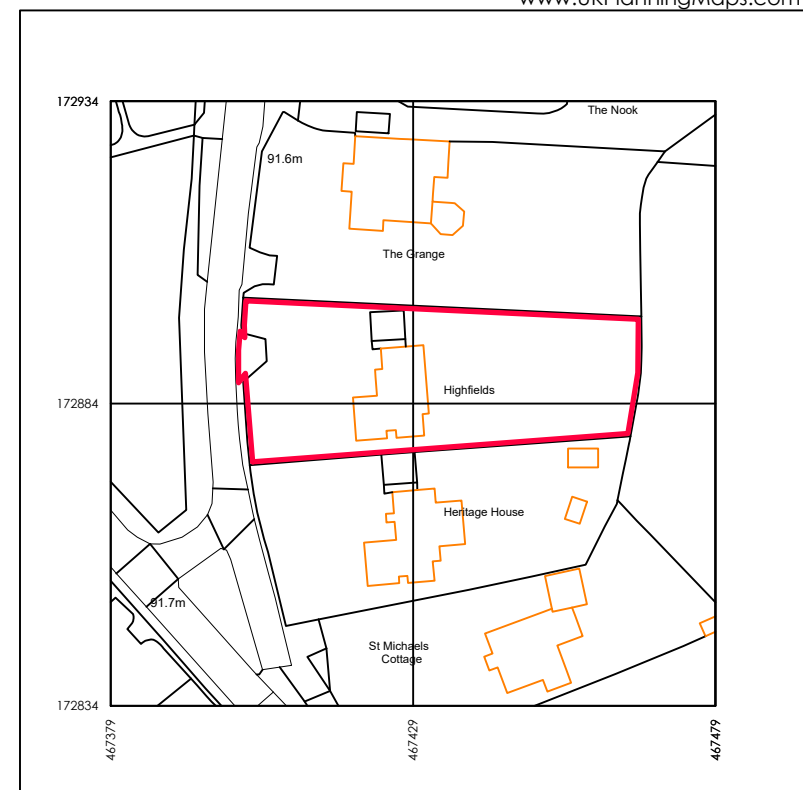


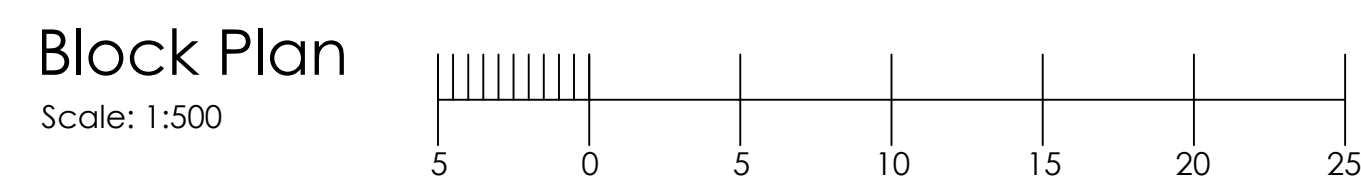


Scale: 1:1250

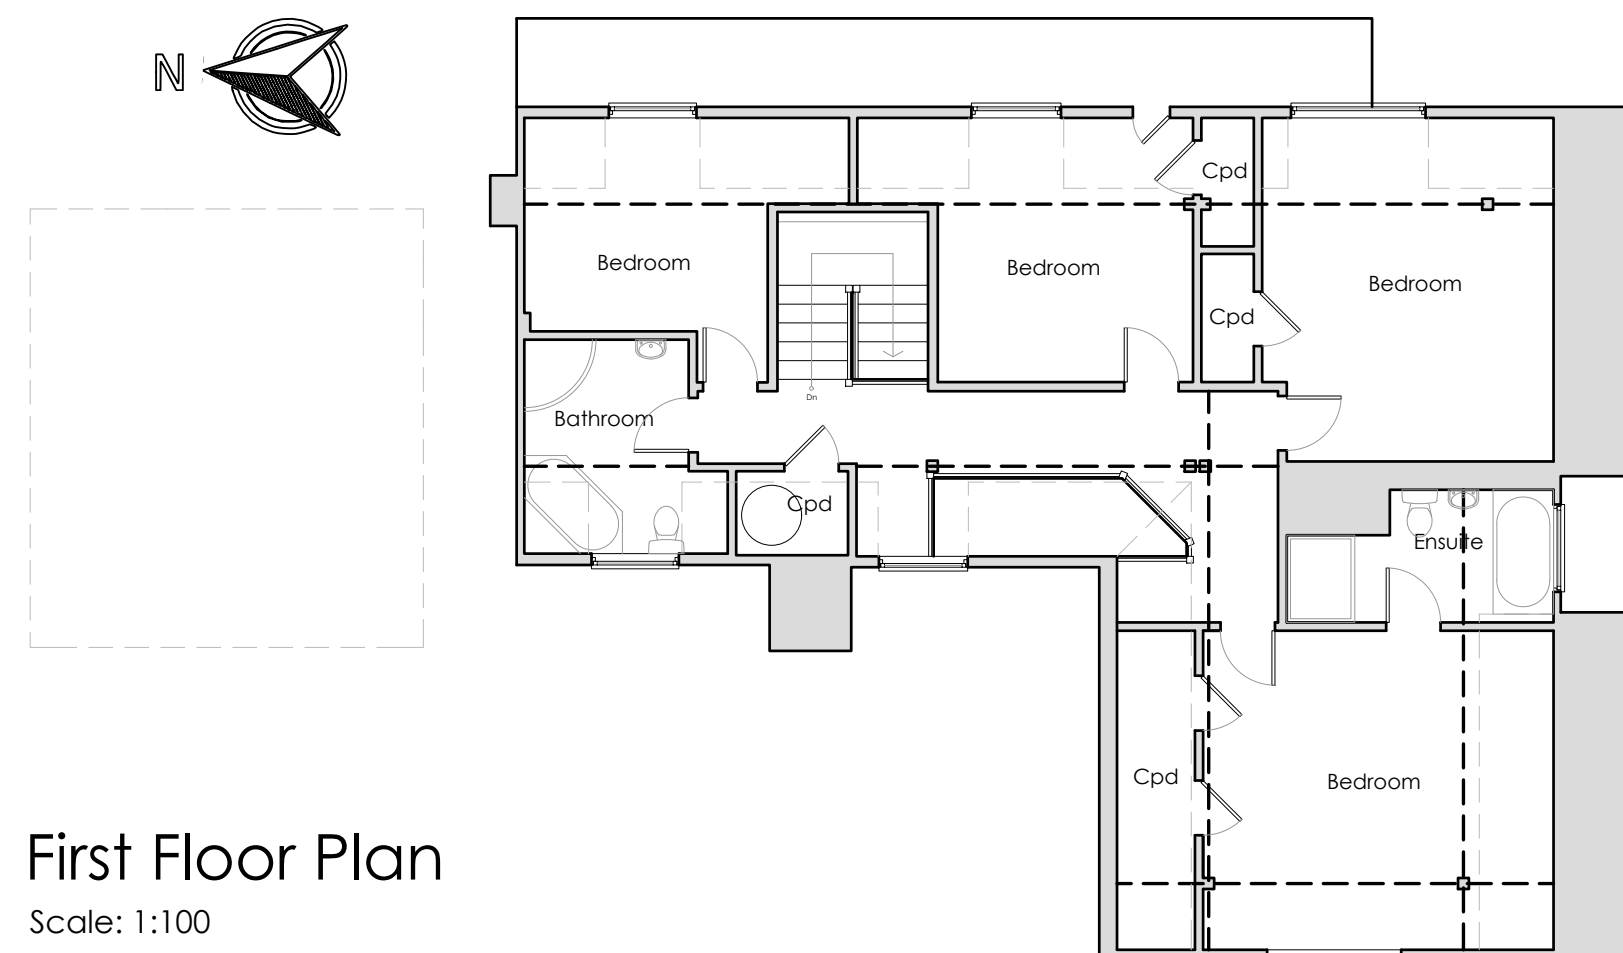

Scale: 1:100

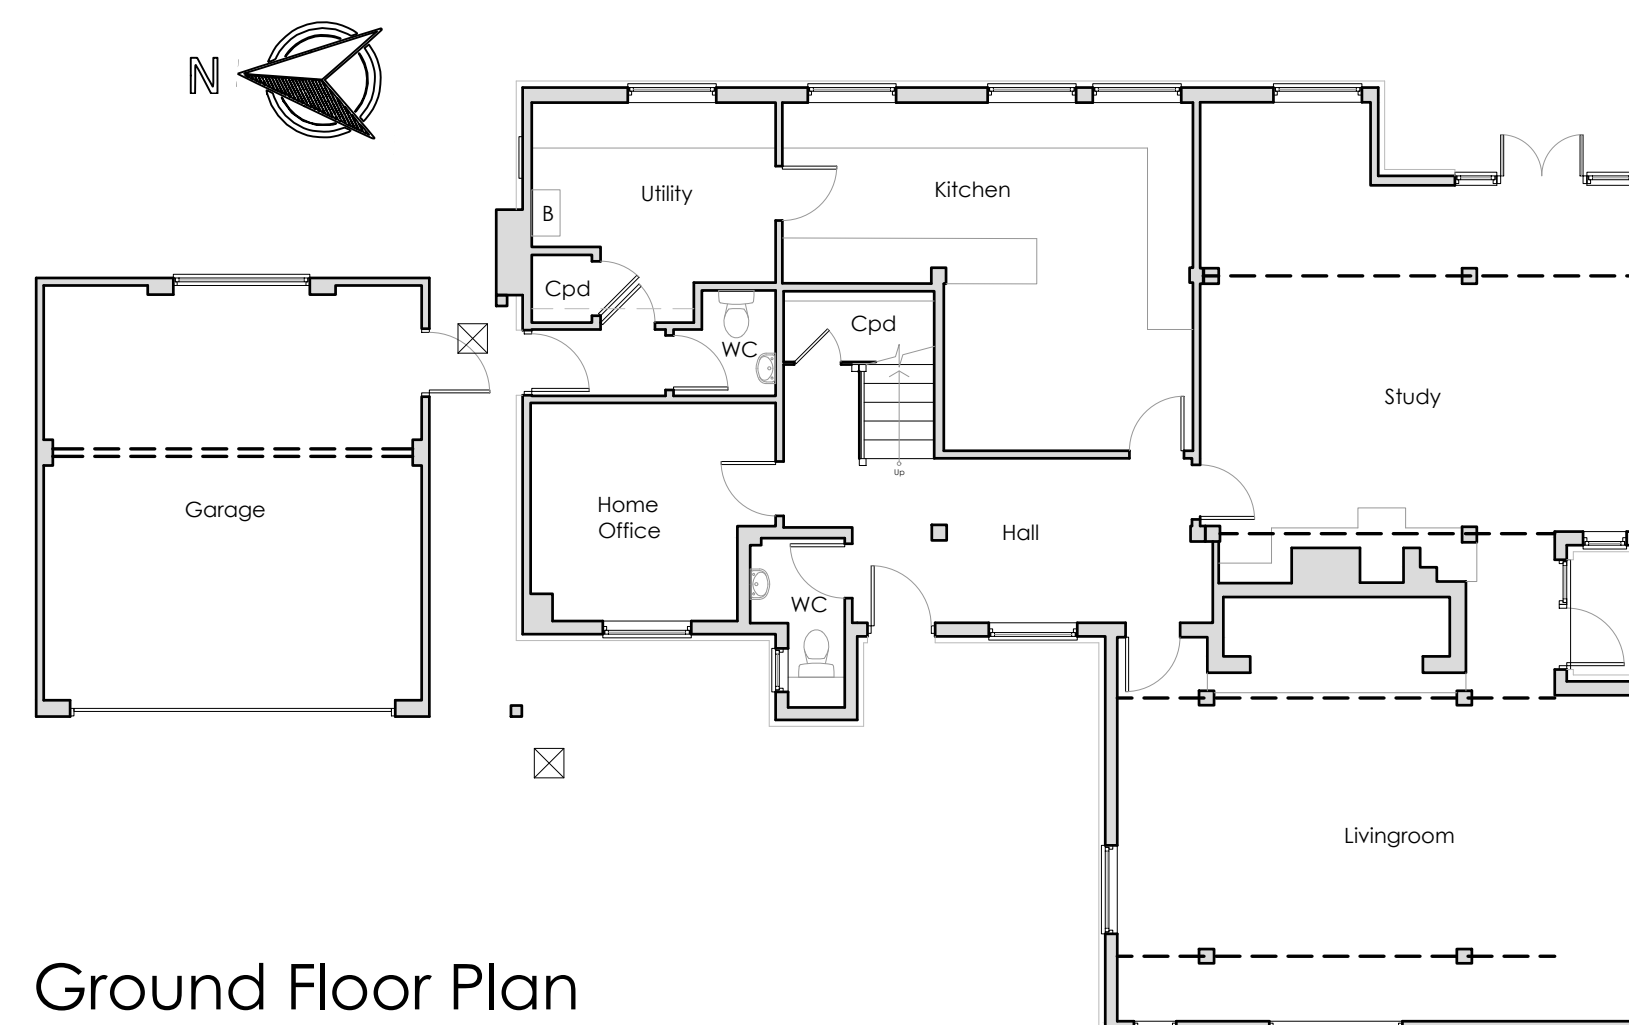

Scale: 1:100

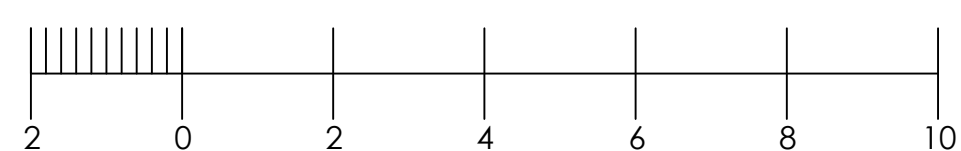

Rev:	Date:	Description:	Drawn:
Copyright © Michael Pagliaroli Architects Ltd Chartered Architect. Residential Development. Listed Building Consultants			
Bartholomew House, 38 London Road Newbury, Berkshire, RG14 1JX Telephone: 01635 246177			
Project: Proposed Extensions and Alterations to Highfields, Routh Lane, Tilehurst, Reading, RG30 4JY			
For: Mr and Mrs Nolan-Richardson			
Drawing Title: Existing Plans and Elevations Site Location Plan and Block Plan			
Scale: 1:1250, 1:500, 1:100	Date: July 2025	Drawn: JD	
Drawing No: 1532 - EX01		Revision:	