

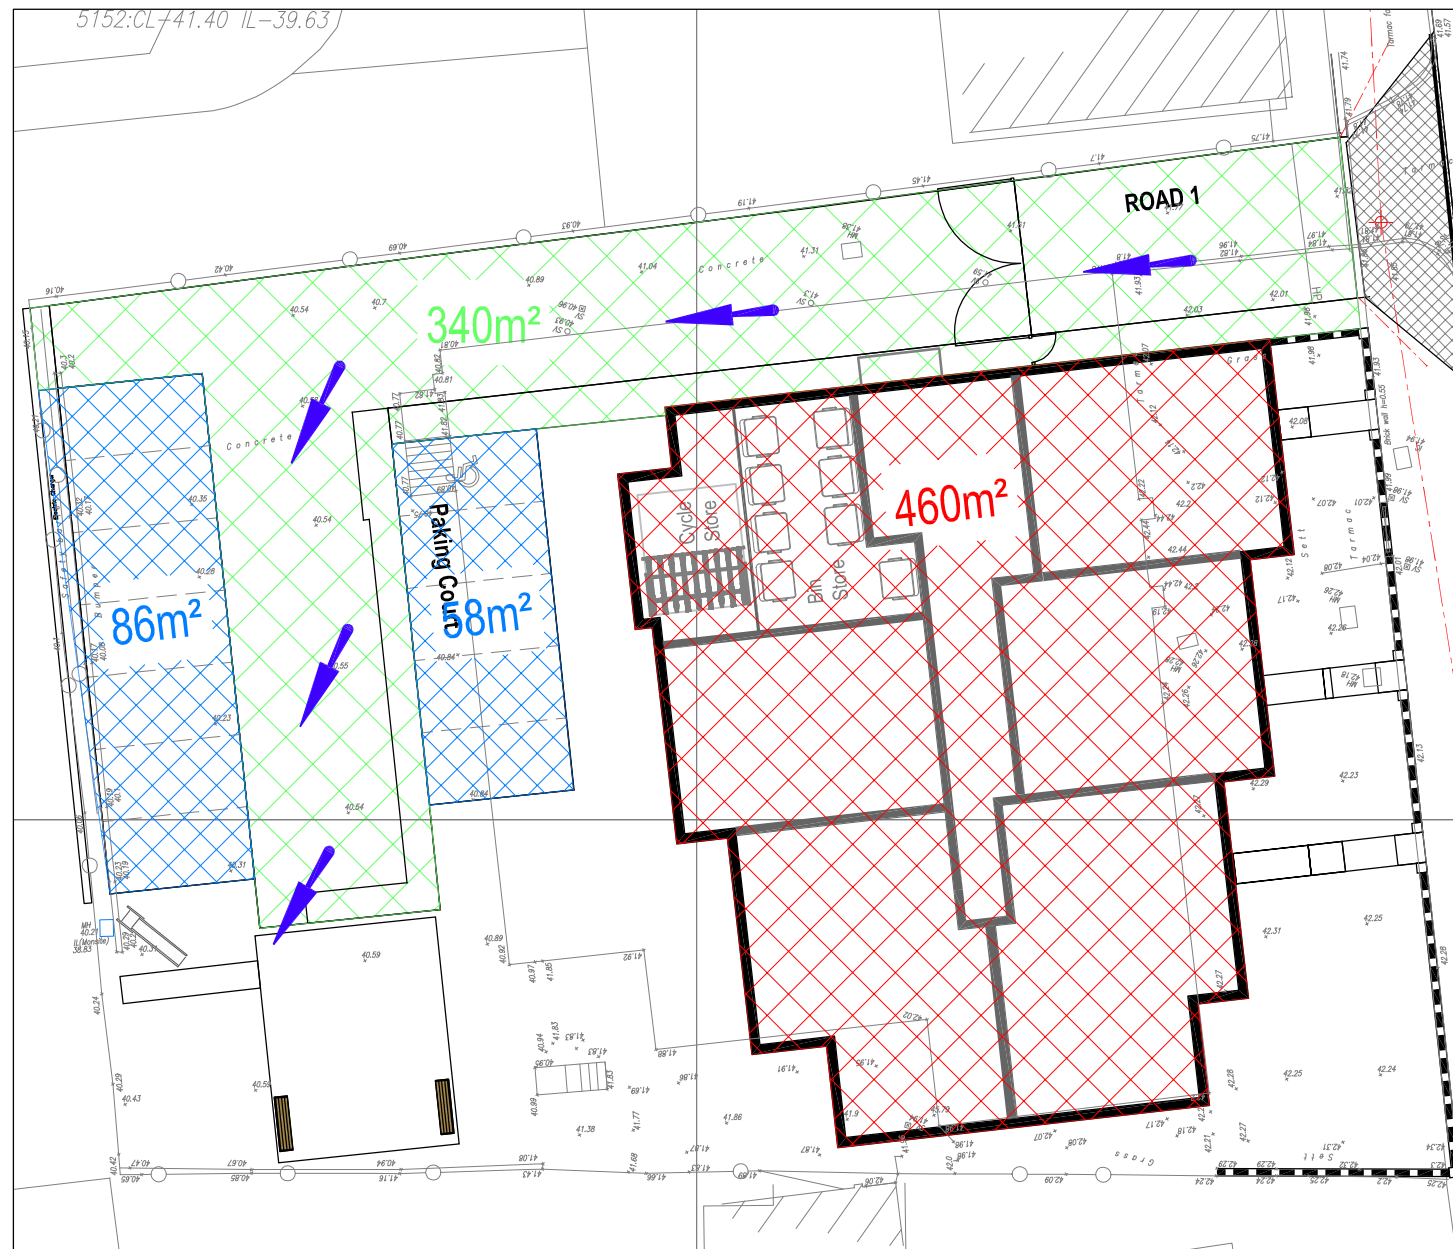


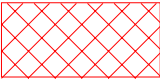

Impermeable Areas Draining -Scale 1:250

Outfall discharge...3.0 l/s
Attenuation volume for 1 in 100 yr storm + 45% =65.4 cu.m
See submitted Microdrainage calculations

-  Area of Domestic Residence
460sqm
-  Area of Access Road
340sqm
-  Area of Domestic Parking
144sqm
- Total Area= 944sqm
-  Exceedance Flow Route

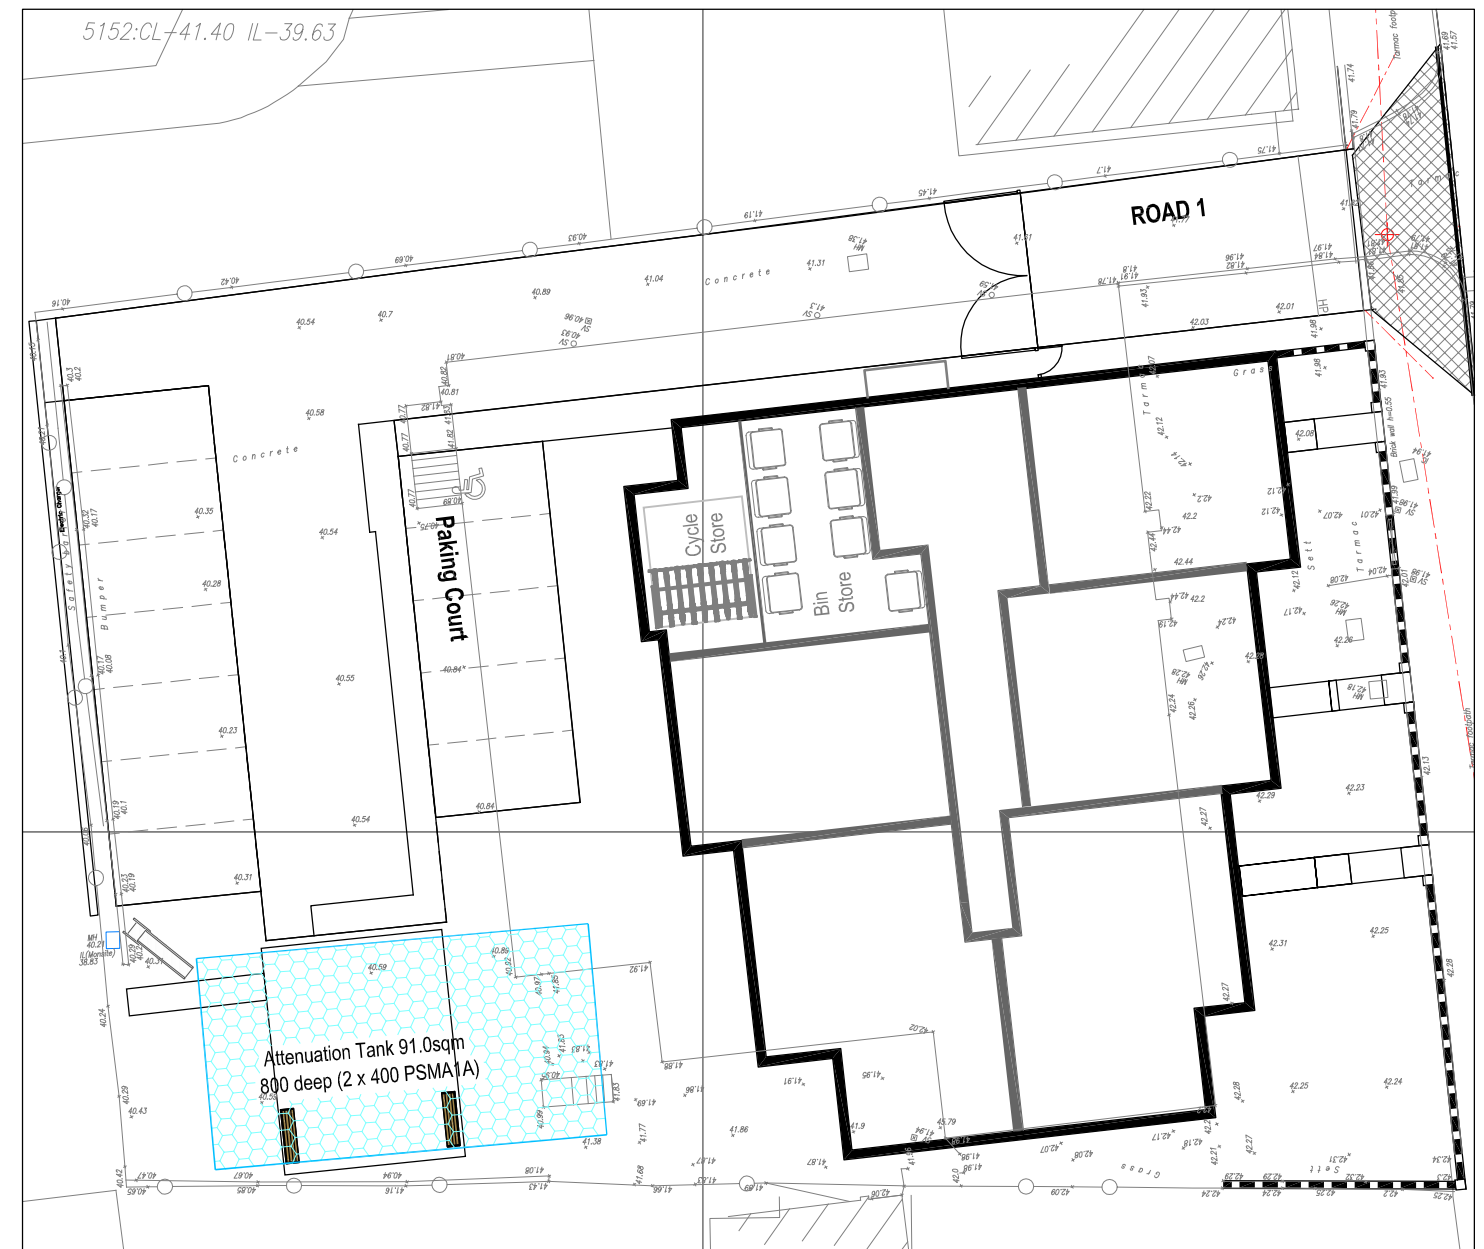

Surface Water Attenuation Storage -Scale 1:250



KAZYS NARBUTAS CONSULTING
Civil Engineering Consultant
Unit 24b, Romsey Industrial Estate, Greatbridge Road, Romsey, Hants. SO51 0HE
Telephone: 07973 231468 Email: kazys.n@knc.email

Project
ELGAR ROAD, READING
Drawing Title
Engineering Details
Drained Areas & Exceedance Flow Routes

Drawing Status
For Information
Client



Rev.	Date	Details
B	24.11.25	Proposed attenuation amended
A	04.08.25	First Issue

Scales 1:250	Paper Size A3
Job No. KNC2508	Rev B
Initials KN	Drawing No. 500-01