


AMENDED PLAN

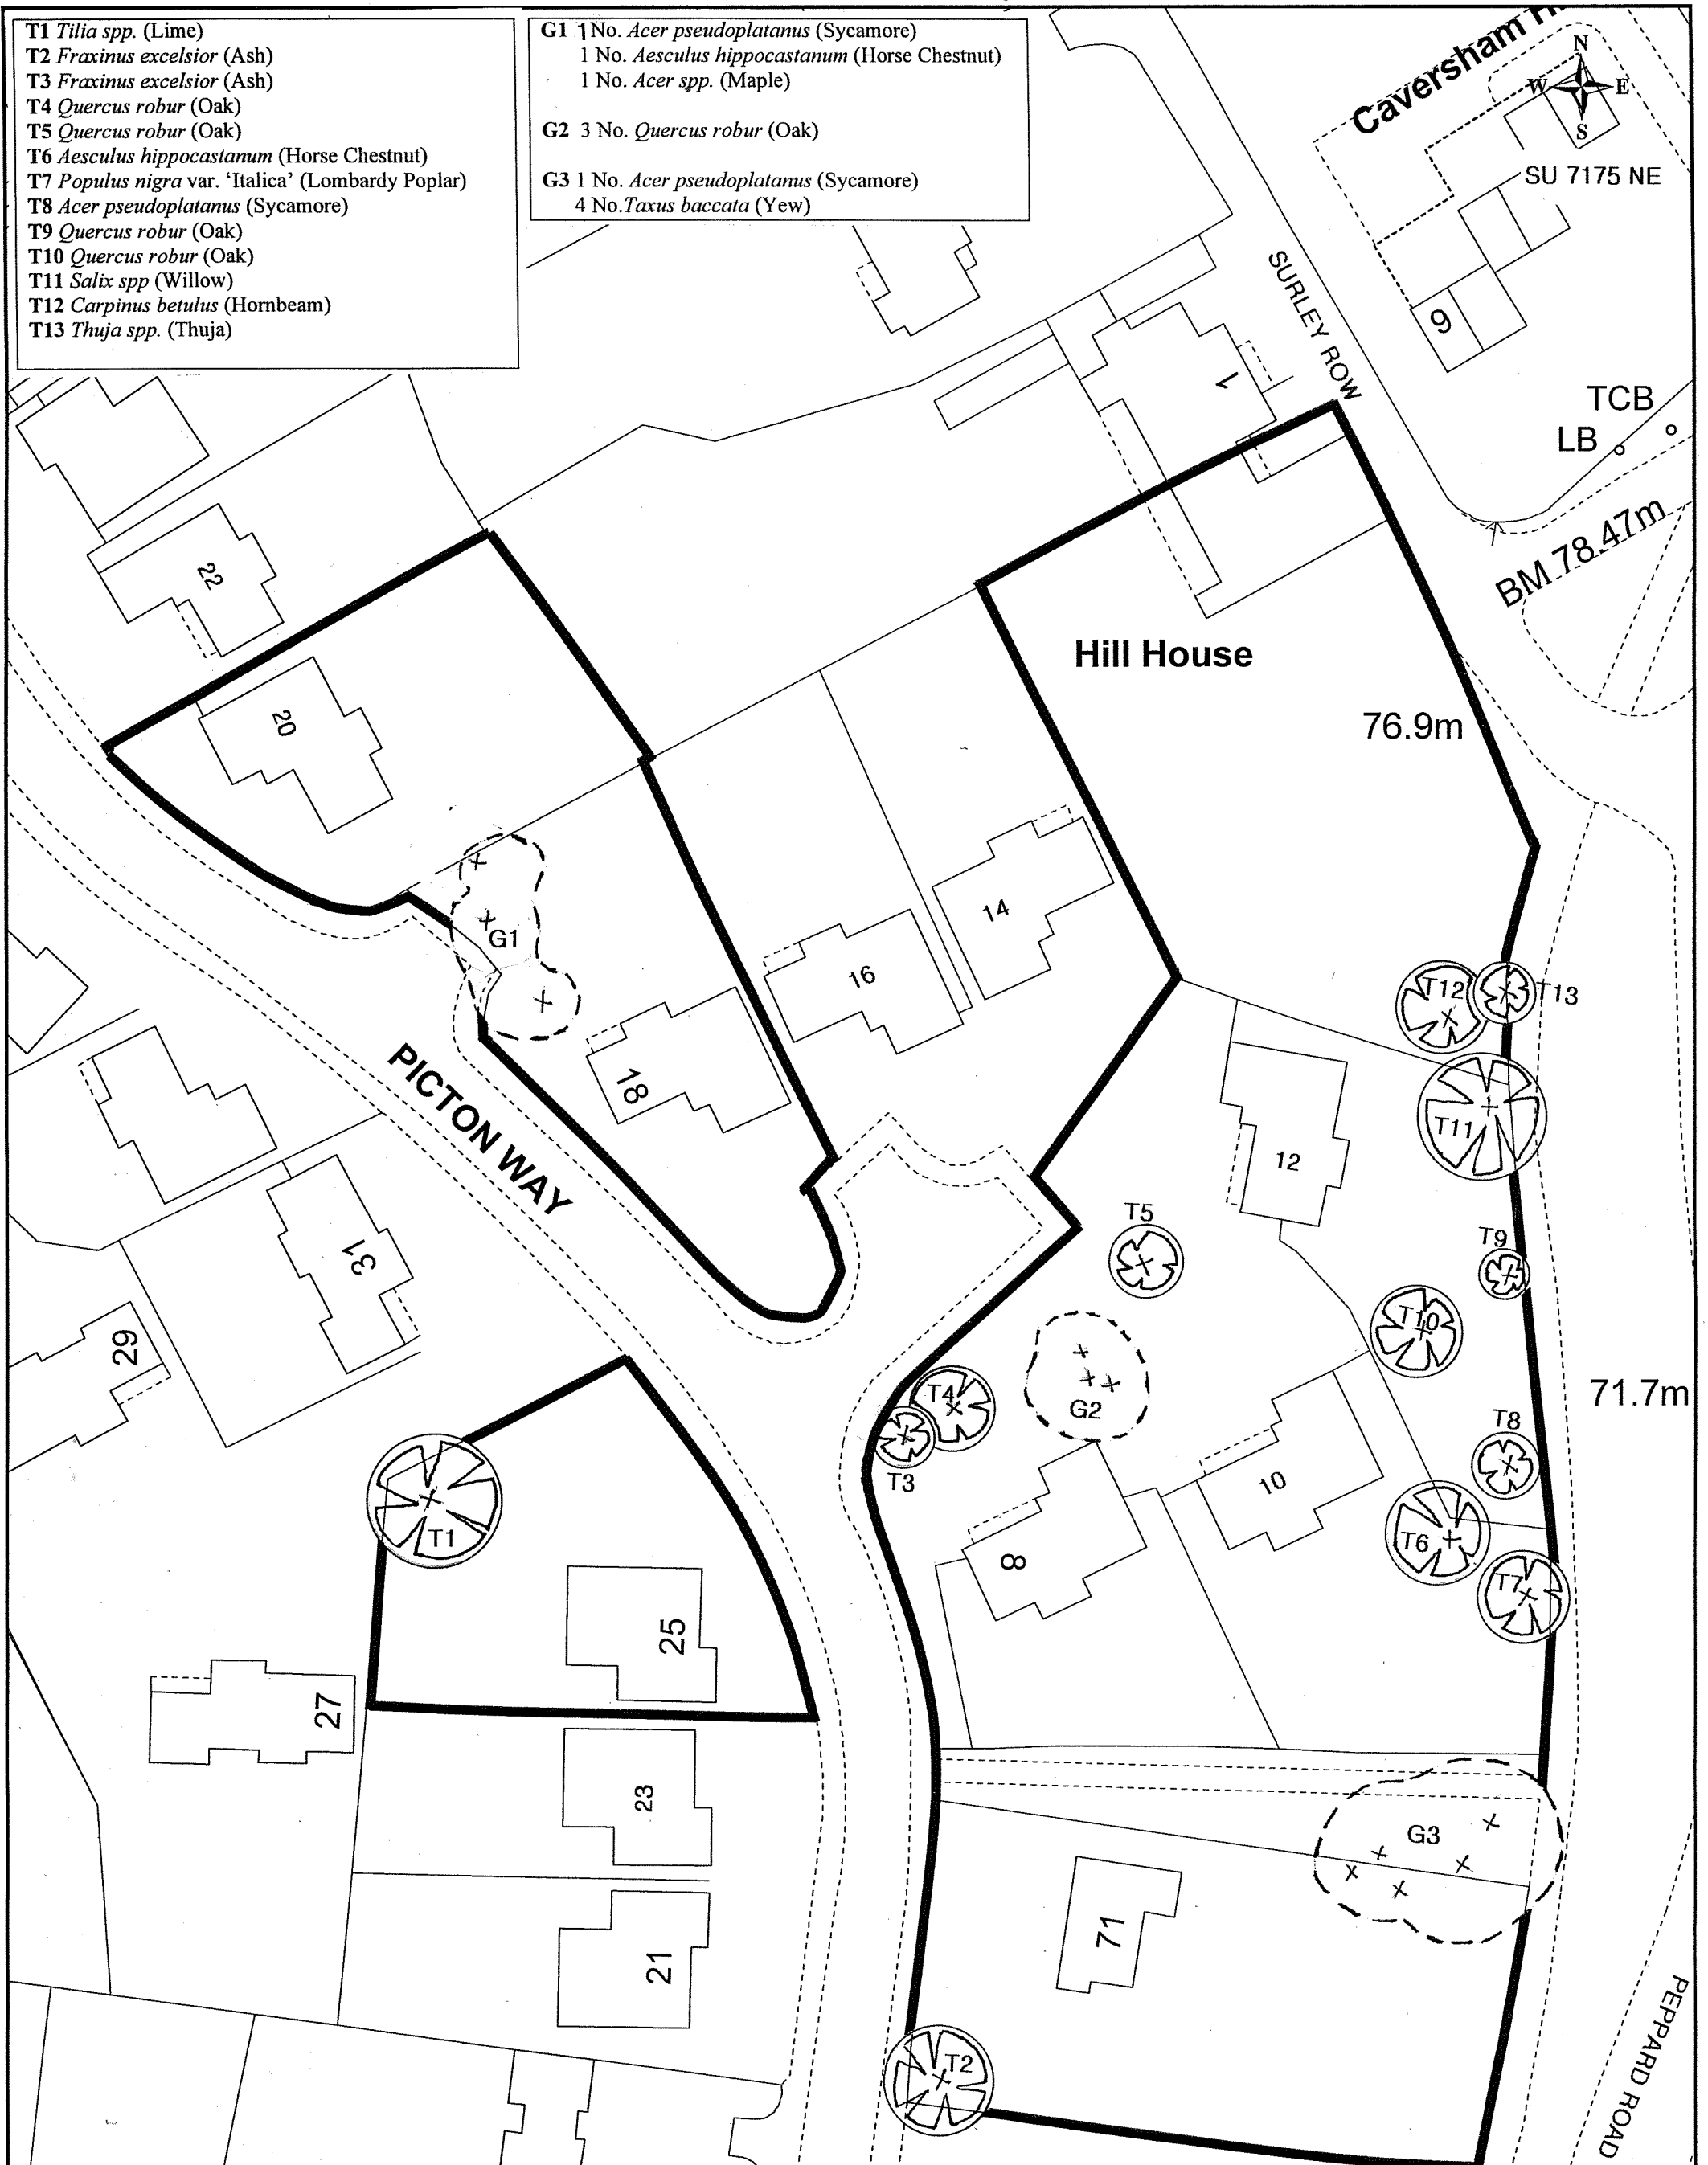

Title: Tree Preservation Order – 8,10,12,18,20 & 25 Picton Way, 71 Peppard Road & Hill House, Surley Row, also footpath between Peppard Road & Picton Way, Caversham, Reading.

Date: MARCH 2003

Drg.No: D1793a

Produced by GIS & Mapping Services Ref: 31419\

Scale at A3: 1:500

