


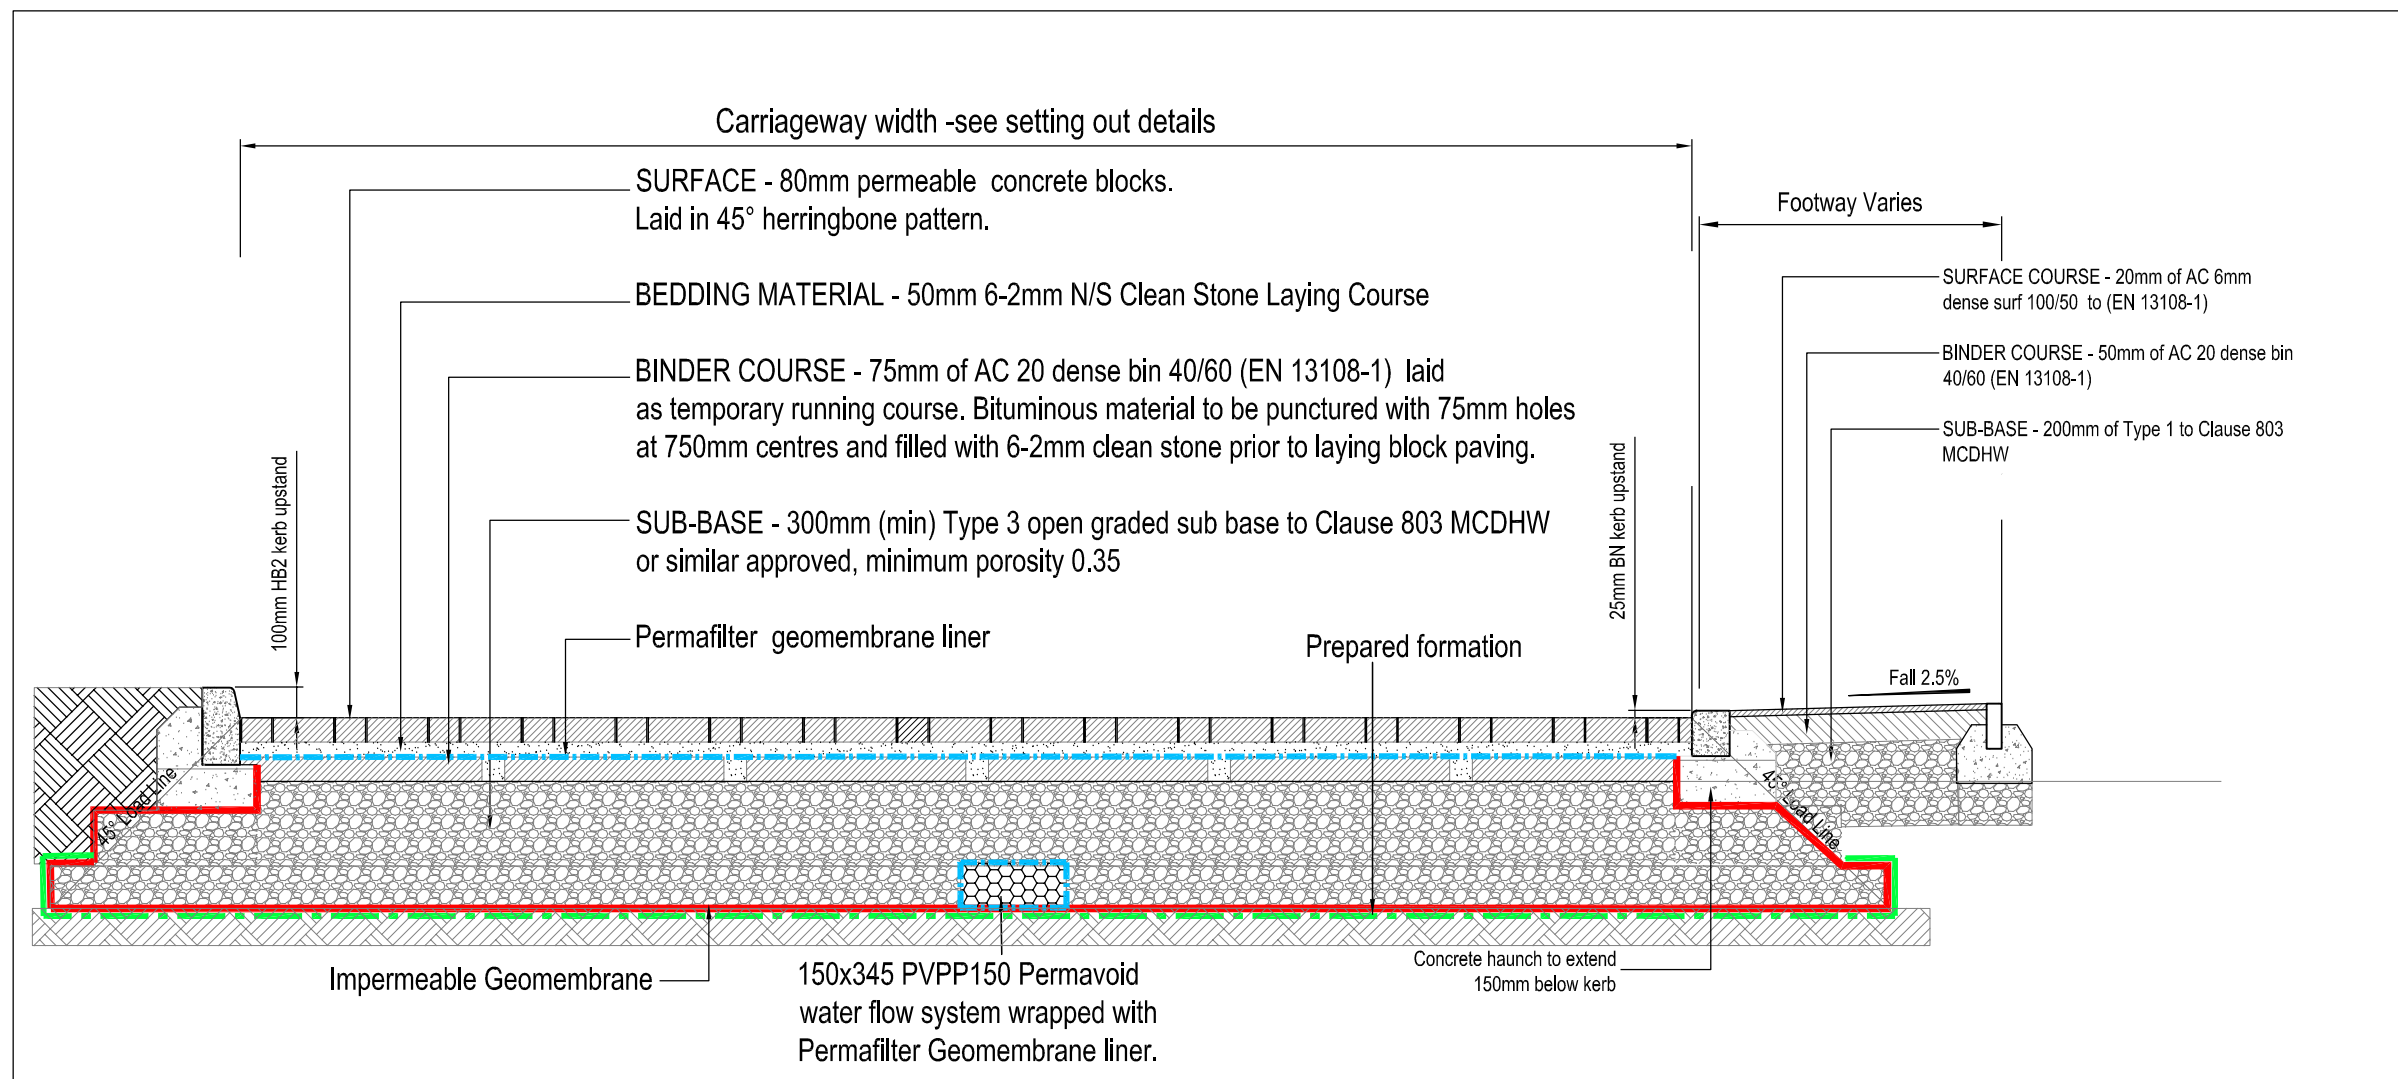


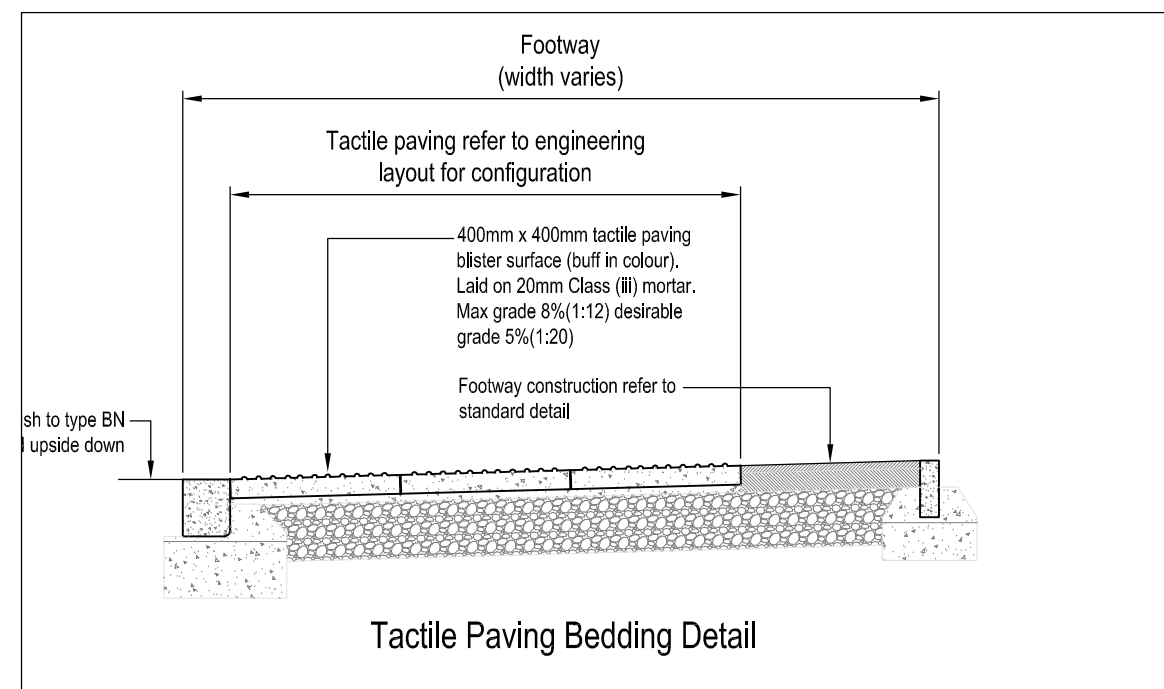


Section Through Impermeable Block Paved Road & Access Court): Scale 1:25

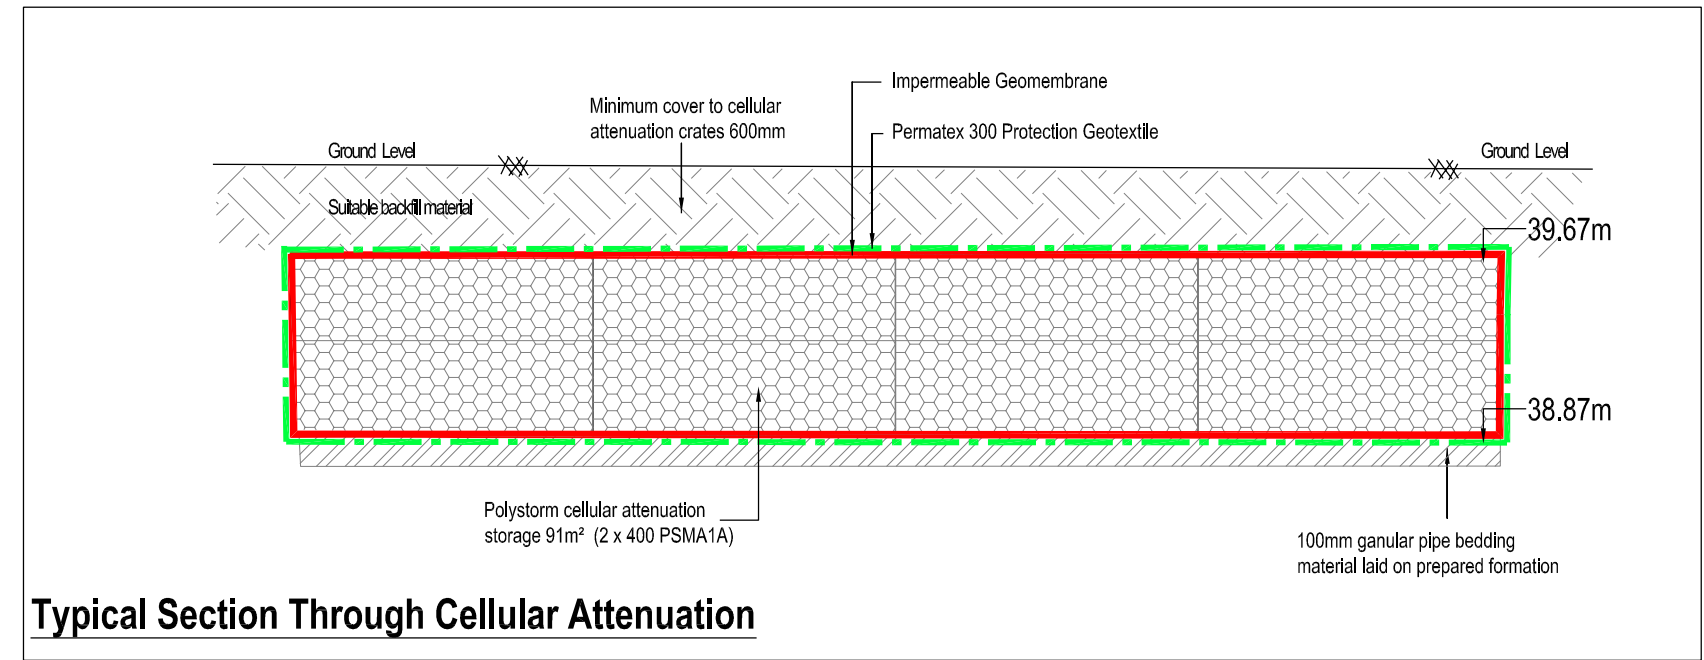


Tactile Crossing Details - Scale 1:20

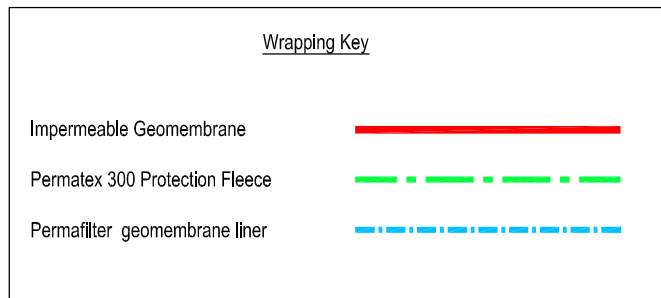

NOTES:
CBR requirements to be read in conjunction with
WBC Highway Development Design Standard Plans'
Drg No. WDS_HD_01 Rev A

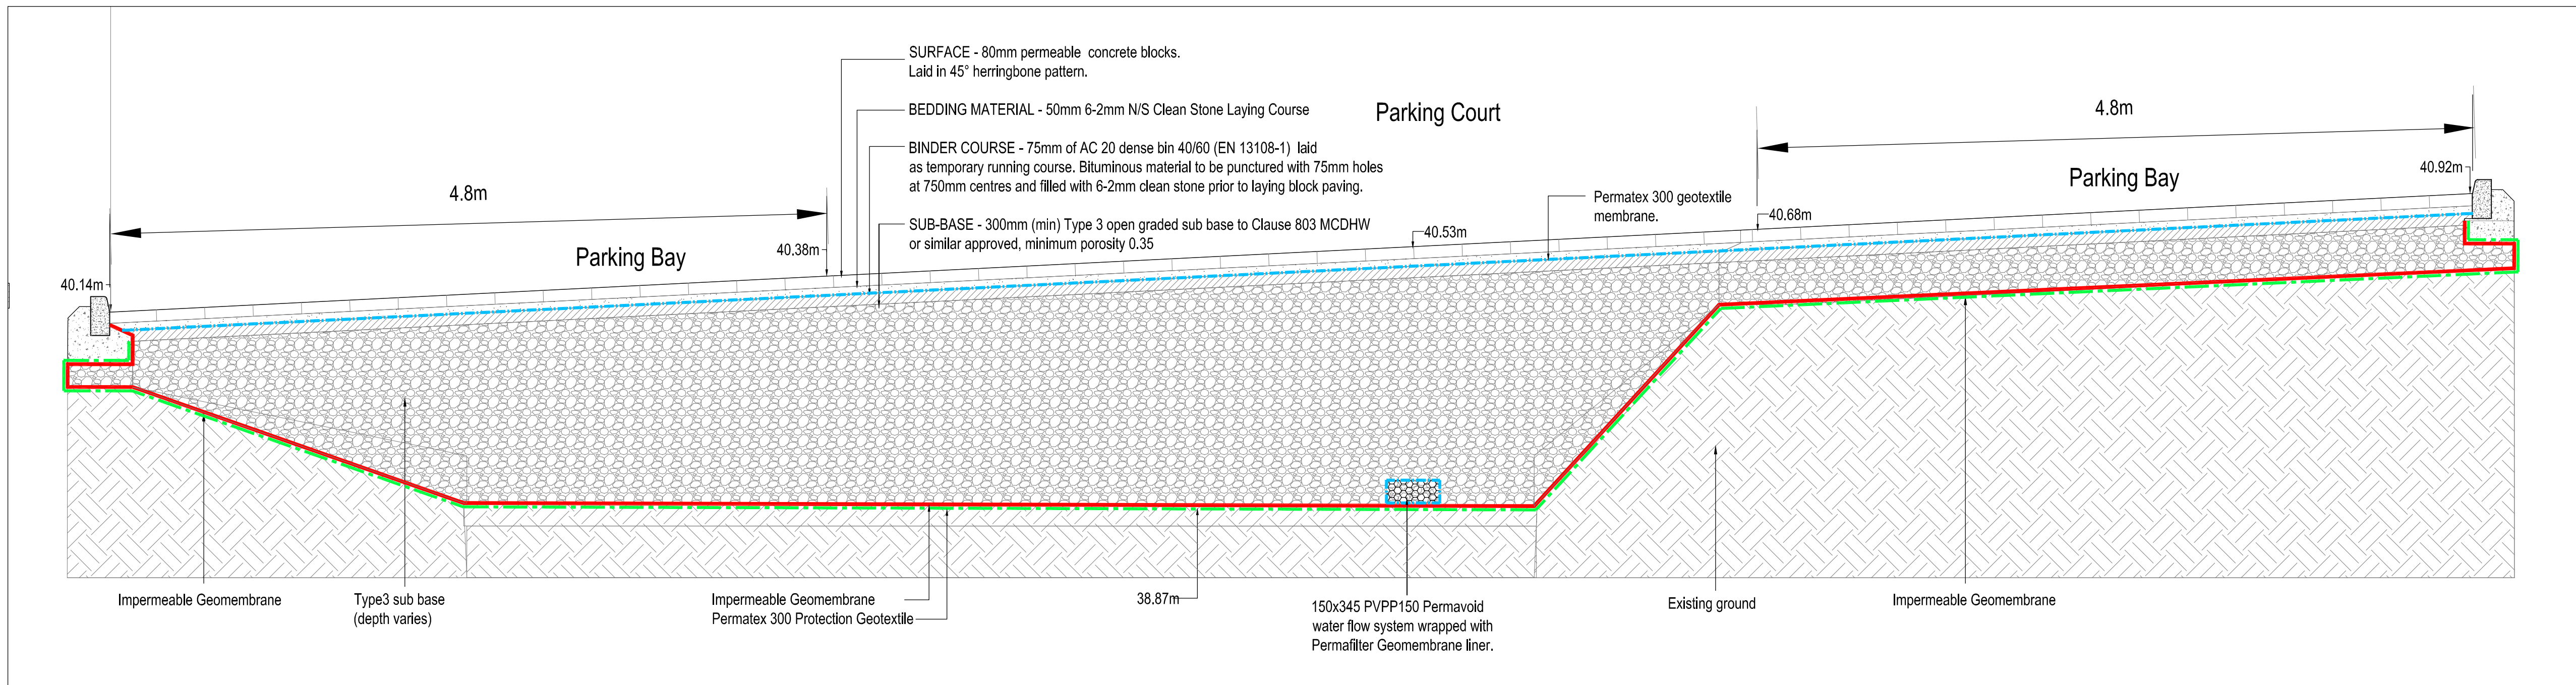

Typical Section Through Access Court, Parking & Attenuation (Ch15.0) : Scale 1:25

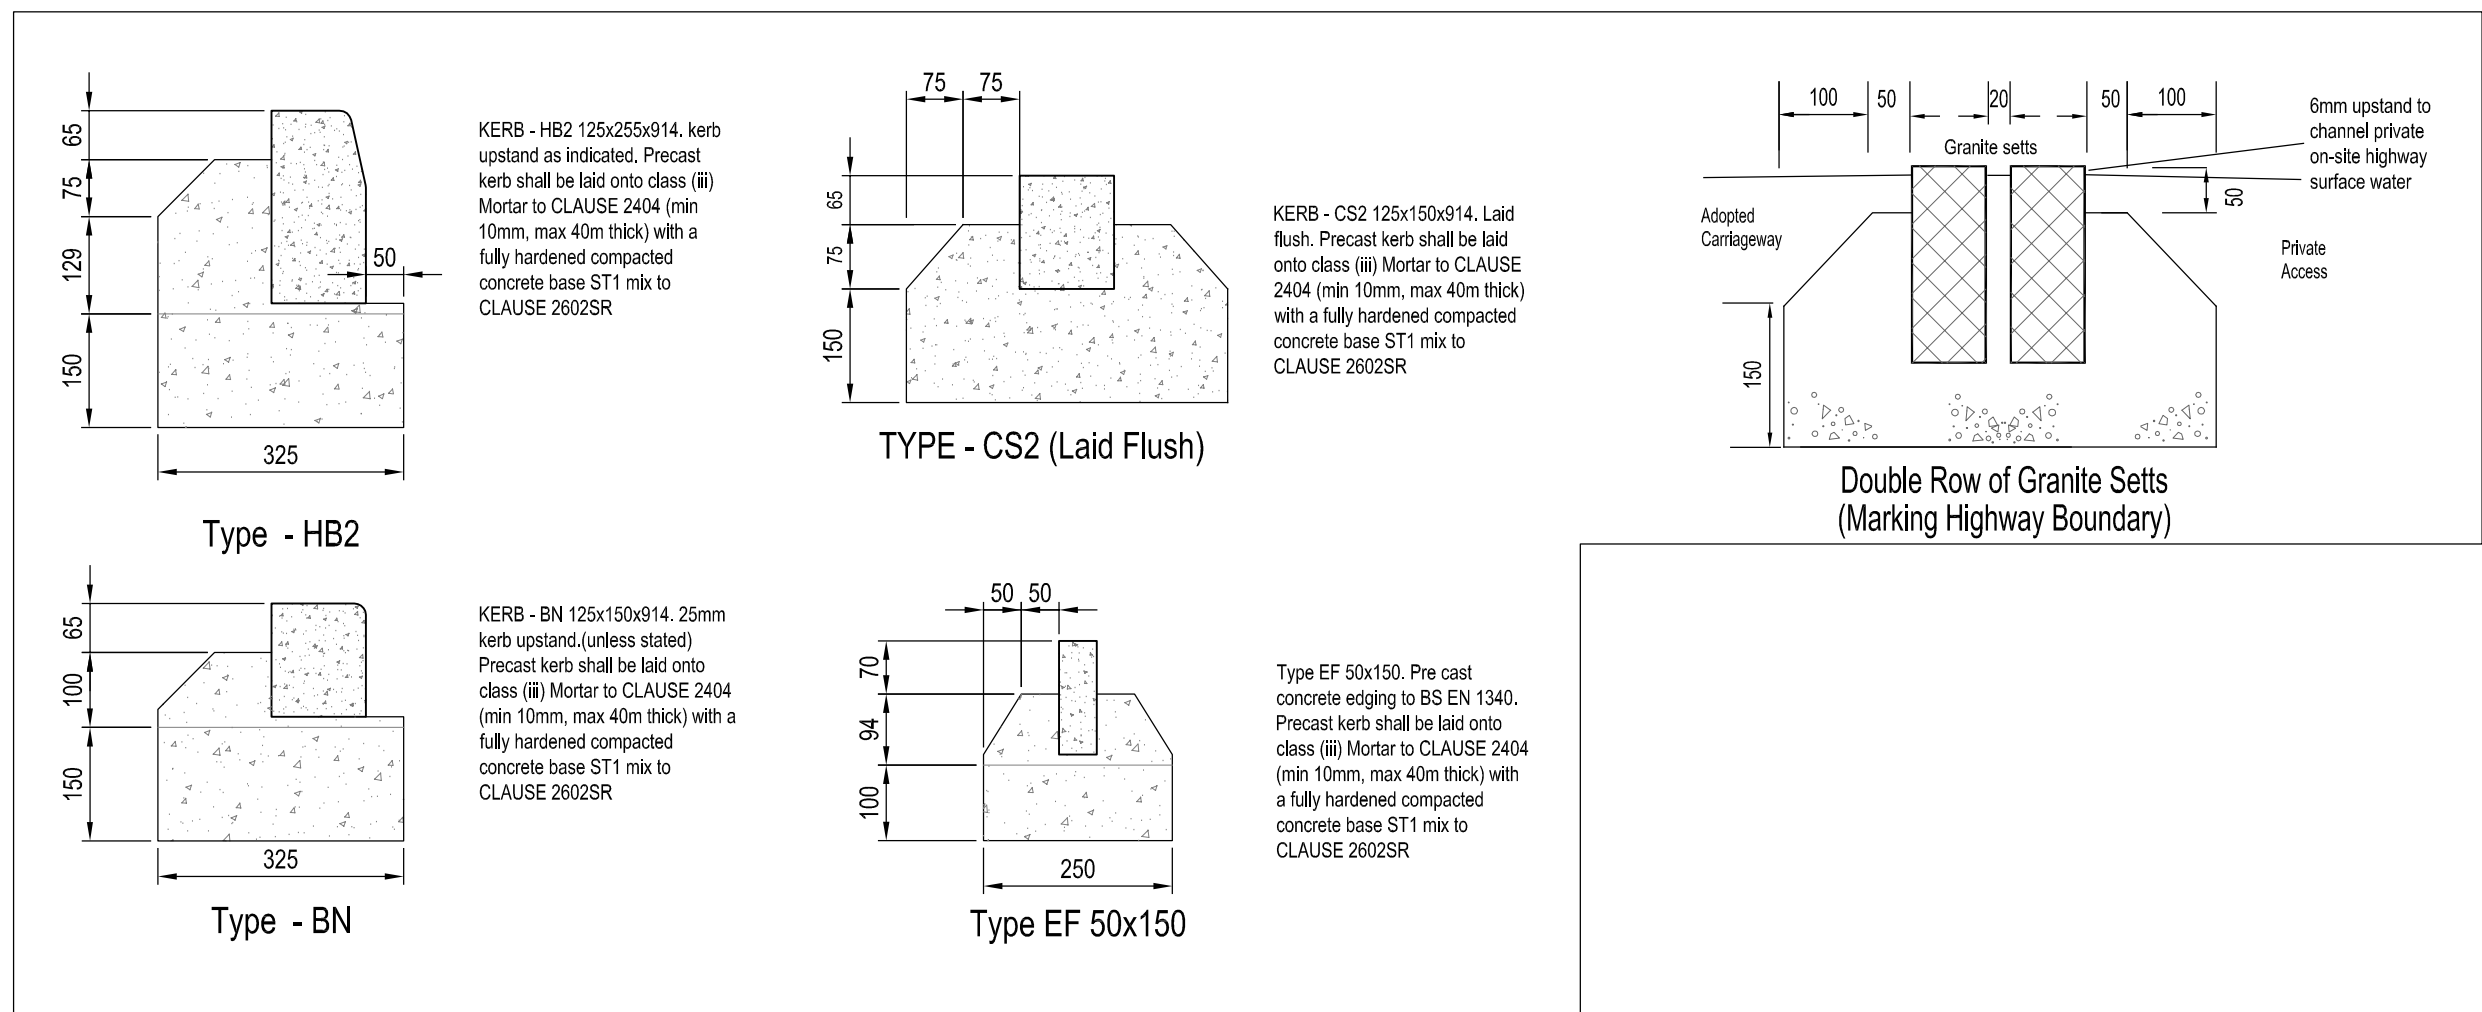

Kerb Details - Scale 1:10

B	25.11.25	Sections amended	KN
A	19.08.25	First Issue	KN
Rev.	Date	Details	Initials
Drawing Status			
PRELIMINARY			
Project			
ELGAR ROAD READING			
Client			
Abri			
Kazys Narbutas Consulting			
Civil Engineering Consultant			
Unit 240, Romney Industrial Estate, Greshbridge Road, Romney, Dorset. SO51 0RT			
Telephone: 01792 333 668 Email: karyn.n@knc.co.uk			
Drawing Title			
Engineering Details			
Construction Details			
Drawn	Checked	Scales	Paper Size
KN		As Shown	A1
Job No.	Drawing No.		Date
KNC2508	501-01		08.25
			Revision
			B