


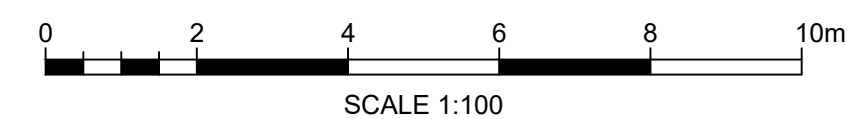

Copyright Reserved

Notes

ON SITE LAYOUT SUBJECT TO RESERVED MATTERS APPLICATION



Issue Status

FOR PLANNING

This document is suitable only for the purpose noted above.
Use of this document for any other purpose is not permitted.

Client/Project Logo



Client/Project
abrdn

FORBURY RETAIL PARK

READING, UK

Title

PROPOSED EASTERN ACCESS FROM KENAVON DRIVE FOR SERVICING AND CAR CLUB SPACES

Project No. 50582	A1 Scale 1:100
Revision P04	Drawing No. 50582-STN-HGN-SW-DR-CH-0001