



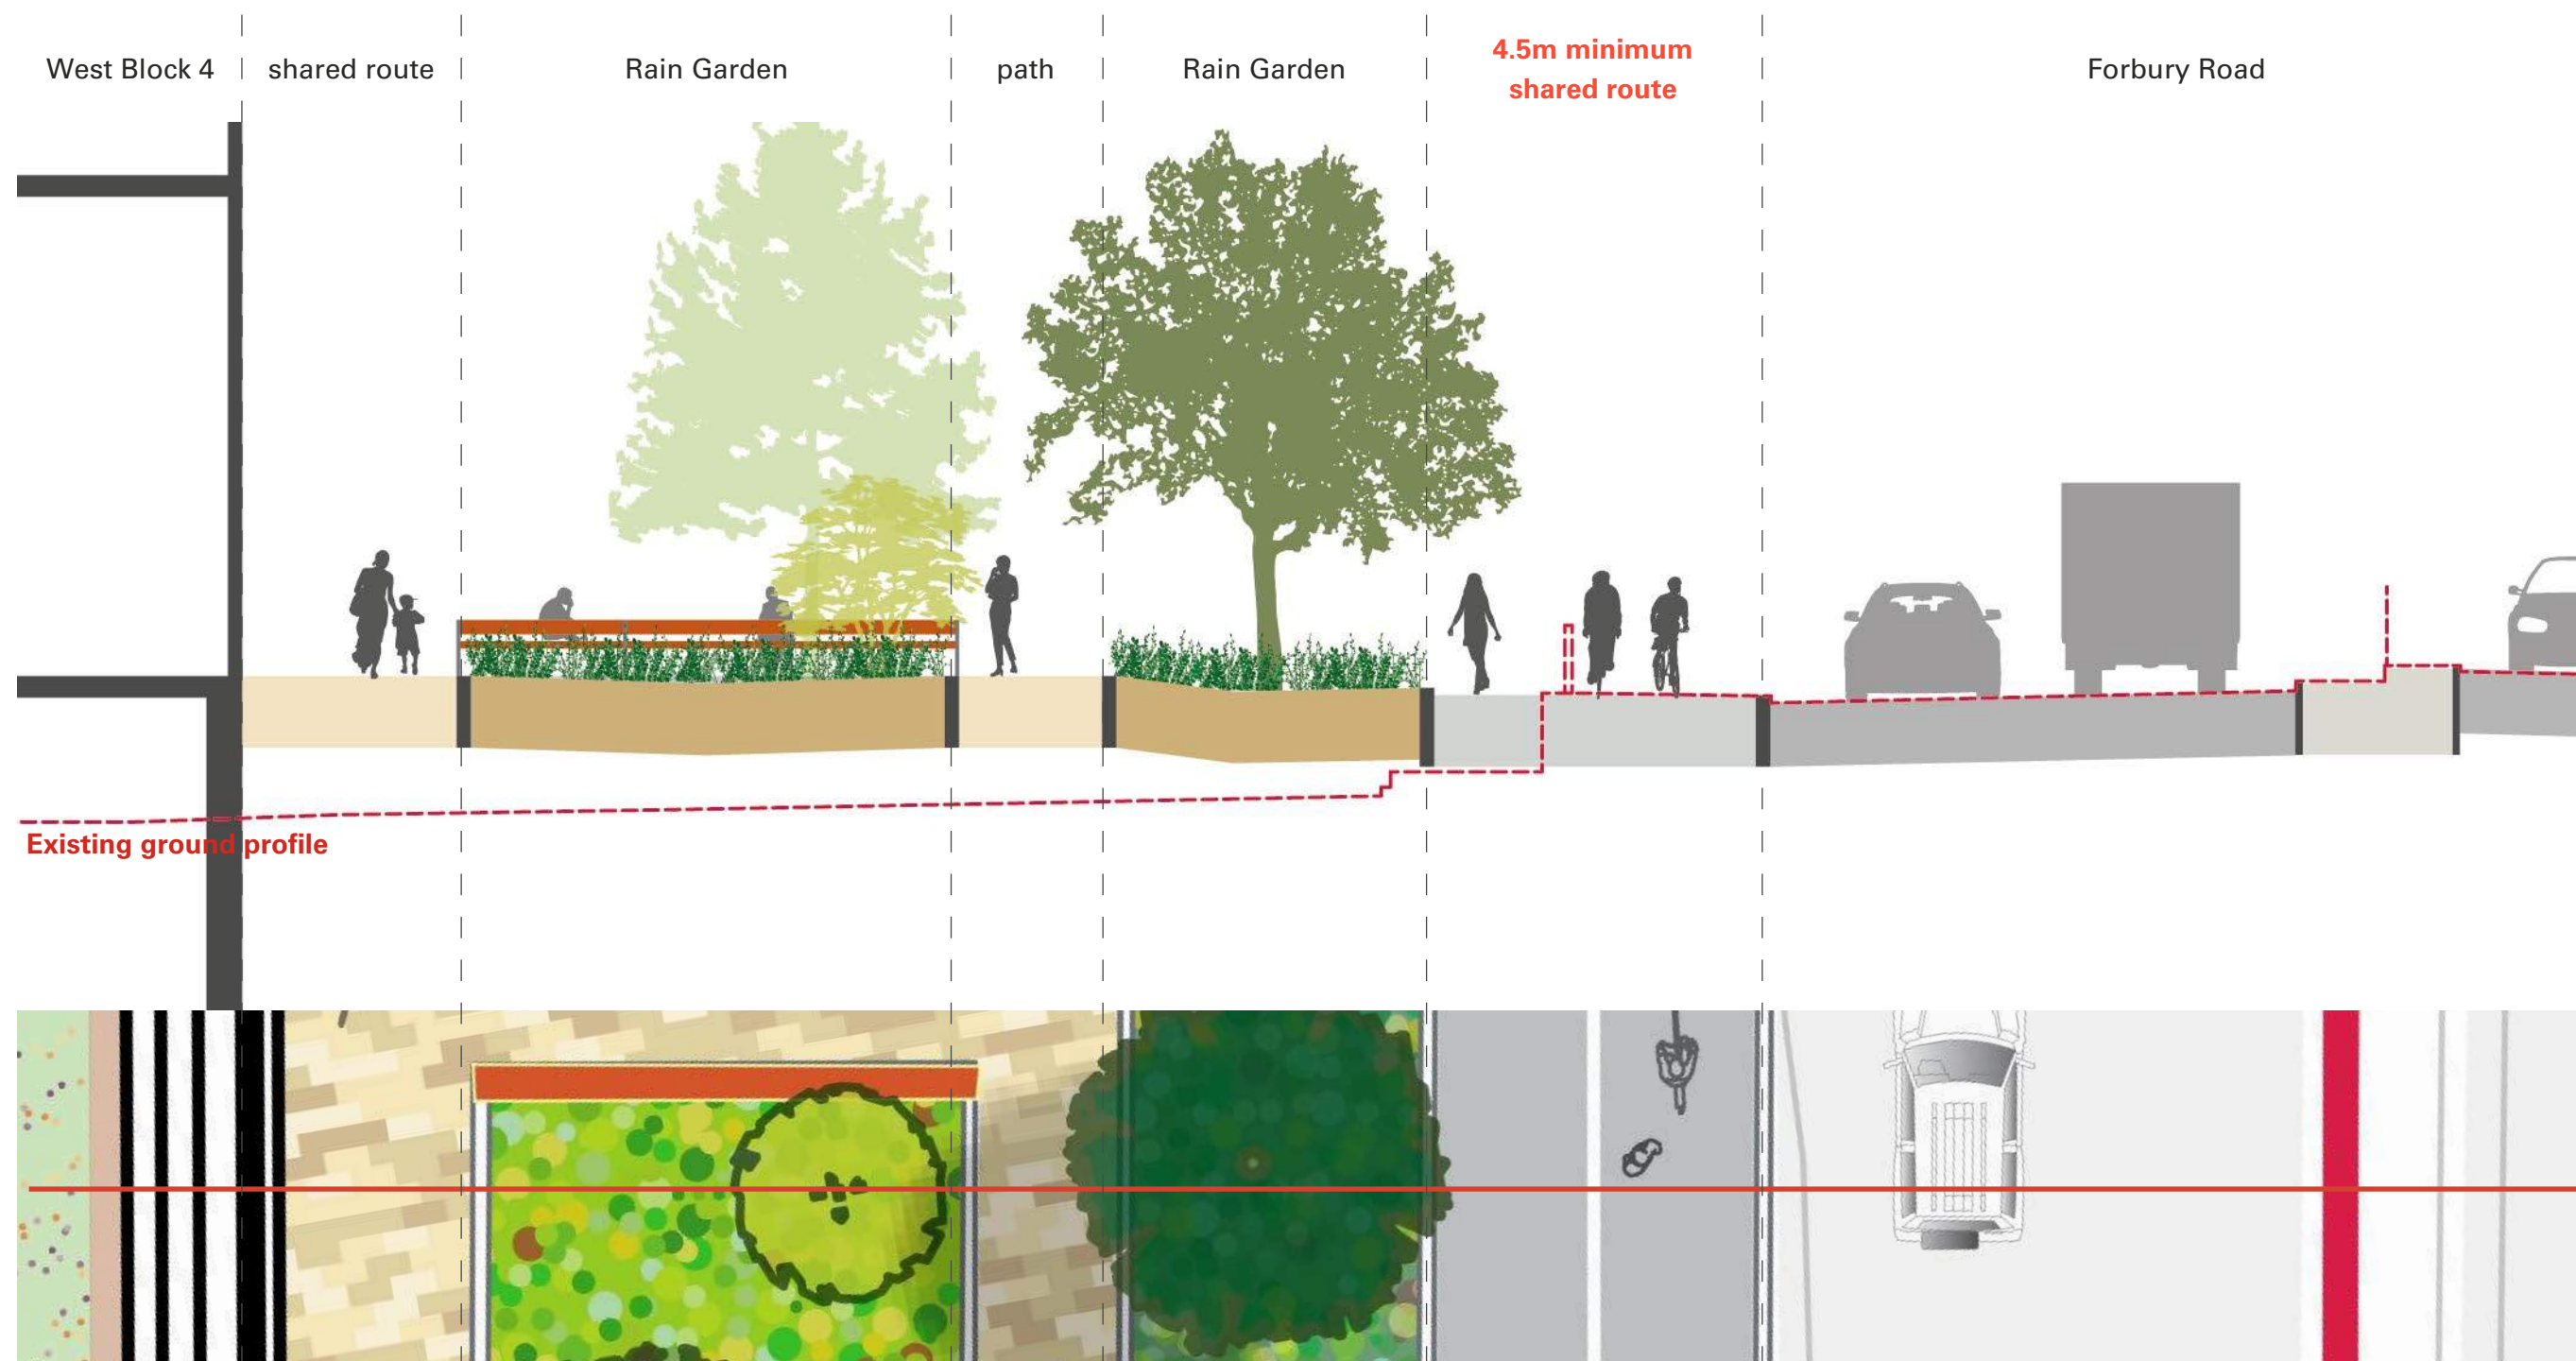


Macgregor Smith


Squire & Partners | KINGS MEADOW VIEW | DESIGN & ACCESS STATEMENT

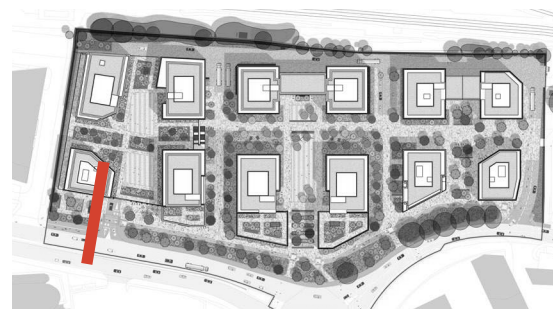

Macgregor Smith

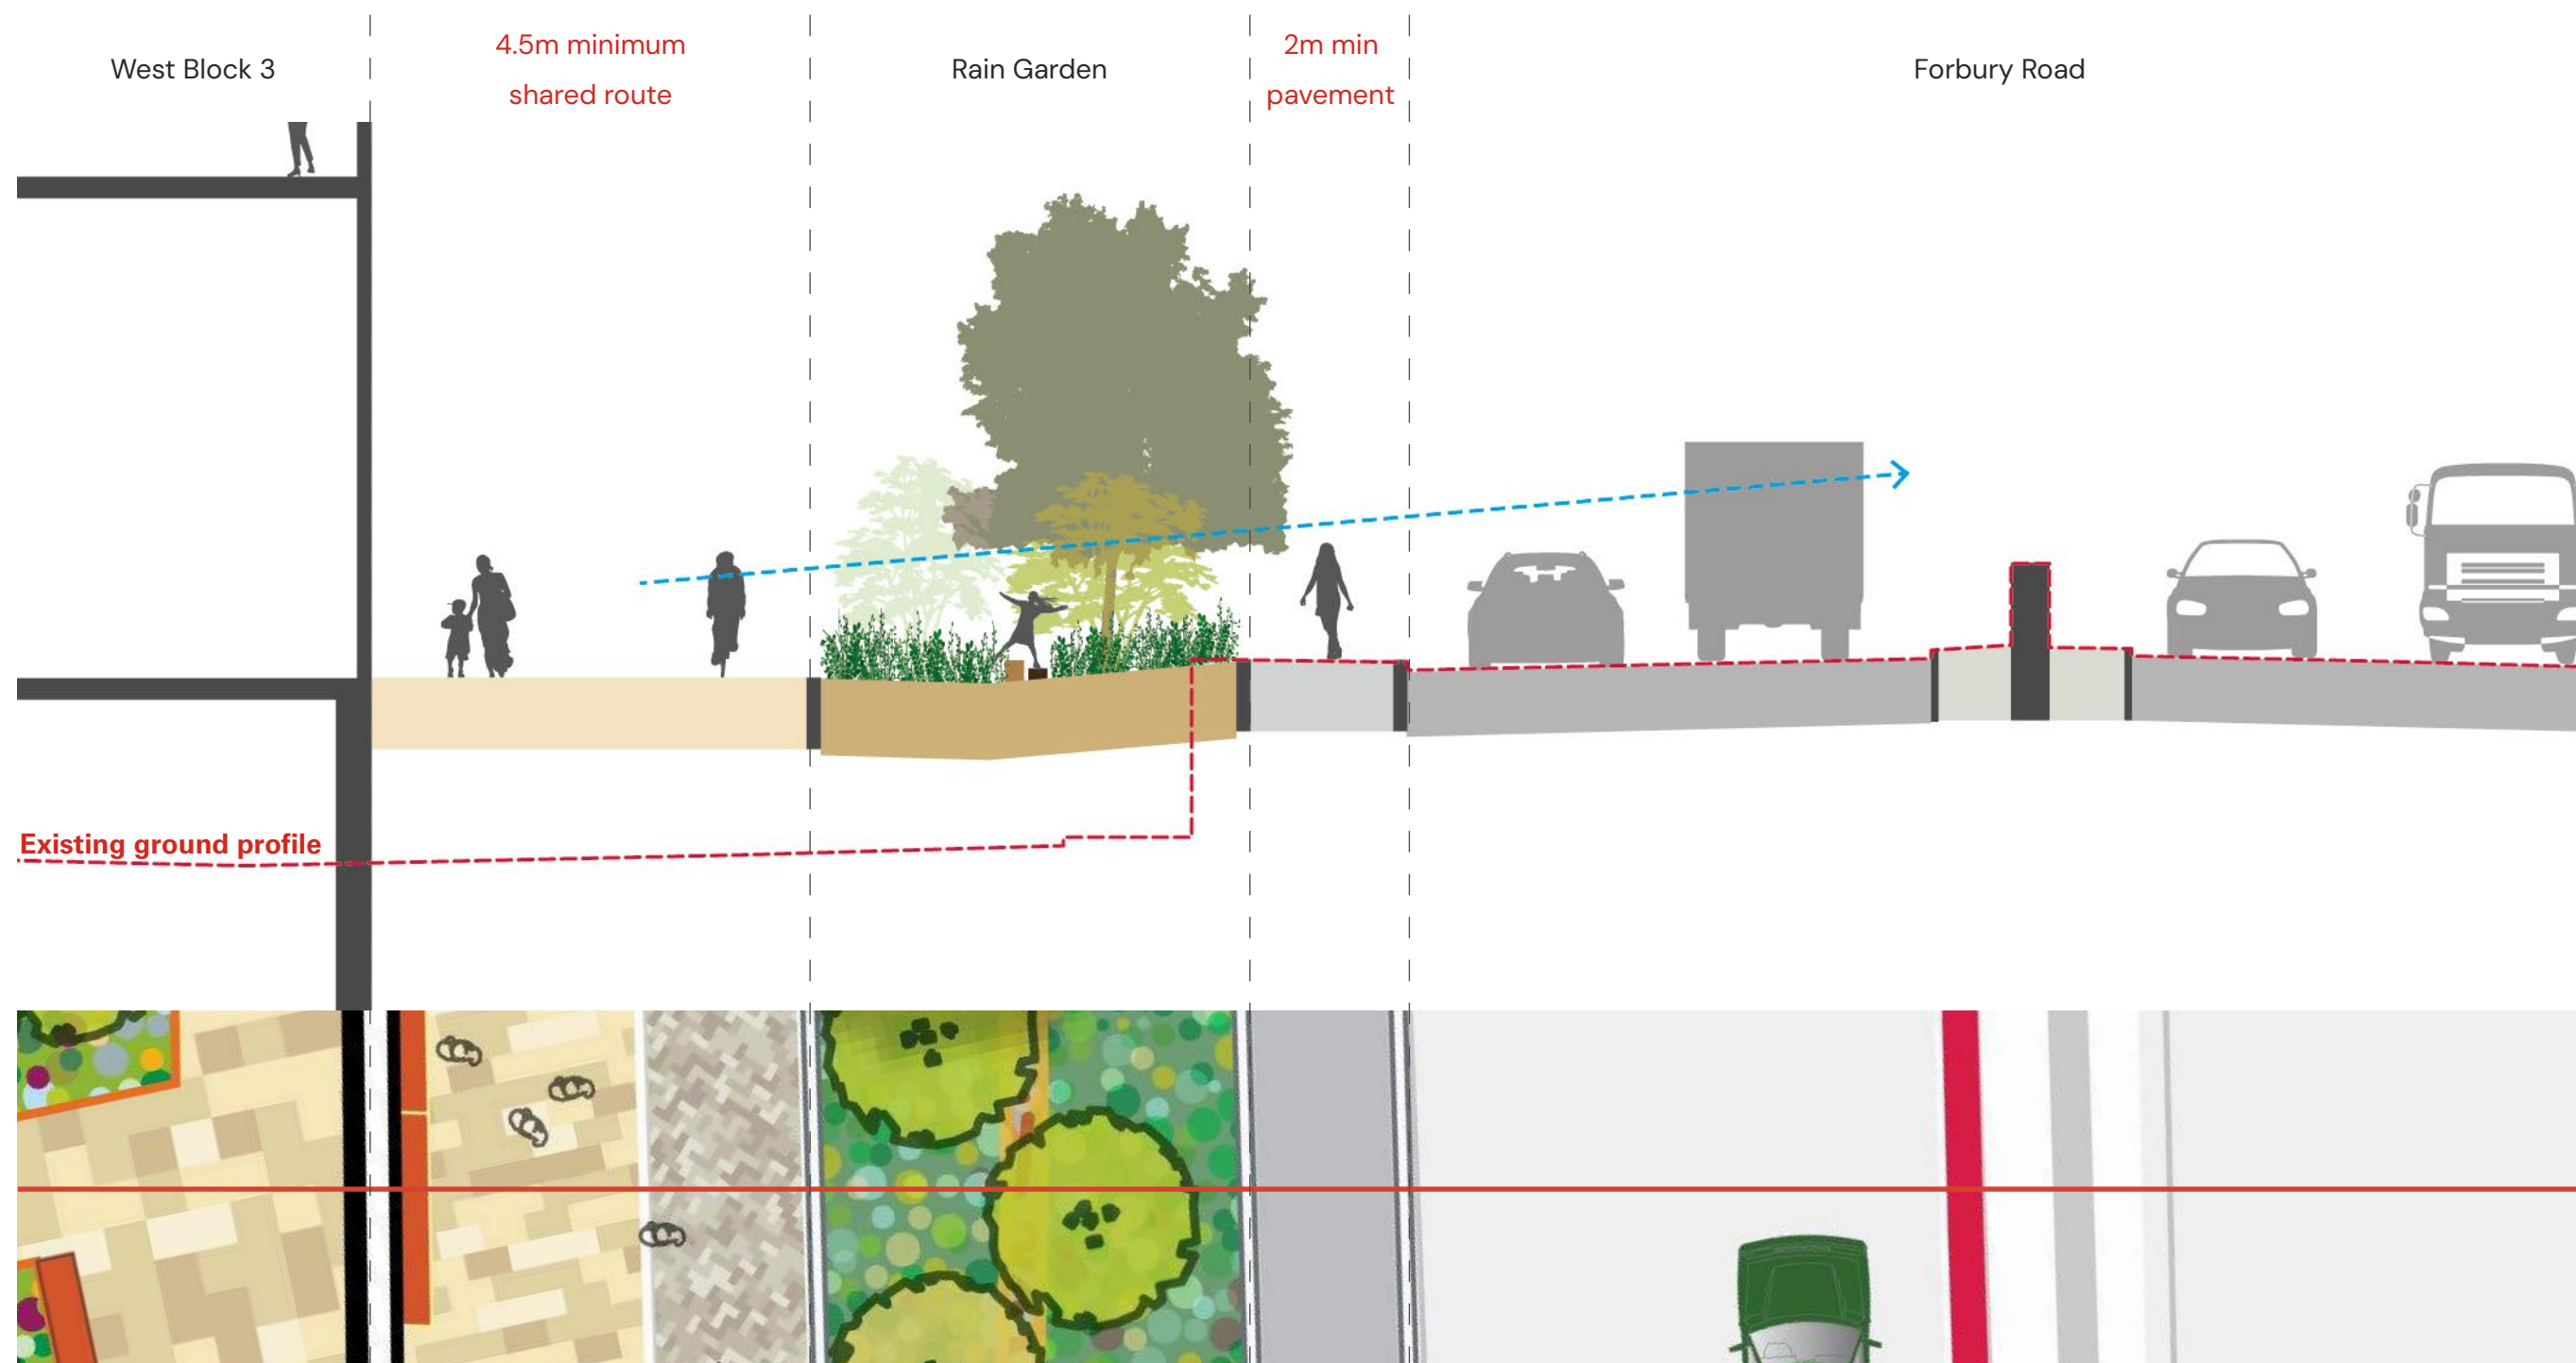


Macgregor Smith

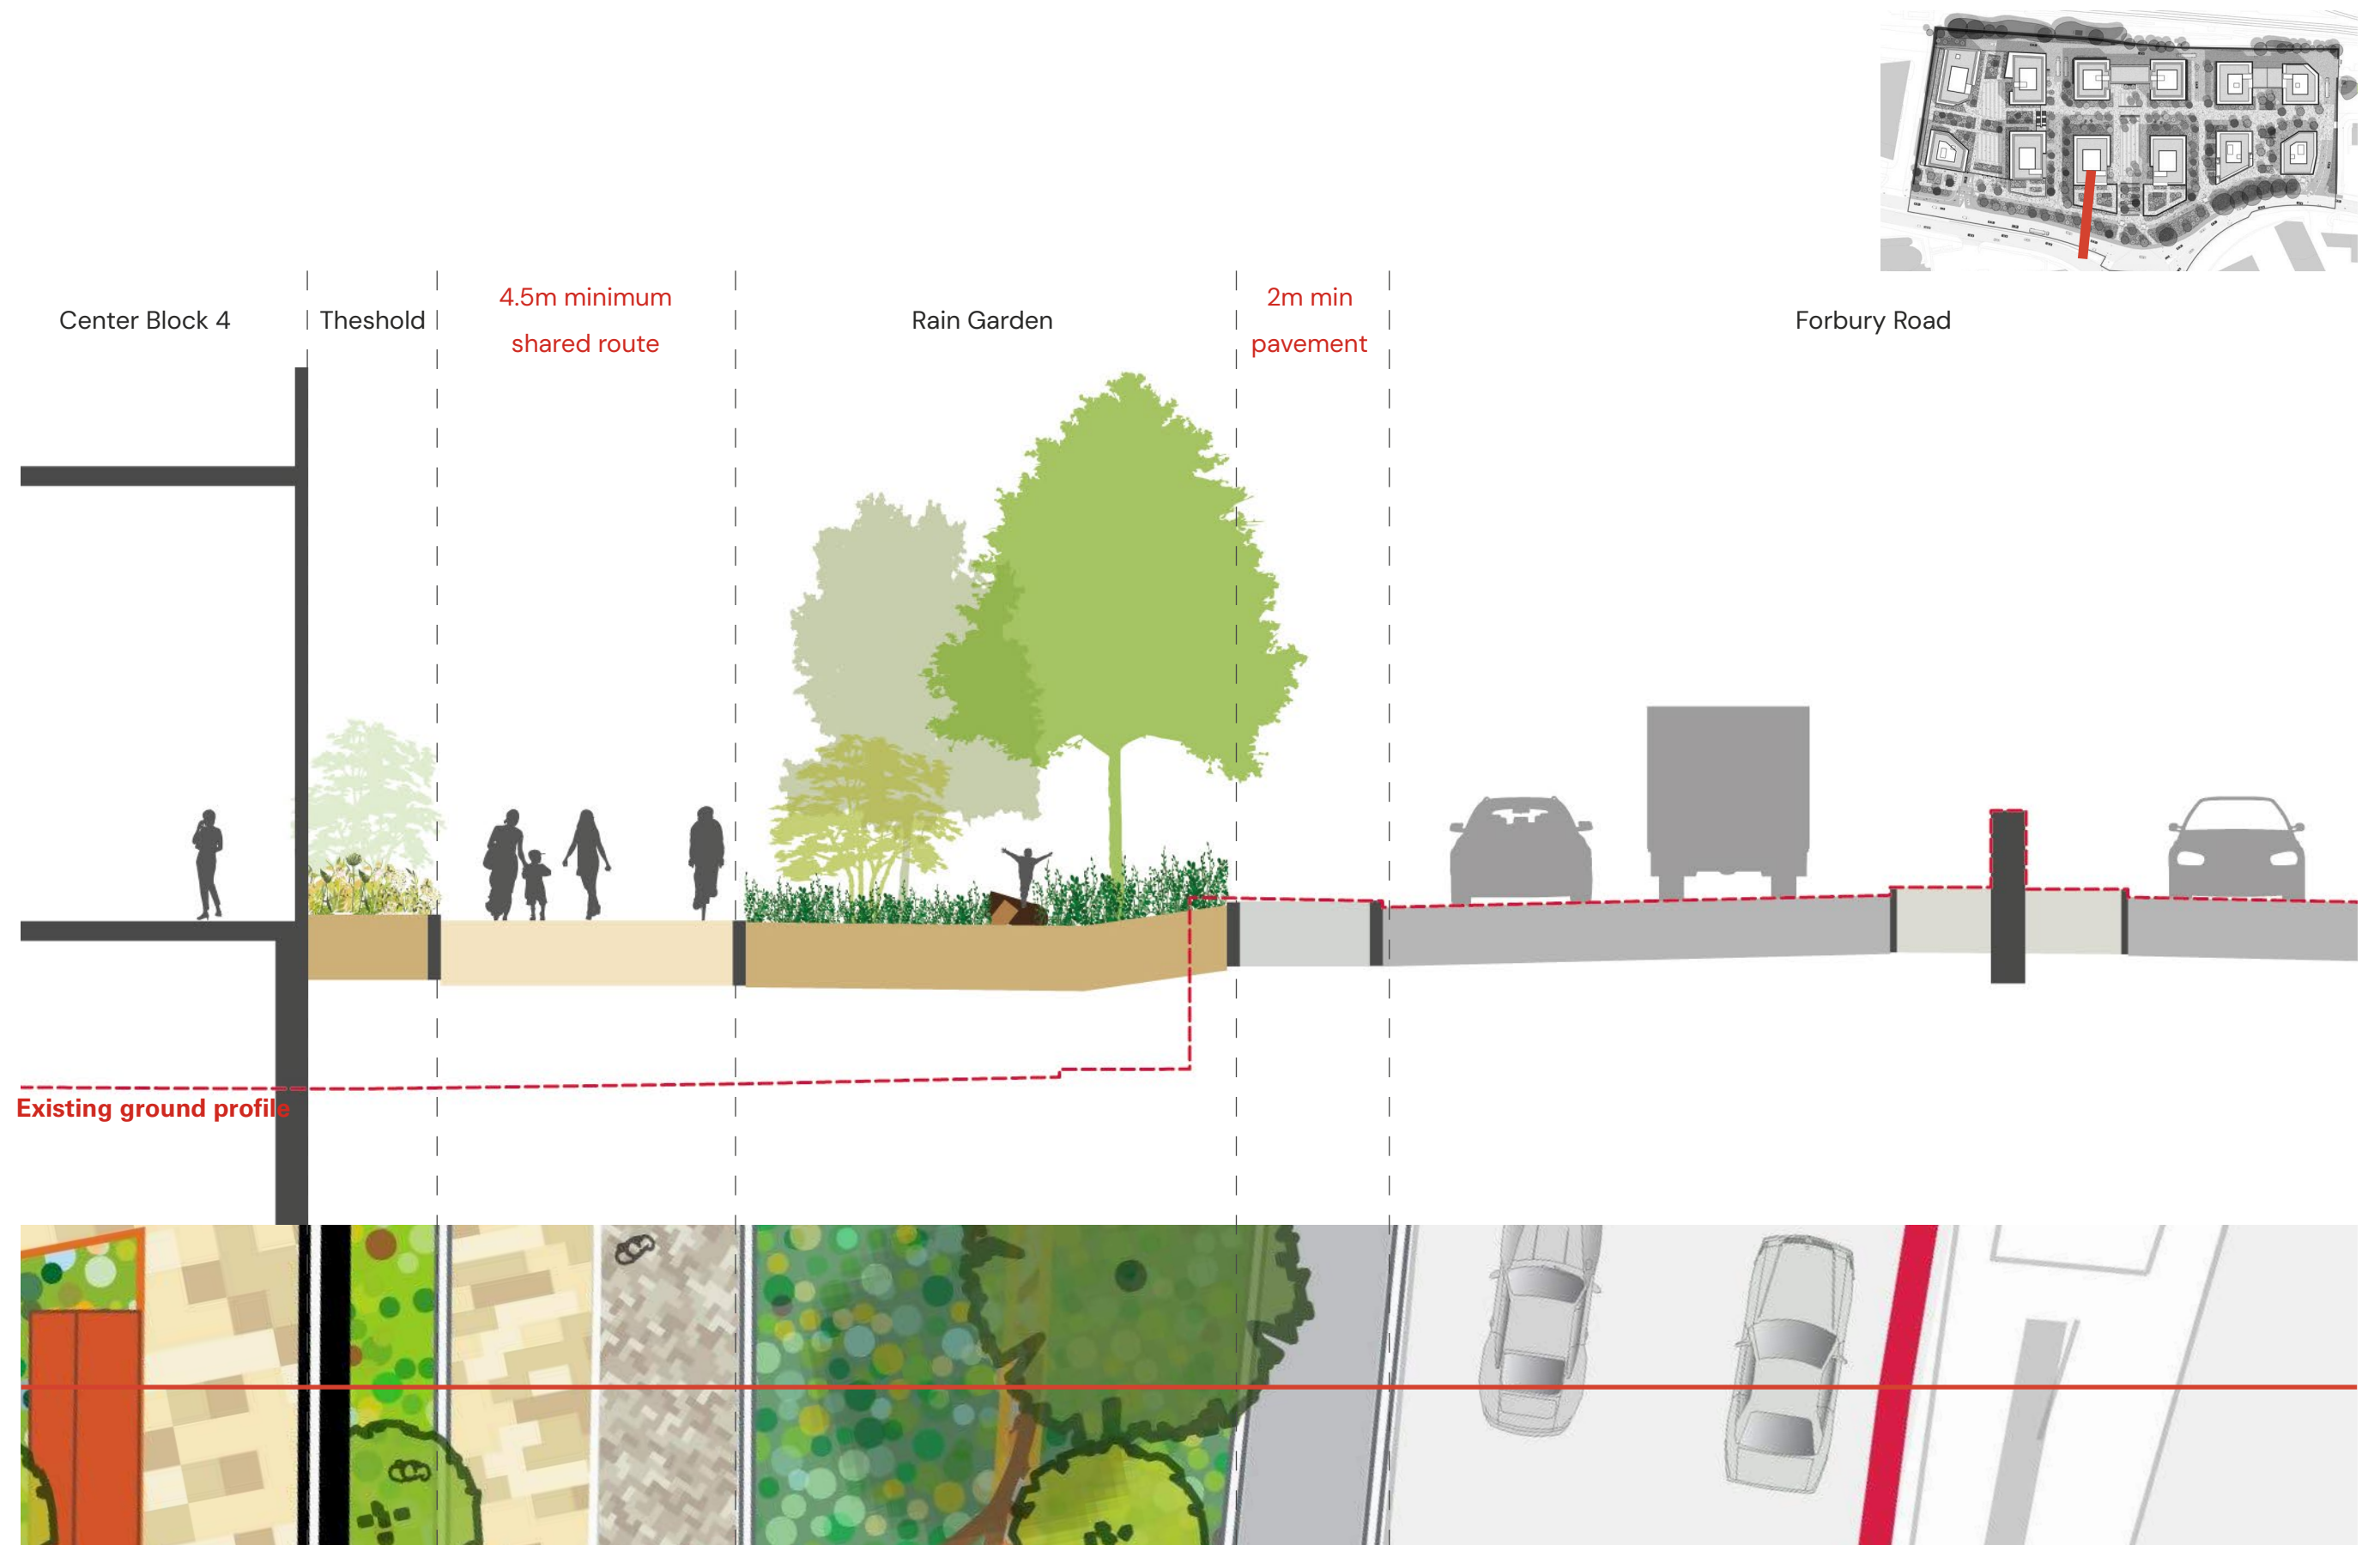


Macgregor Smith

Squire & Partners | KINGS MEADOW VIEW | DESIGN & ACCESS STATEMENT

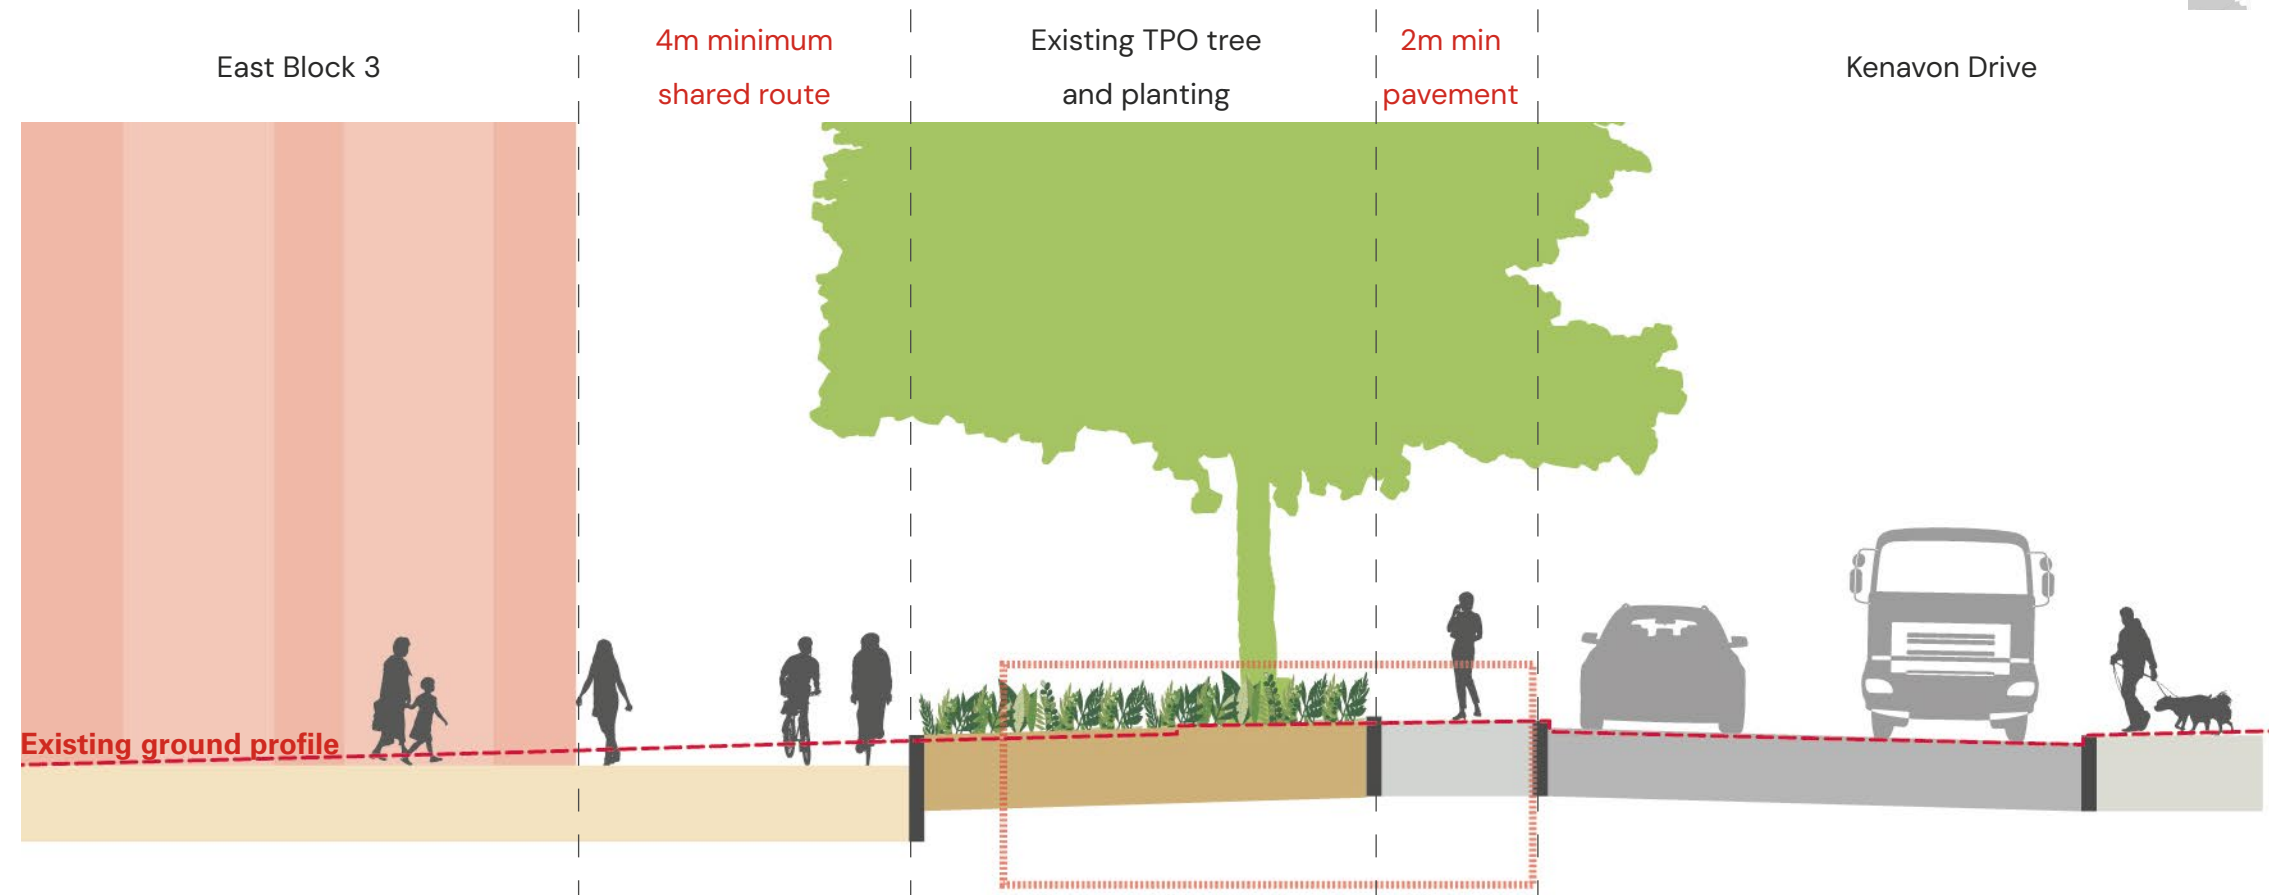

NO DIG CONSTRUCTION to be used around vicinity of root protection area of existing TPO trees



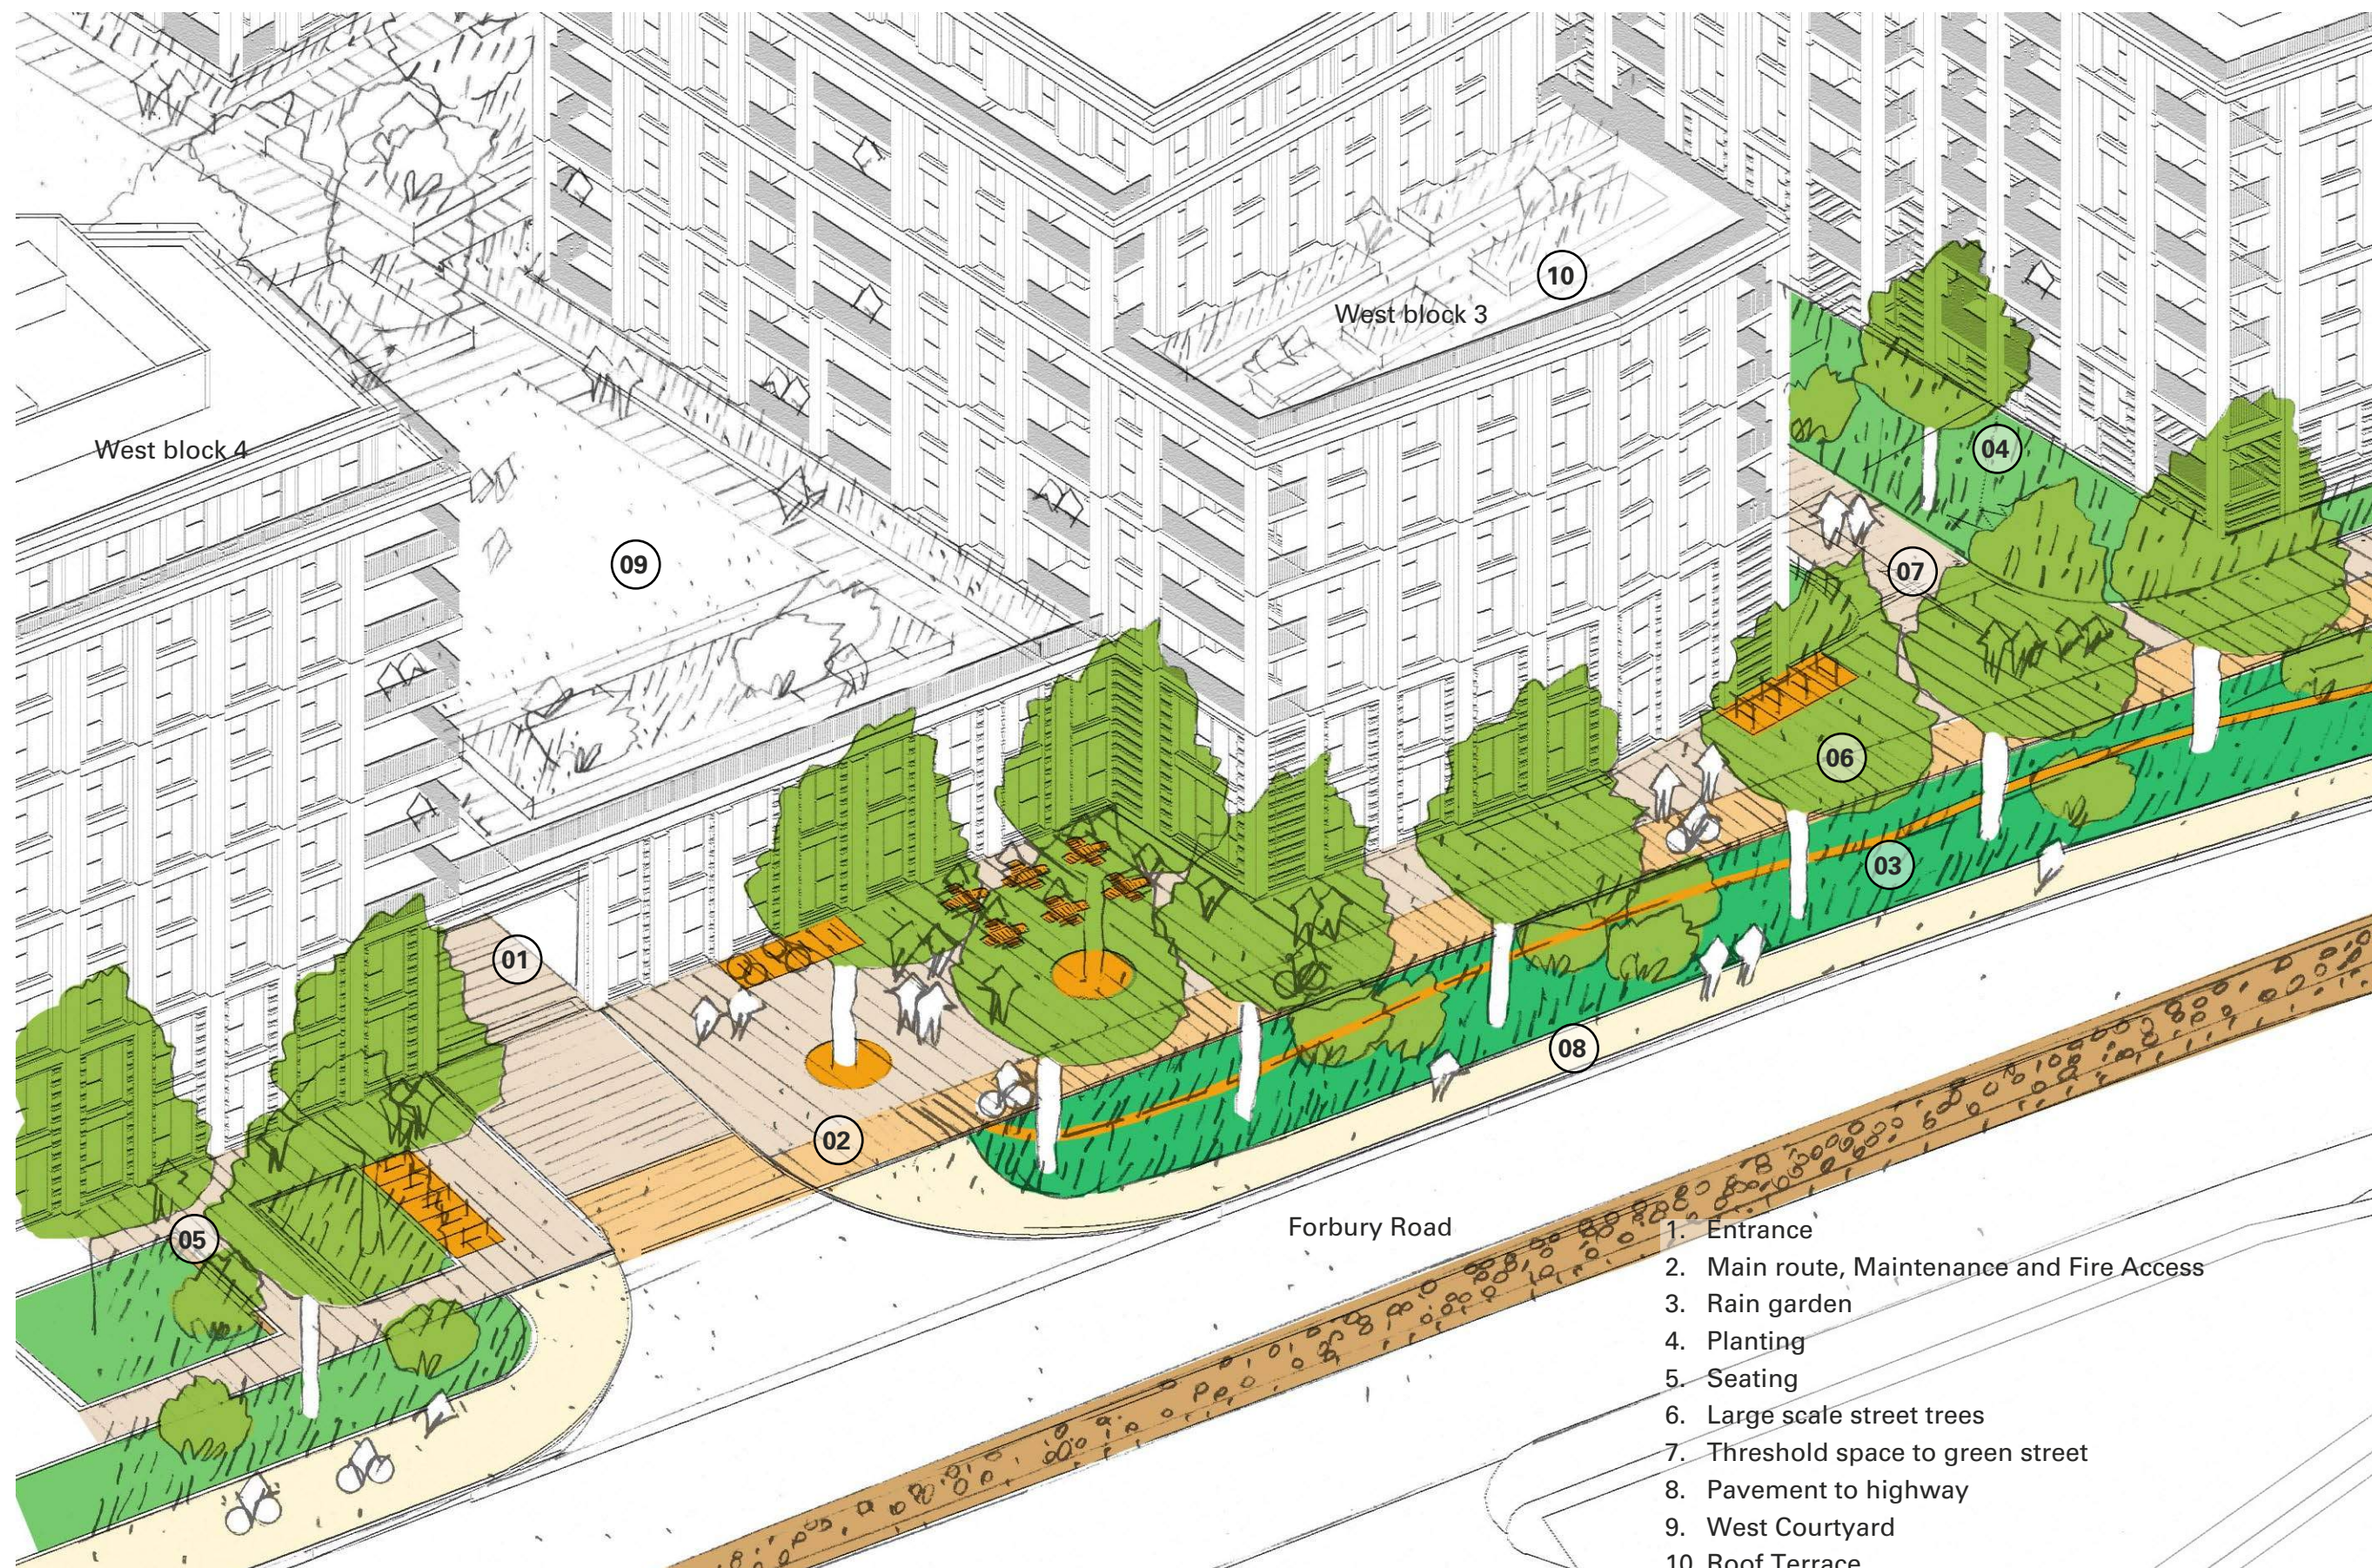

1. Entrance
2. Main route, Maintenance and Fire Access
3. Rain garden
4. Planting
5. Seating
6. Large scale street trees
7. Threshold space to green street
8. Pavement to highway
9. West Courtyard
10. Roof Terrace

Macgregor Smith



1. Main Route, Maintenance And Fire Access
2. Rain Garden
3. Large Scale Street Trees
4. Retained TPO Tree
5. Playful Route
6. Planting
7. Seating
8. Threshold Space To Green Street
9. Graded Route To Central Courtyard
10. Pavement To Highway
11. Roof Terrace Gardens
12. Biodiversity Roof

6.6.2 Eastern Square

The Eastern Square will provide a new public space enabling a pedestrian and cycle connection to the Tunnel link to Kings Meadow. The square will become a destination space for the new residential community.


Function

Shared cycle and pedestrian route
Cafe terraces
Flexible events space
Door Step Play
Visitor Cycle Parking
Informal seating spaces
Maintenance and Fire Access



Size

Circa 30m long and 30m wide
Minimum area 900sqm 0.9ha

- | | |
|---|--------------------------------------|
| 1. Large scale street trees | 13. Cycle stands |
| 2. Multi stem trees | 14. Vehicular entrance |
| 3. Seating | 15. TPO trees |
| 4. Water feature | 16. New connection |
| 5. Rill | 17. Connection to cycle network |
| 6. Flexible hard space for events | 18. Thresholds to building entrances |
| 7. Cafe breakout | |
| 8. Main Shared cycle and pedestrian route | |
| 9. Planting | |
| 10. Lounge Bench | |
| 11. Hedge | |
| 12. Planting to buildings | |


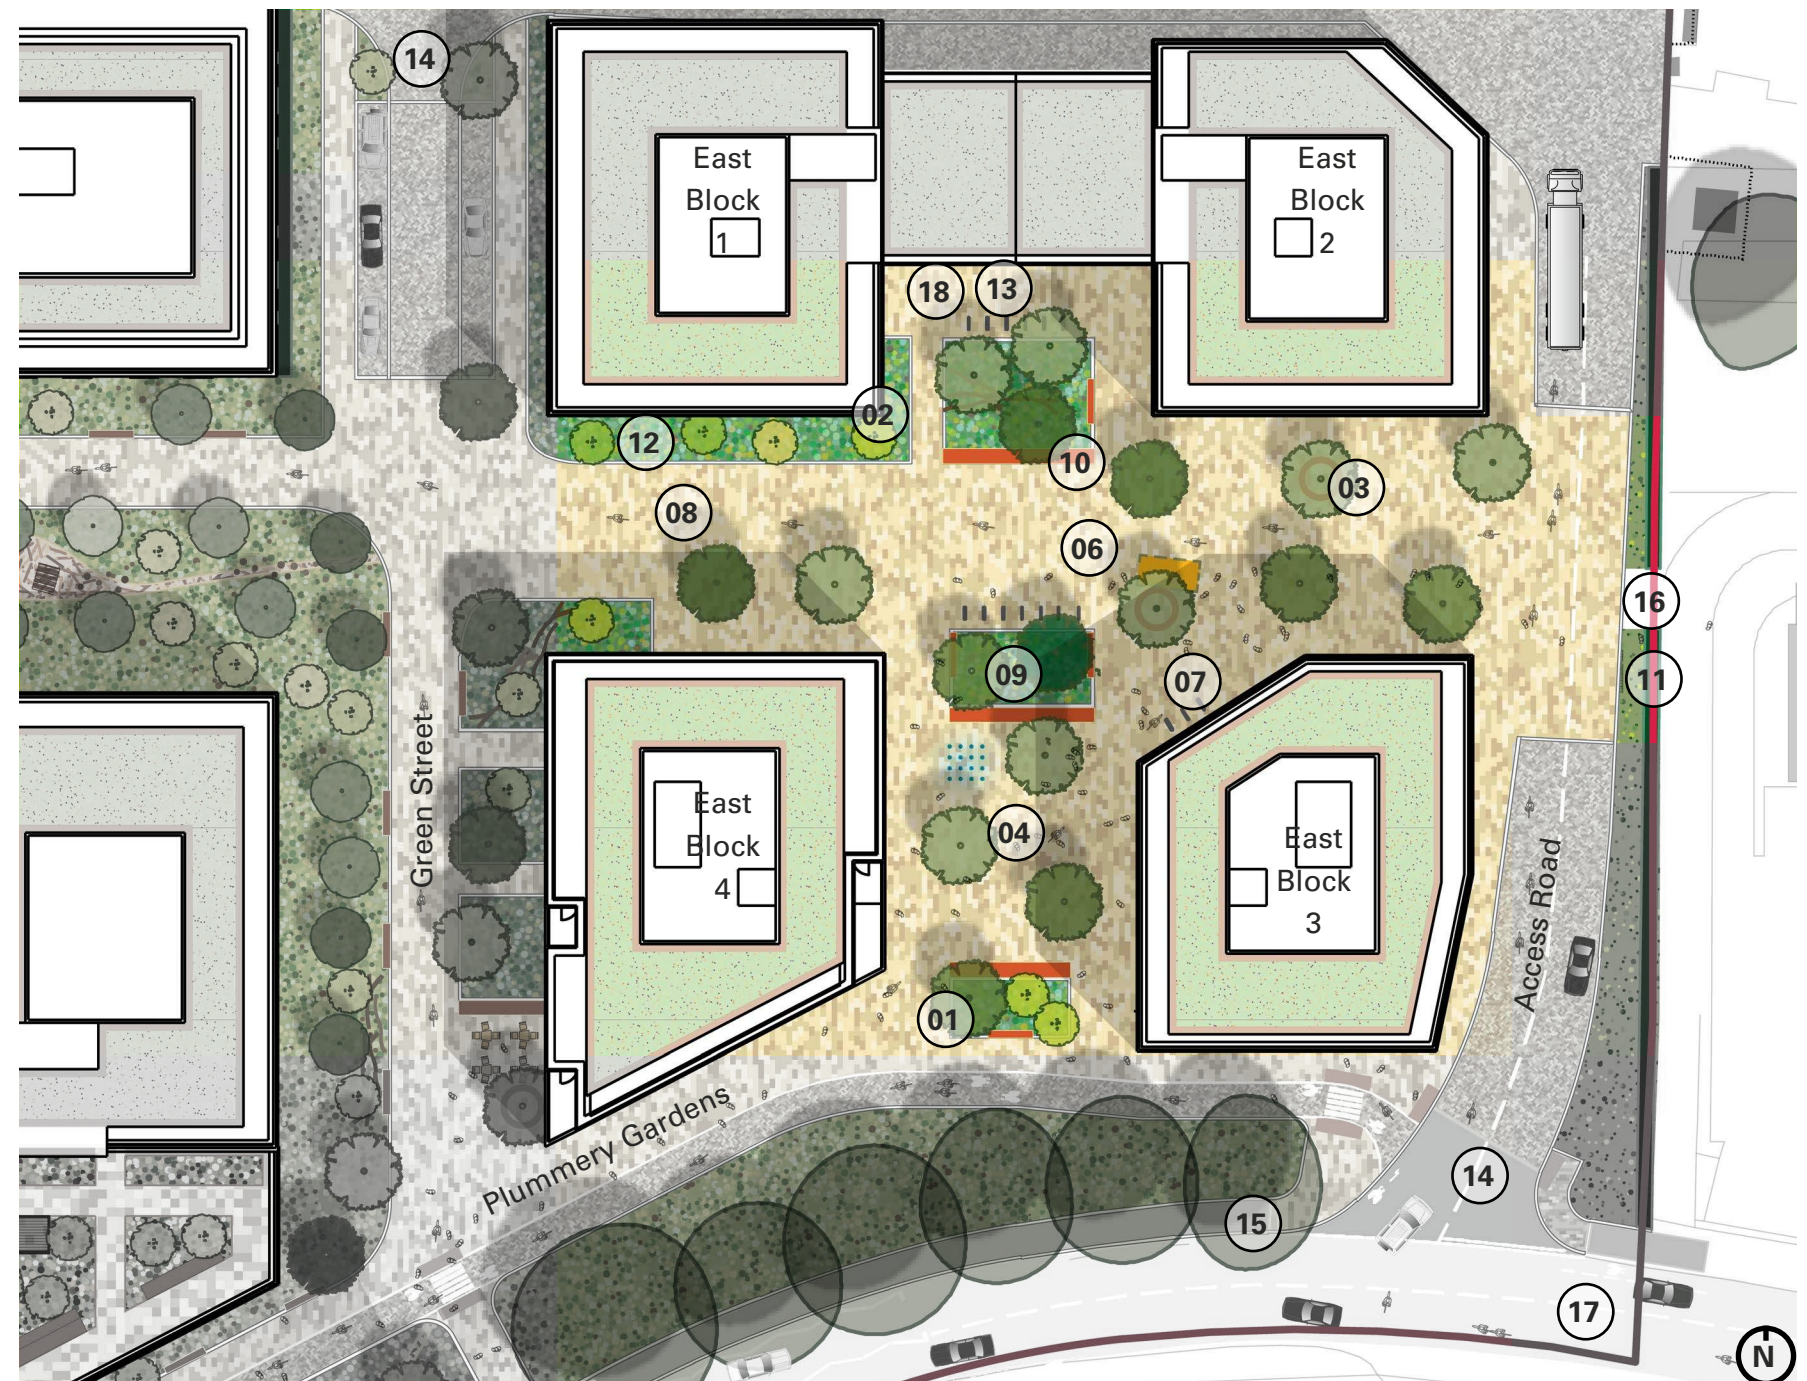


Macgregor Smith

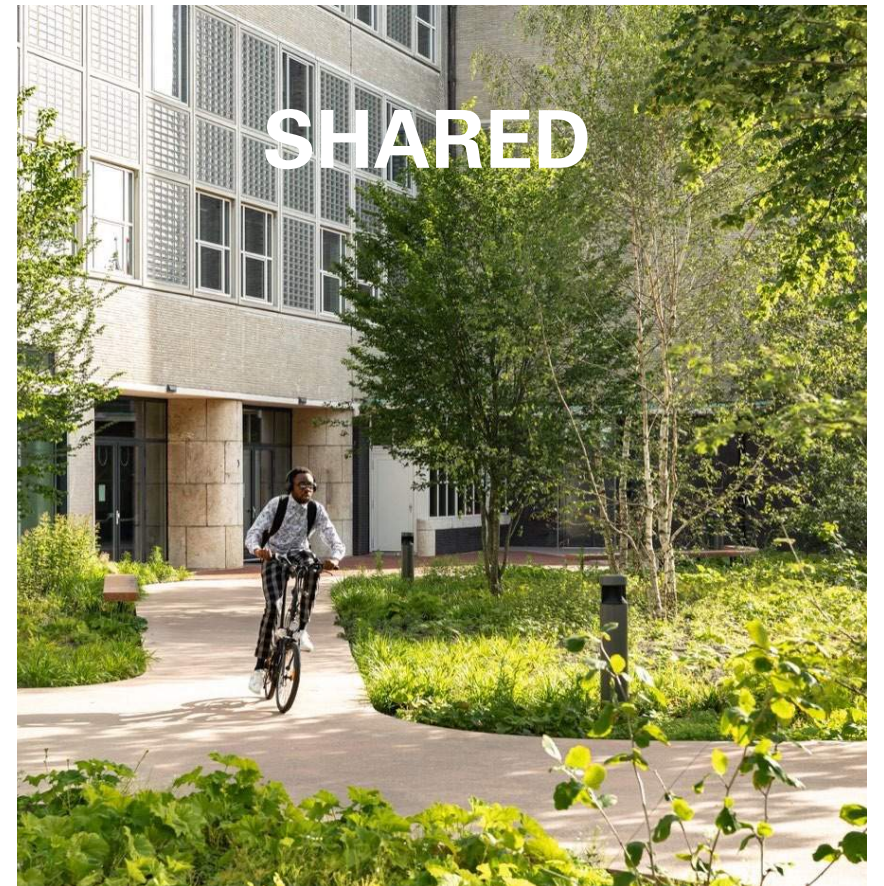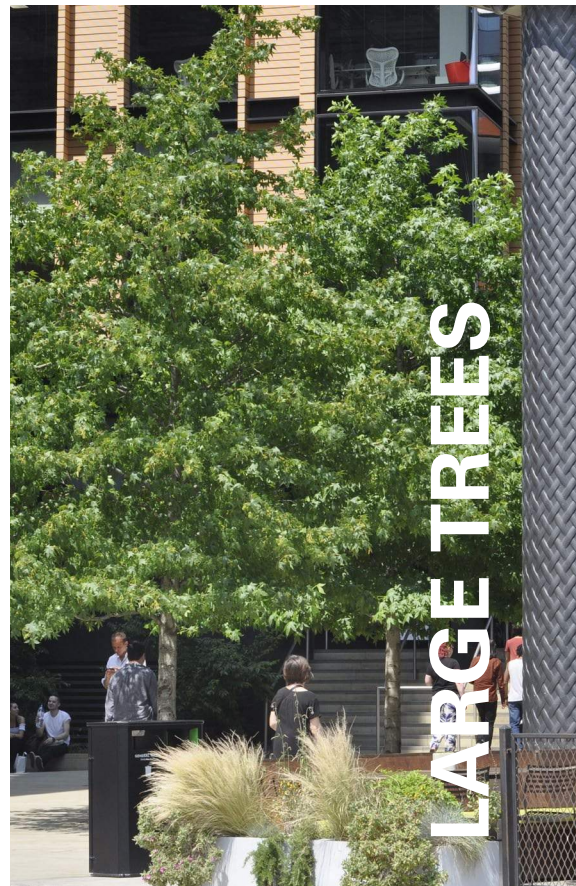

Macgregor Smith

Squire & Partners | KINGS MEADOW VIEW | DESIGN & ACCESS STATEMENT

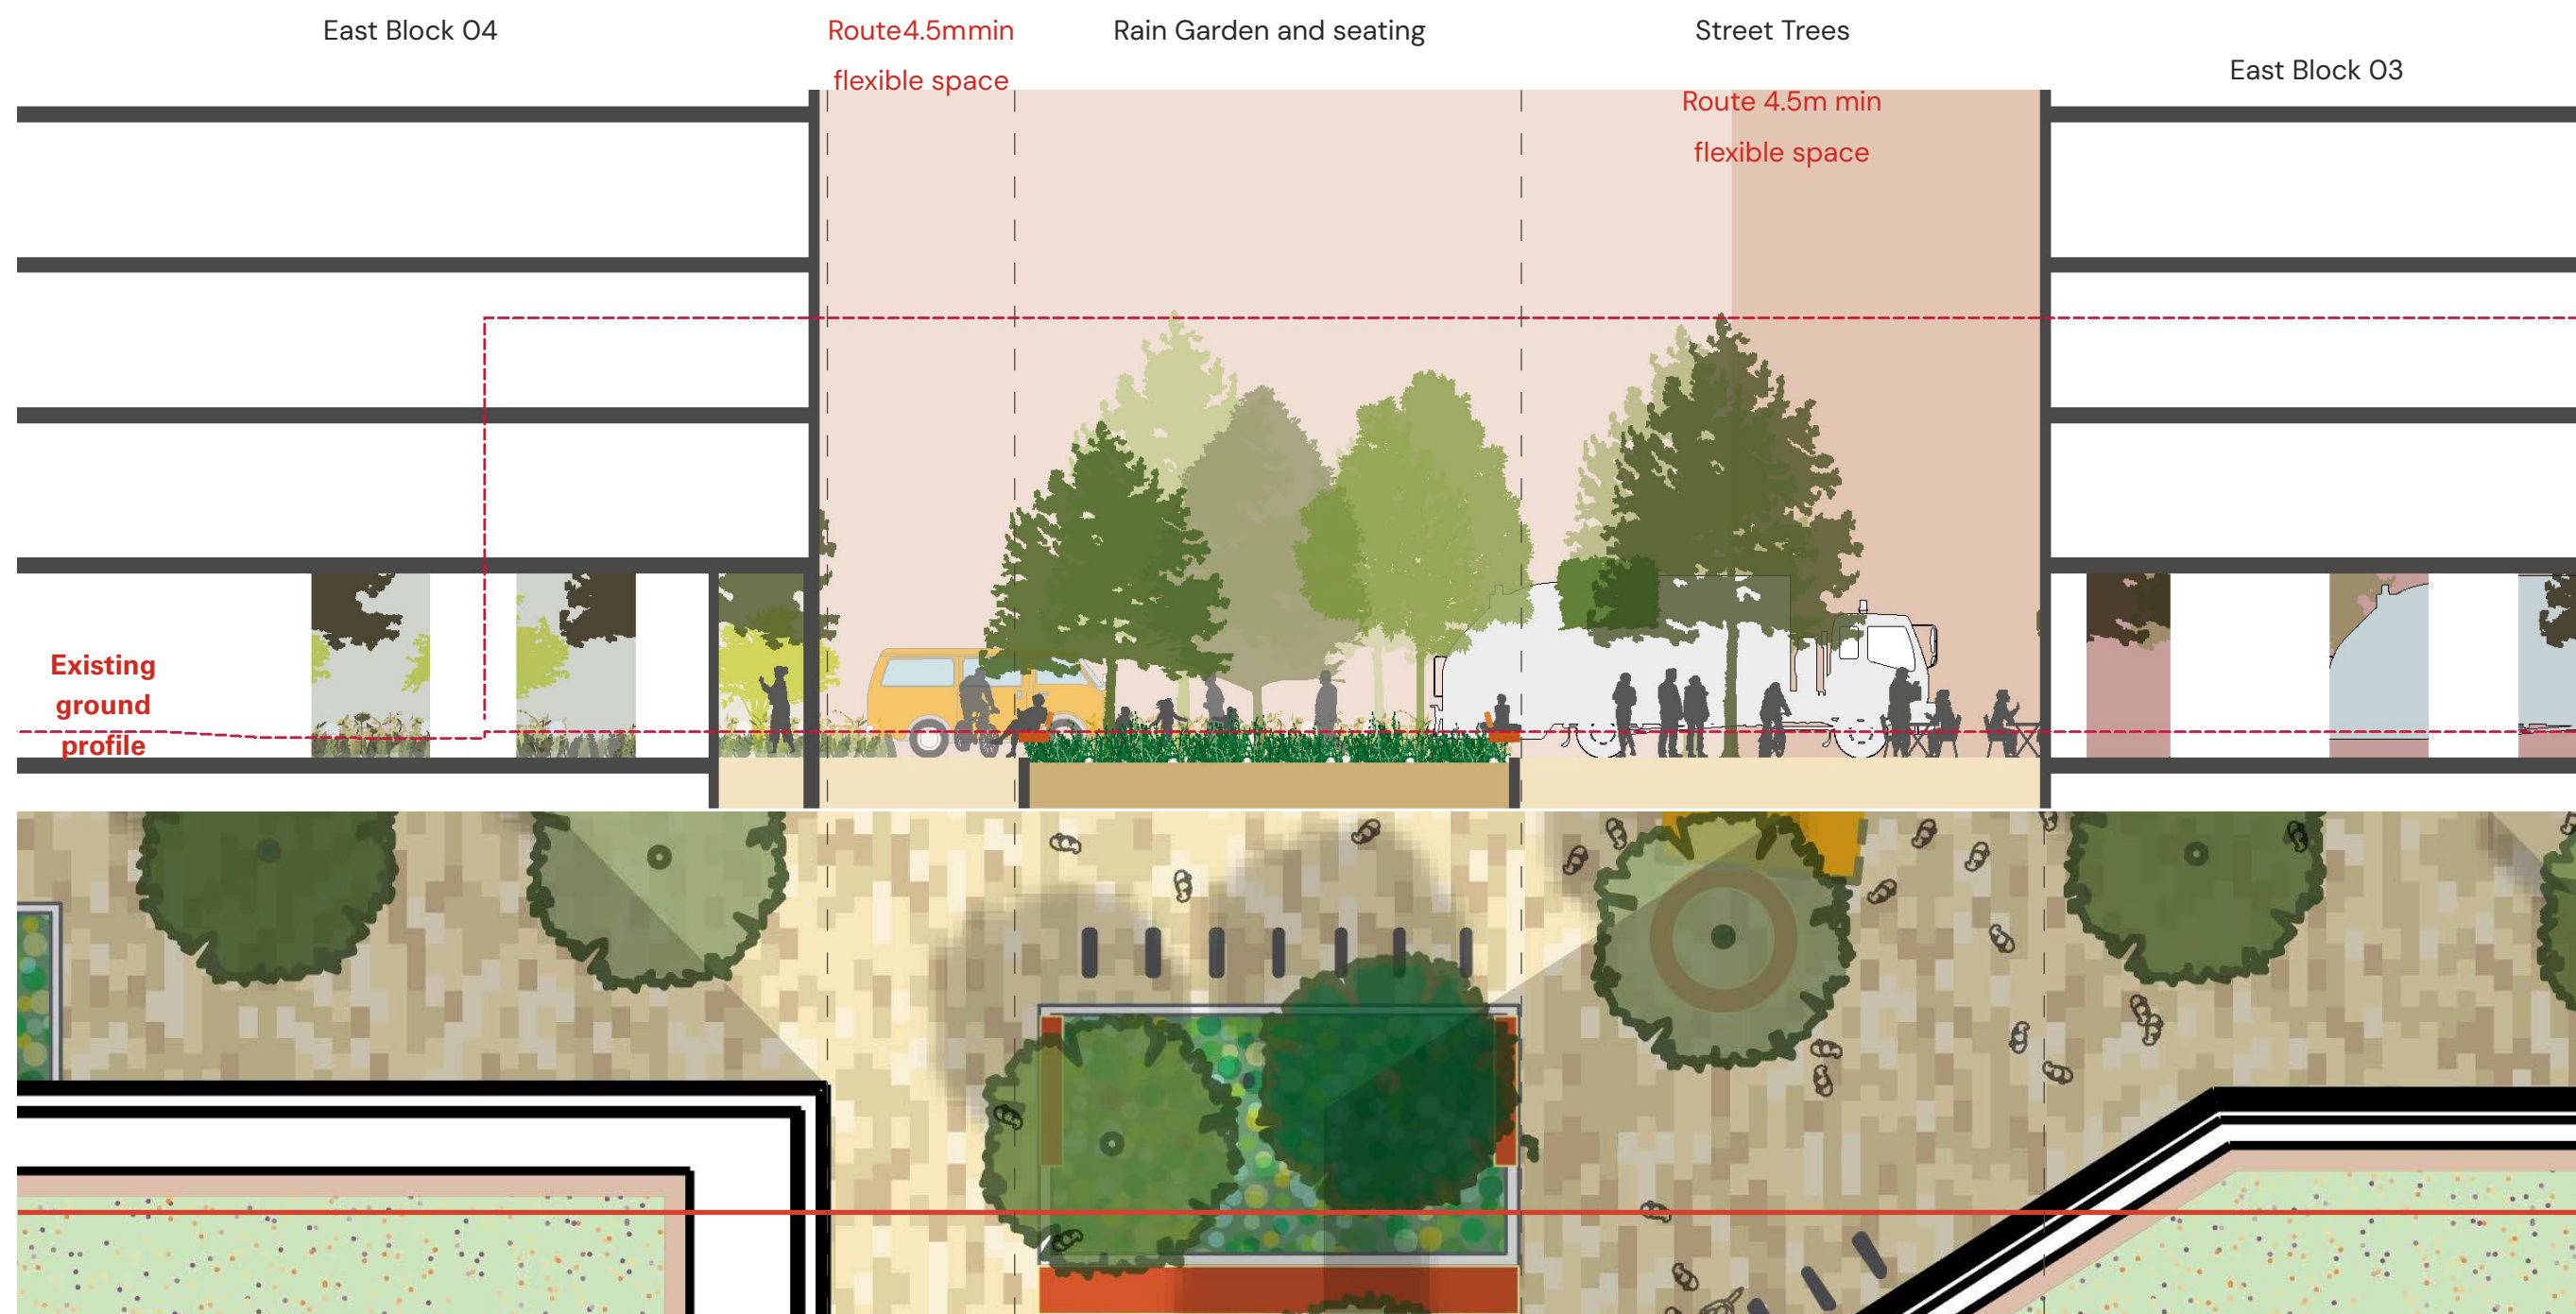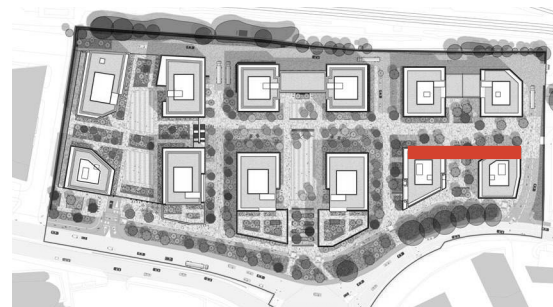

Macgregor Smith



1. Large scale street trees
2. TPO trees retained
3. Multi- stem trees
4. Seating
5. Water feature
6. Flexible hard space for events
7. Cafe breakout
8. Threshold to Plummary Gardens
9. Planting
10. Cycle stands
11. Kenavon Drive Pavement
12. Connection to Woodland Gardens
13. Green Street
14. Vehicular Access

6.6.3 Green Streets

A series of green streets provide north south connections through the development linking residents to Plummery Gardens and the Woodland Gardens.

Function



Shared cycle and pedestrian route
Door Step Play
Visitor Cycle Parking
Informal seating spaces
Maintenance and Fire Access




Size

Length varies and circa 16-20m wide

1. Main route, Maintenance and Fire Access
2. Graded route 1in 21
3. Play routes
4. Cycle stands
5. Seating
6. Natural play
7. Steps to West Yard
8. Street trees
9. Multi-stem Trees
10. Planting
11. Hedge with climbers on wire system behind
12. Play wall
13. Maintenance yard
14. Car club Spaces



Macgregor Smith

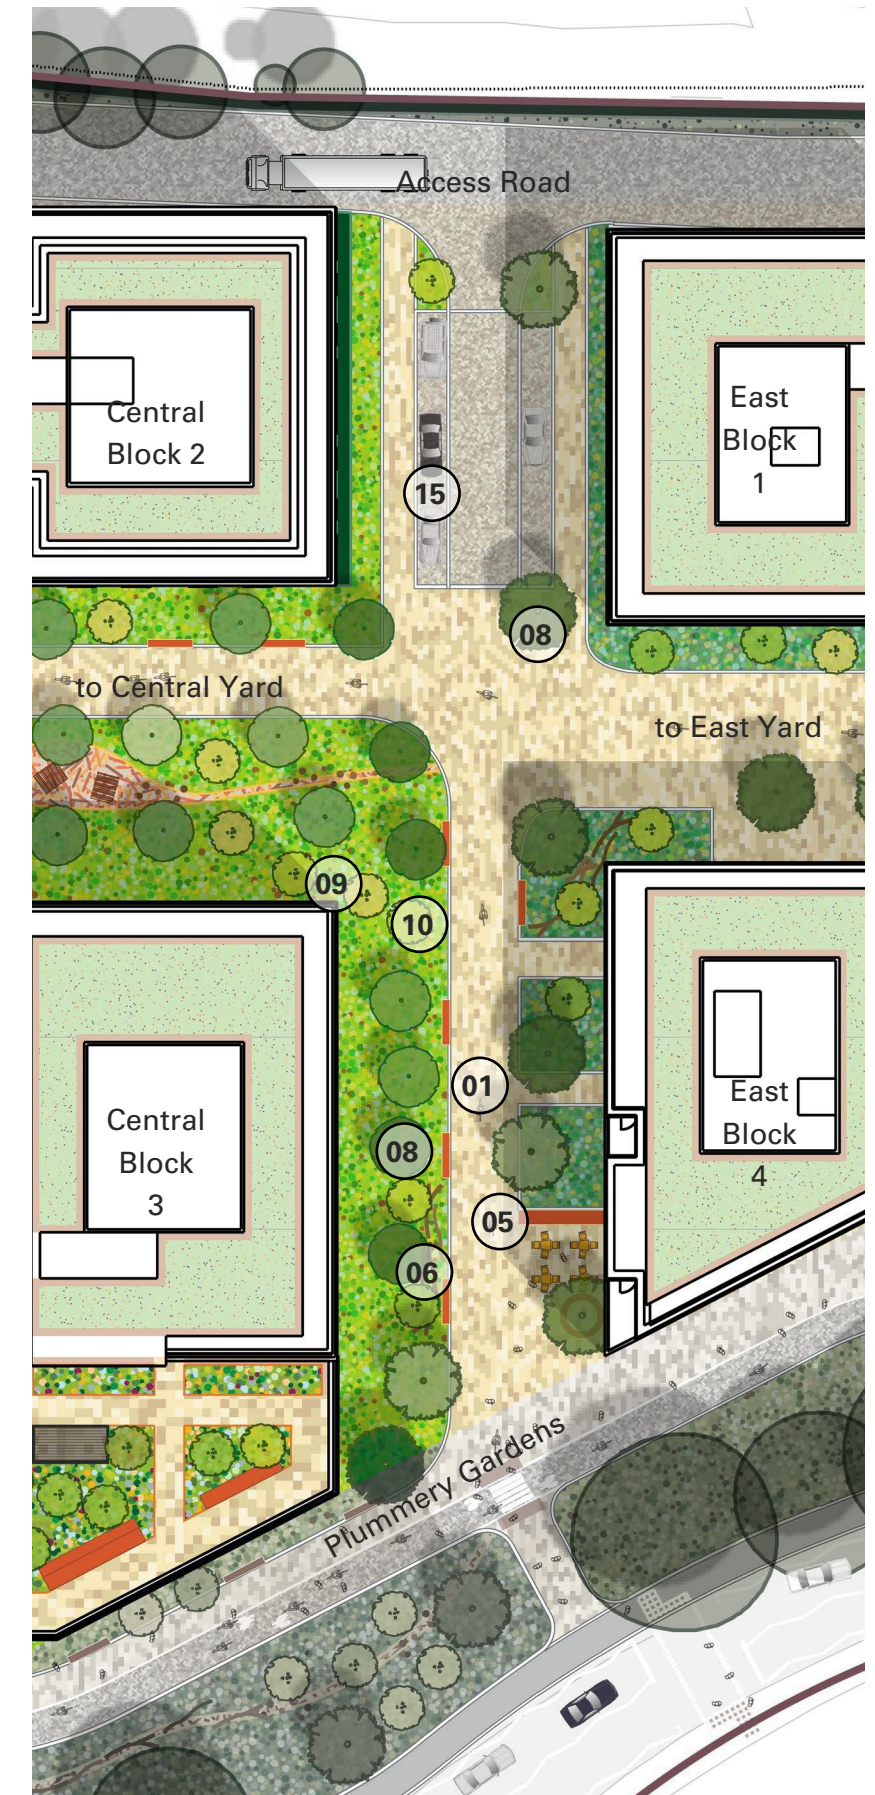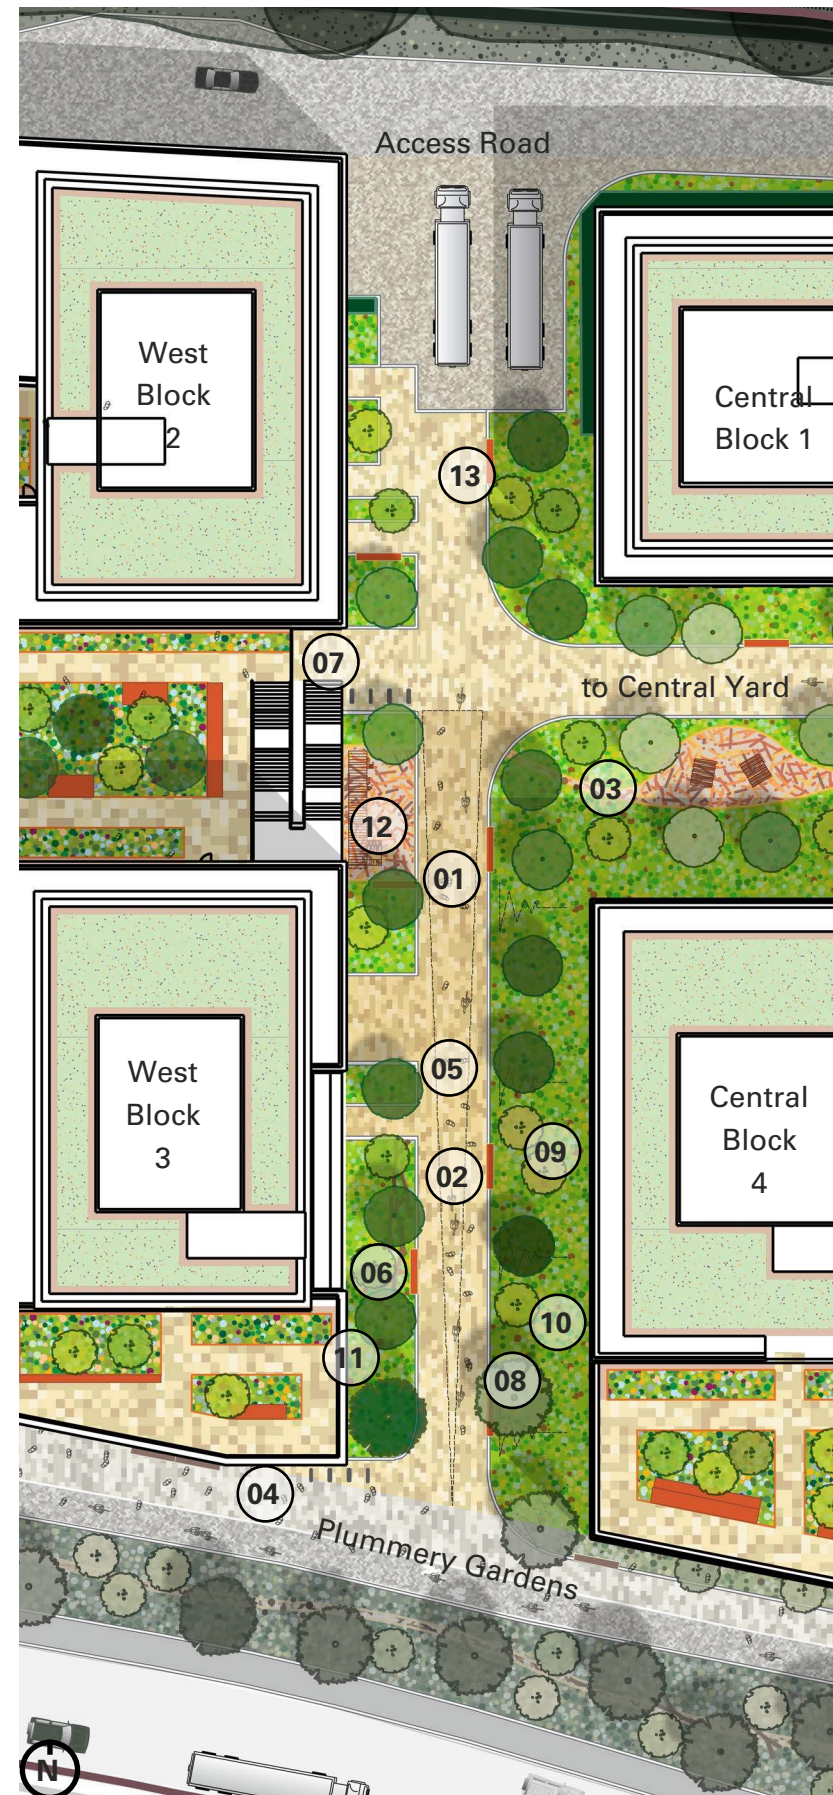

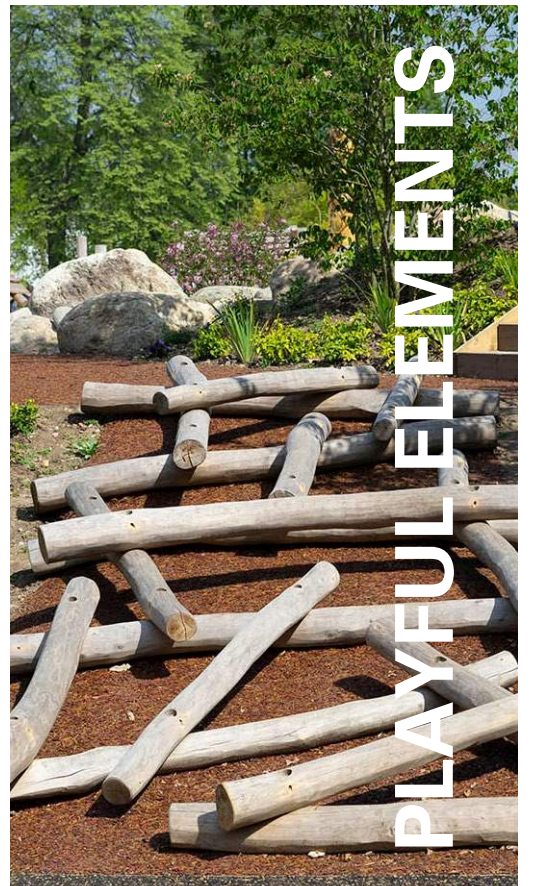
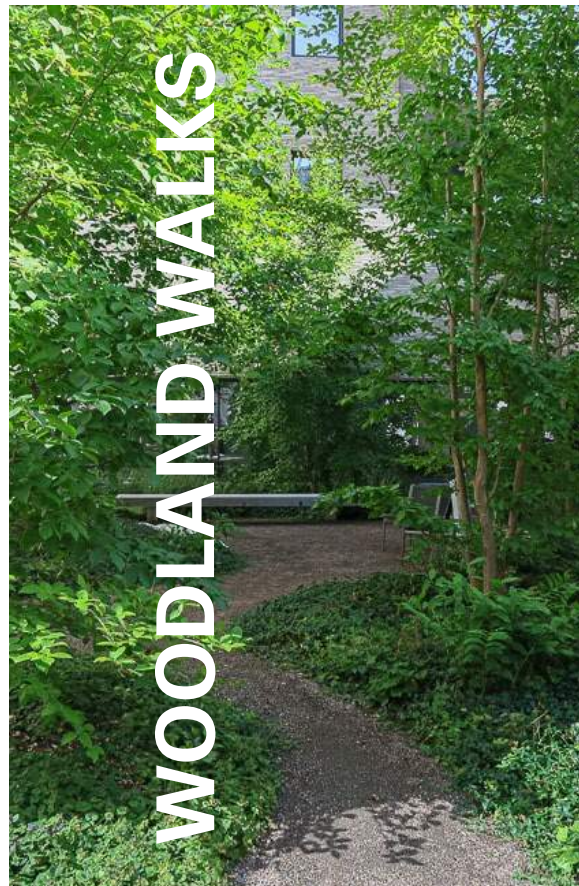
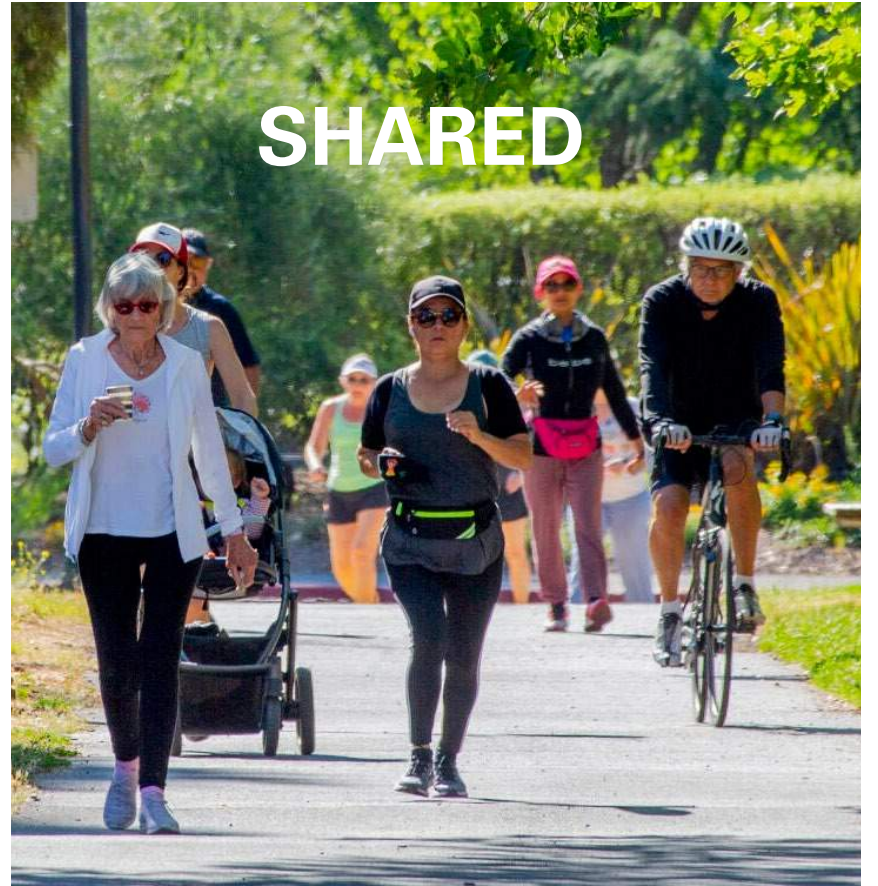


Macgregor Smith


Squire & Partners | KINGS MEADOW VIEW | DESIGN & ACCESS STATEMENT

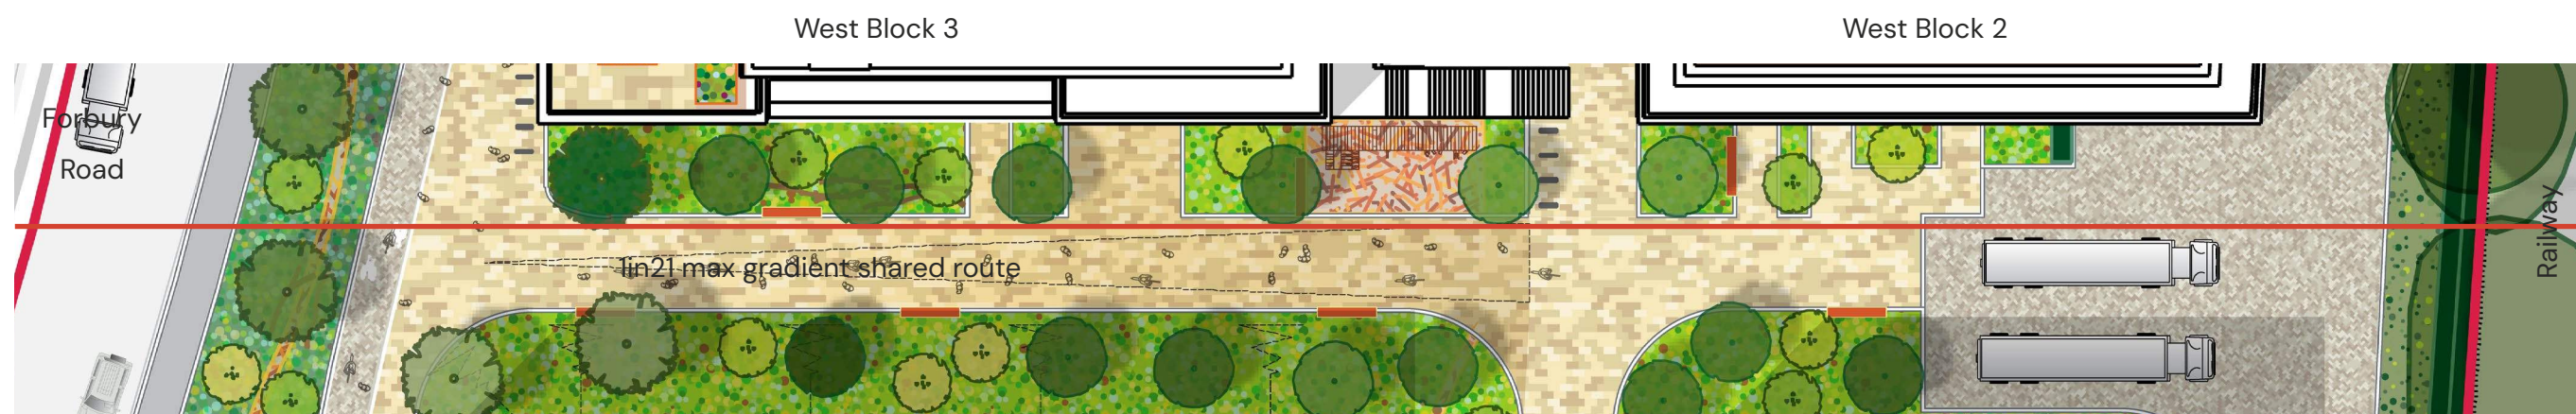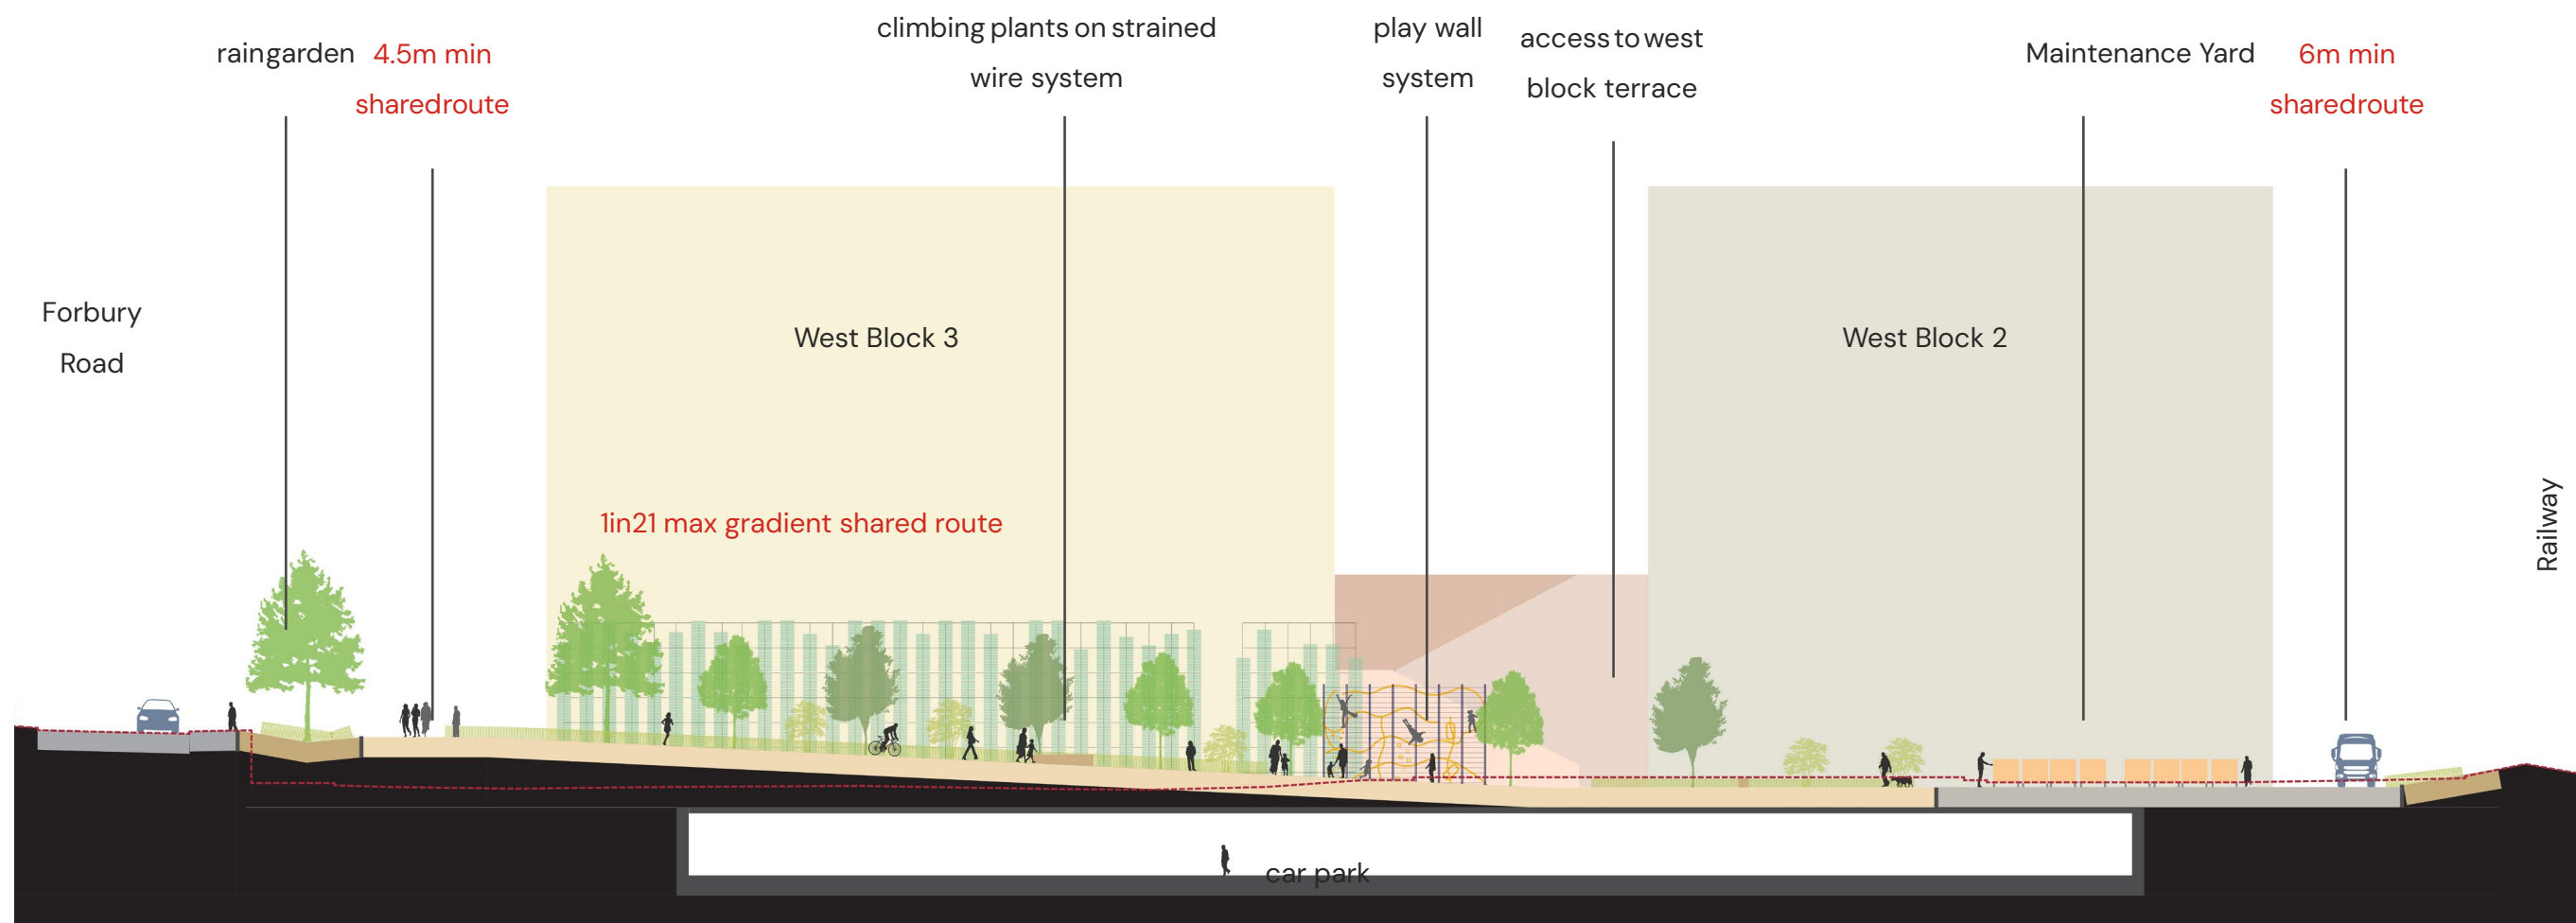

Macgregor Smith

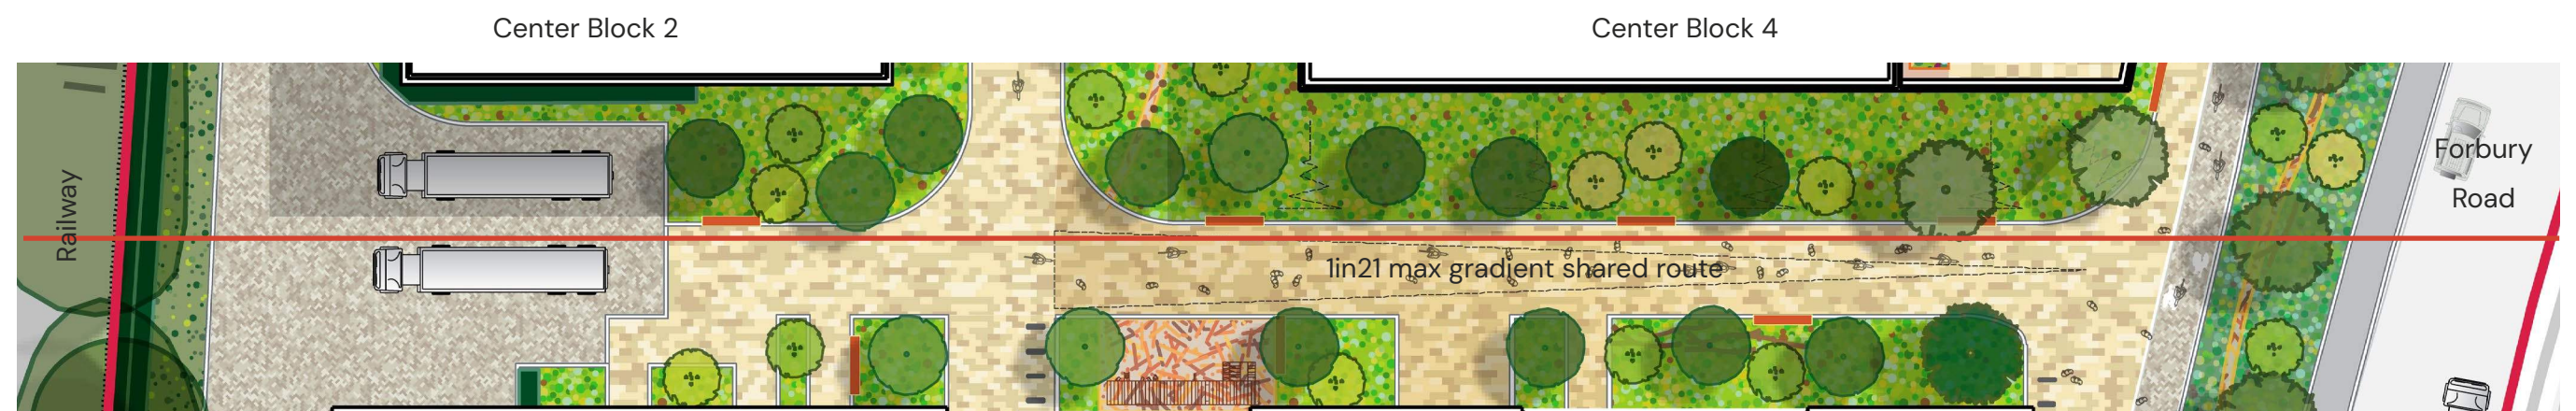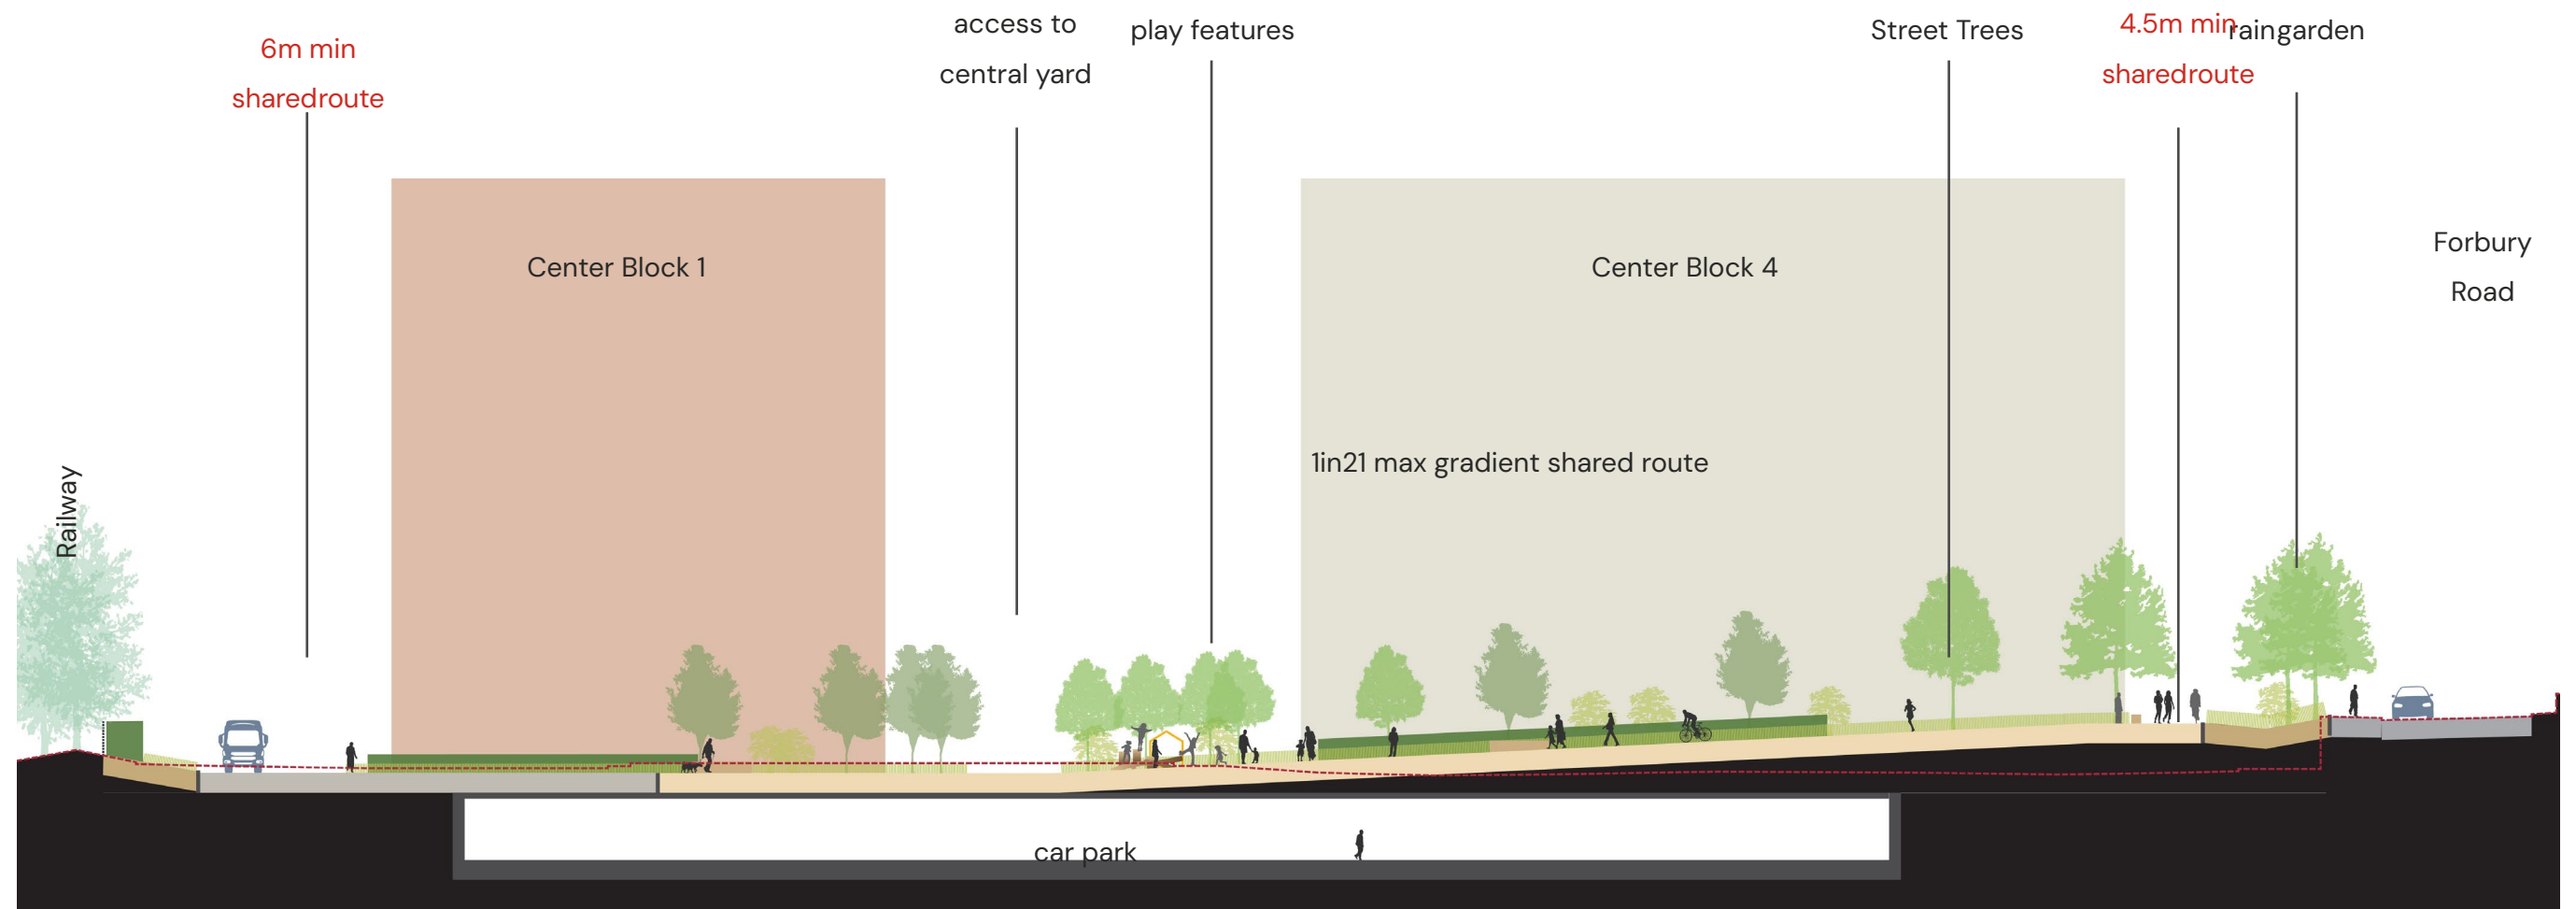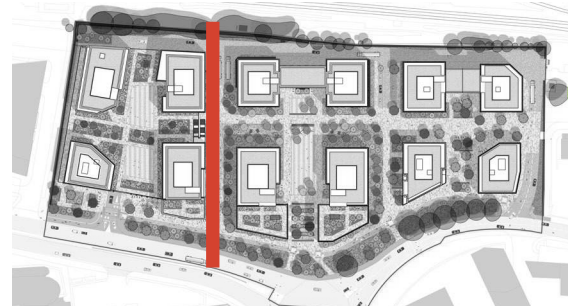


Macgregor Smith

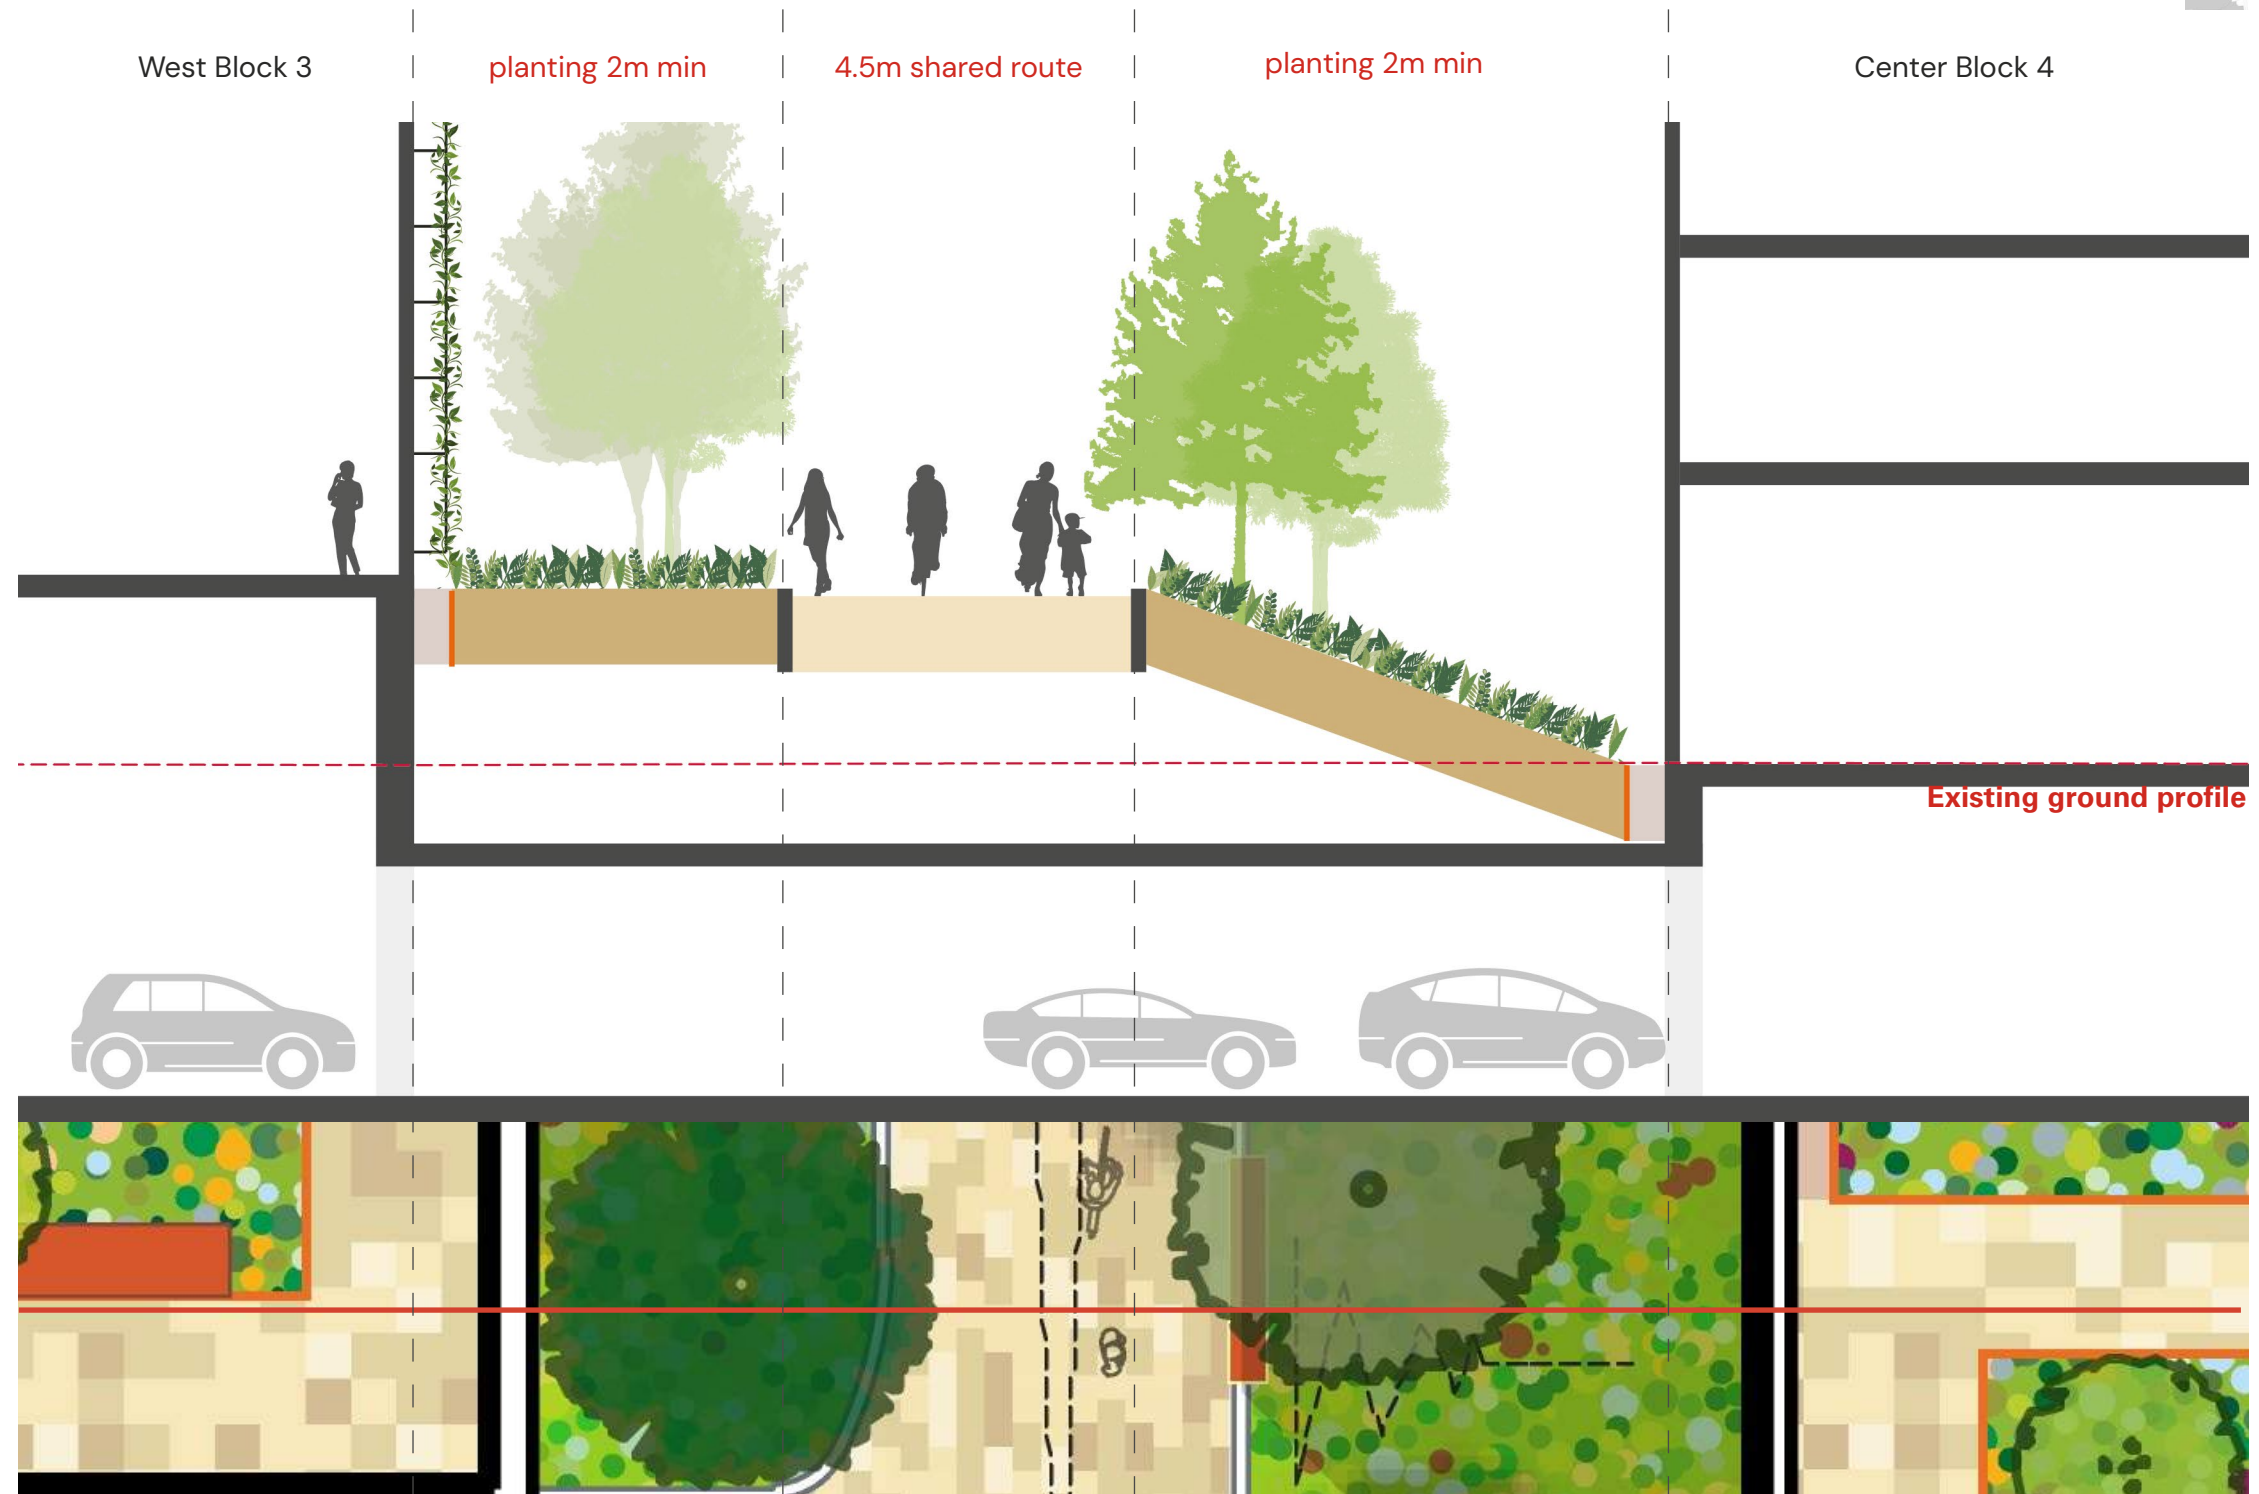

Macgregor Smith

Squire & Partners | KINGS MEADOW VIEW | DESIGN & ACCESS STATEMENT

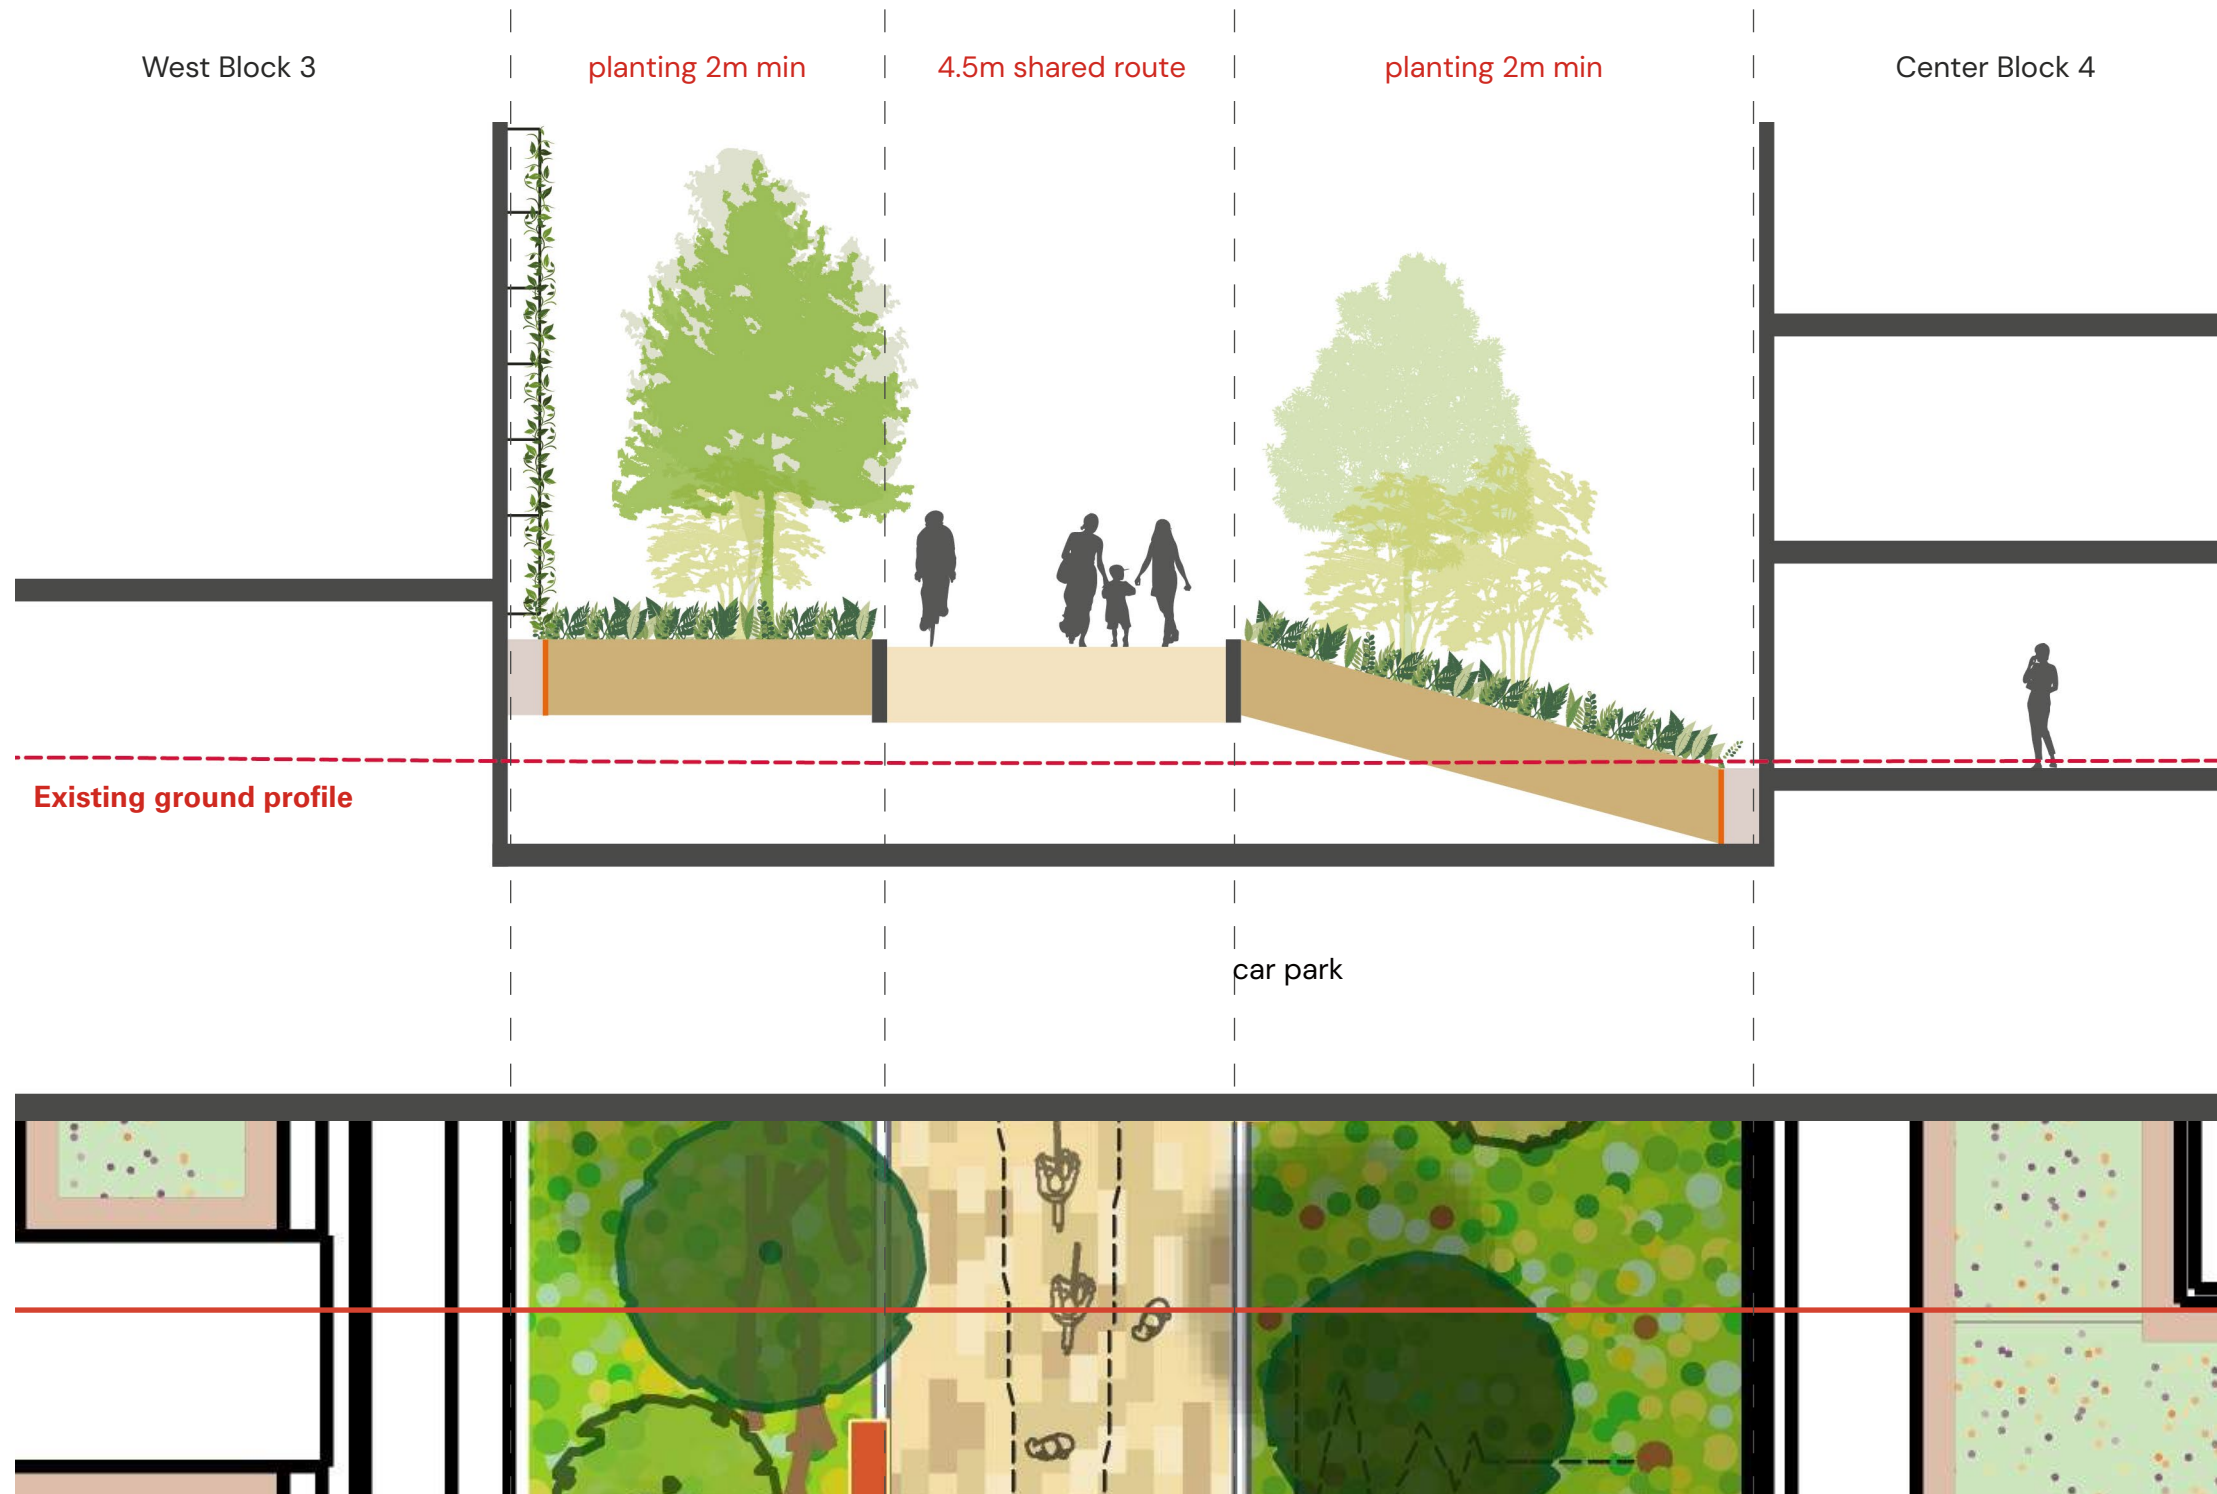

Macgregor Smith

Squire & Partners | KINGS MEADOW VIEW | DESIGN & ACCESS STATEMENT