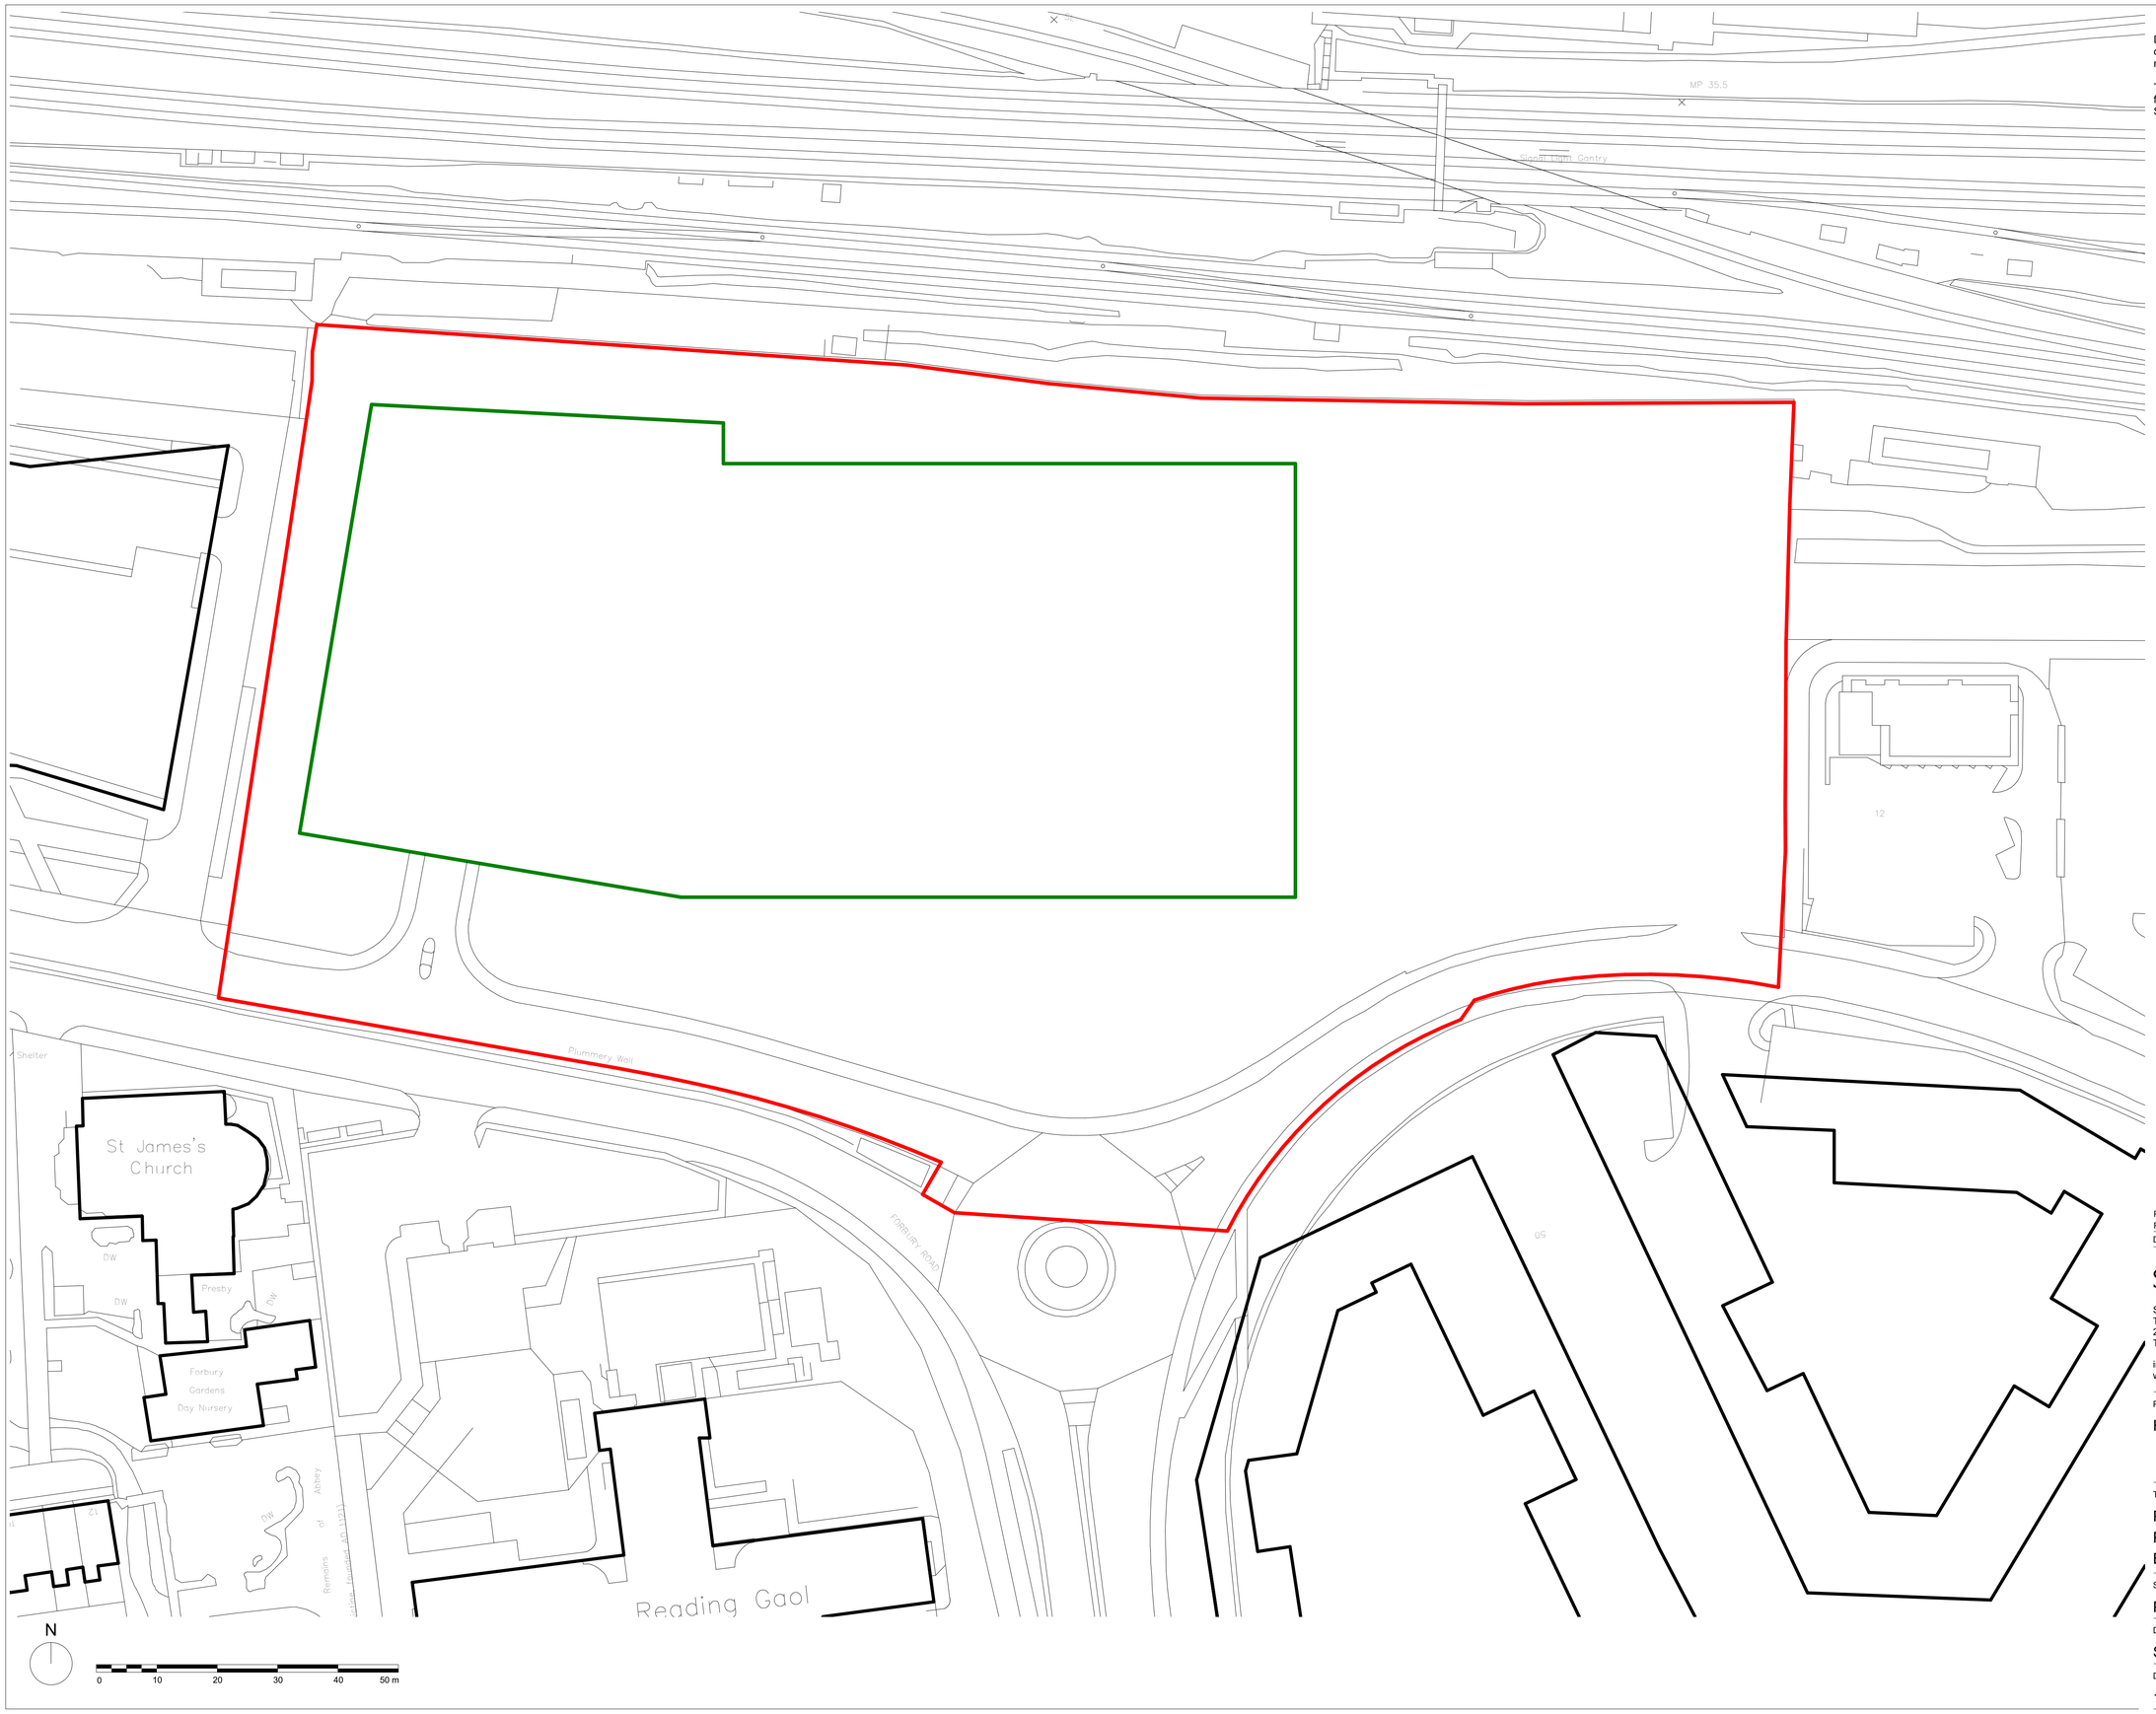

Do not scale from this drawing. All dimensions to be checked on site. All omissions and discrepancies to be reported to the Architect immediately

This work is copyright and shall not be reproduced or used for any other purpose without the written permission of Squire and Partners.

Key

Application Site Boundary

Maximum Development Limit

Notes

- The plan defines the horizontal limits of deviation for the proposed buildings.

Description	Date	Chk	Rev
Planning Submission	22/08/25	JCo	P2
Planning Submission	31/05/23	ST	P1

SQUIRE & PARTNERS

Squire and Partners LLP
The Department Store
248 Ferndale Road, London SW9 8FR
T: 020 7278 5555

info@squireandpartners.com
www.squireandpartners.com

Project

Forbury Retail Park

Title

Parameter Plan 08
Proposed - Maximum Deviation Plan
Basement

Status

Planning

Drawn	Date	Scale @ ISO A1	Job Number
SQP	22/05/23	1:500	18111

Drawing Number	Revision
18111-SQP-ZZ-B1-DR-A-PL00008	P2