


8 Glenrhondda RG4 8LB

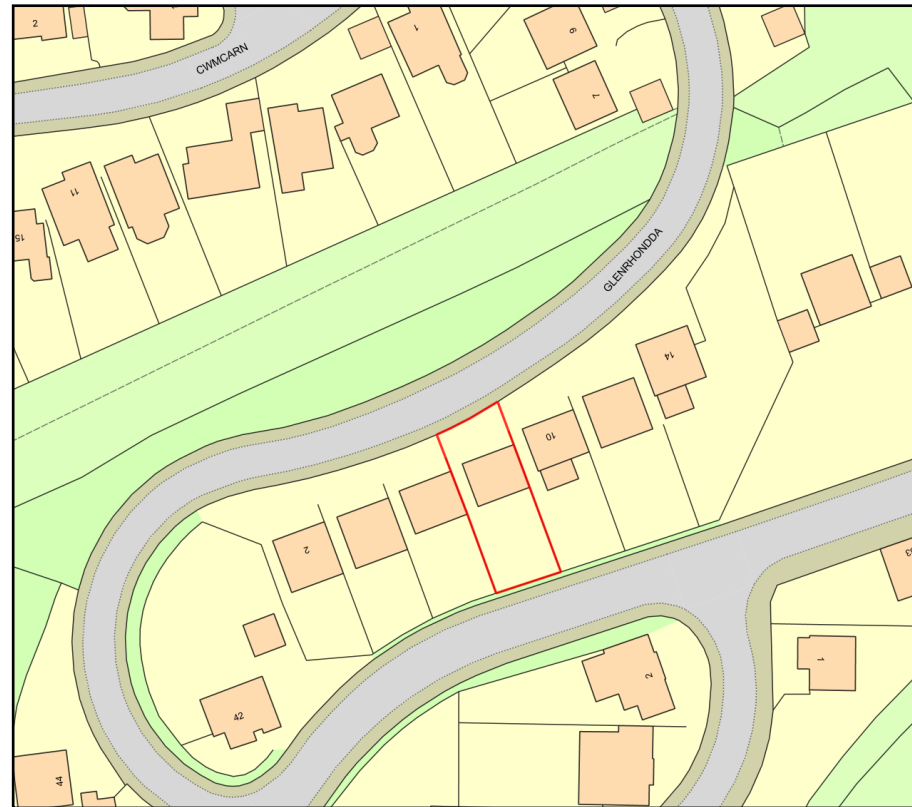

0 50
Metres



Plan Produced for: MASKAN Architect & Planning



Date Produced: 24 Nov 2025

Plan Reference Number: TQRQM25328114221738

Scale: 1:1250 @ A4

© Crown copyright and database rights 2025 OS 100042766



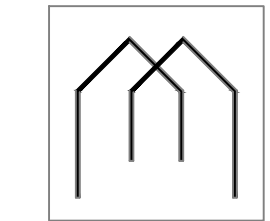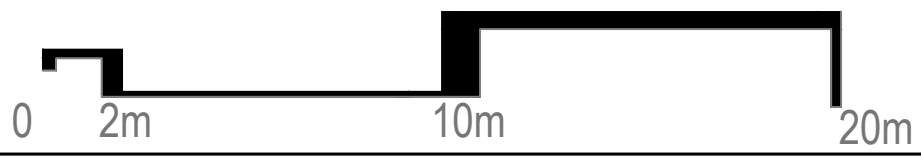


MASKAN
ARCHITECTURAL DESIGN

[illegible]


MASKAN architectural design
& planning permissions
services
15 Maine Street, Reading
RG2 6AG
T: 07866 5049 914
<http://www.maskan.uk/>

Existing Block Plan

Project	Sheet 02
Date 23/11/2025	
Scale 1:200@A3	

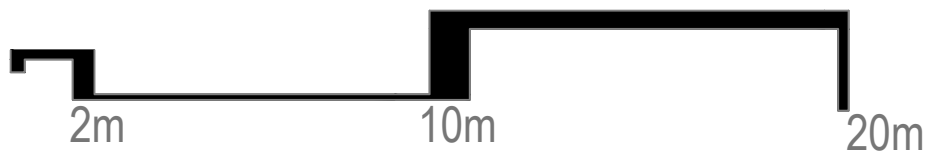[illegible]

Project	Sheet 03
Date 23/11/2025	
Scale 1:200@A3	

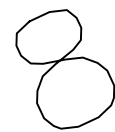

10

[illegible]

Proposed: Side Ground Floor Extension,
aprox 7.25 sqm

At : 8 Glenrhondda, Reading, RG4 8LB

Existing GF Layout



Project	Sheet
Date 21/11/2025	04
Scale 1:100@A3	

Deck Covering Ground Floor Level (covering the whole area beneath) from original development and still the same)

Stepped terra
development

Proposed GF Layout

North

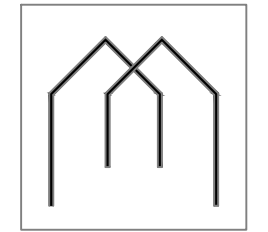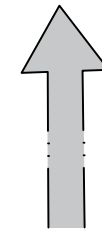

MASKAN

ARCHITECTURAL DESIGN

This drawing is copyright.

No.		

MASKAN architectural design
& planning permissions
services
15 Maine Street, Reading
RG2 6AG
T: 07866 5049 914
<http://www.maskan.uk/>

Proposed: Side Ground Floor Extension,
aprox 7.25 sqm

At : 8 Glenrhondda, Reading, RG4 8LB


Proposed GF Layout

Project	Sheet
Date 23/11/2025	05
Scale 1:100@A3	

Extnded area aprox 7.25 sqm

Study/ GYM/ University sons friends area


0 1m 5m 10m

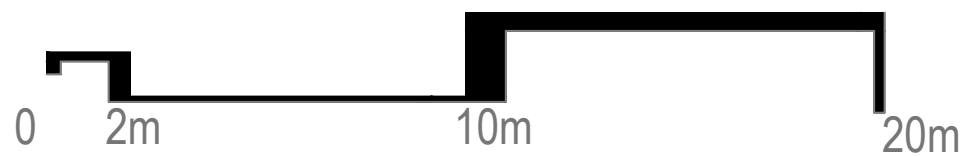[illegible]

Project	Sheet 06
Date 23/11/2025	
Scale 1:200@A3	



North

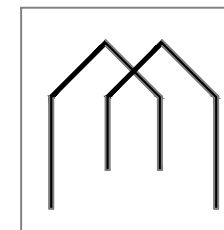

MASKAN
ARCHITECTURAL DESIGN

This drawing is copyright.

[illegible]

MASKAN architectural design
& planning permissions
services
15 Maine Street, Reading
RG2 6AG
T: 07866 5049 914
<http://www.maskan.uk/>

Proposed: Side Ground Floor Extension,
aprox 7.25 sqm



At : 8 Glenrhondda, Reading, RG4 8LB

Proposed First Floor Layout

Project	Sheet 07
Date 23/11/2025	
Scale 1:200@A3	

Existing Second Floor Layout and Roof Plan. No Changes Proposed


North

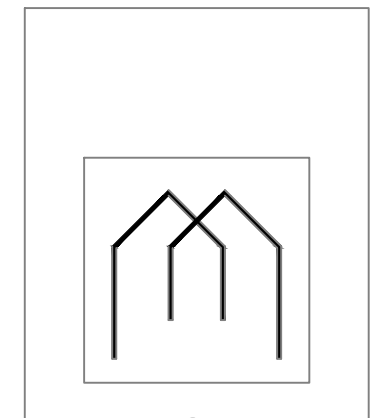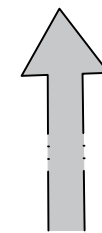

MASKAN

ARCHITECTURAL DESIGN

This drawing is copyright.

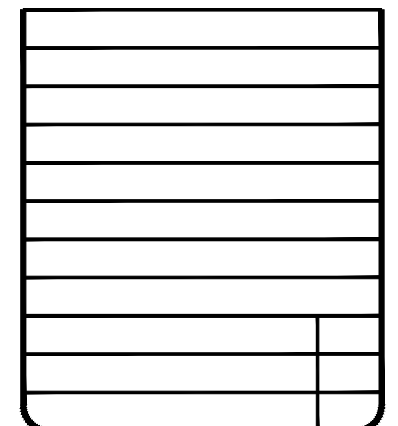


MASKAN architectural design
& planning permissions
services
15 Maine Street, Reading
RG2 6AG
T: 07866 5049 914
<http://www.maskan.uk/>

Proposed: Side Ground Floor Extension,
aprox 7.25 sqm


At : 8 Glenrhondda, Reading, RG4 8LB

Existing Second Floor Layout and Roof Plan


Project	Sheet 08
Date 23/11/2025	
Scale 1:100@A3	

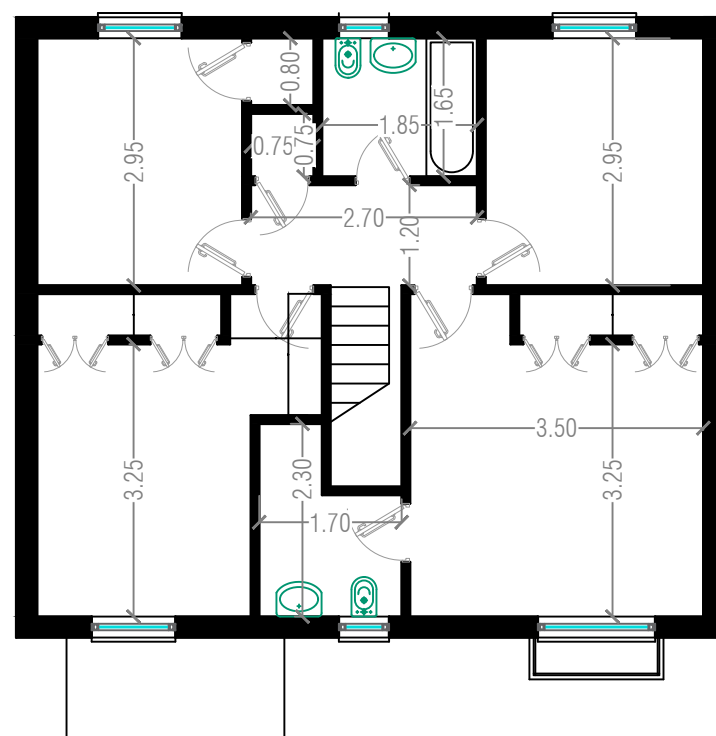

SECOND FLOOR

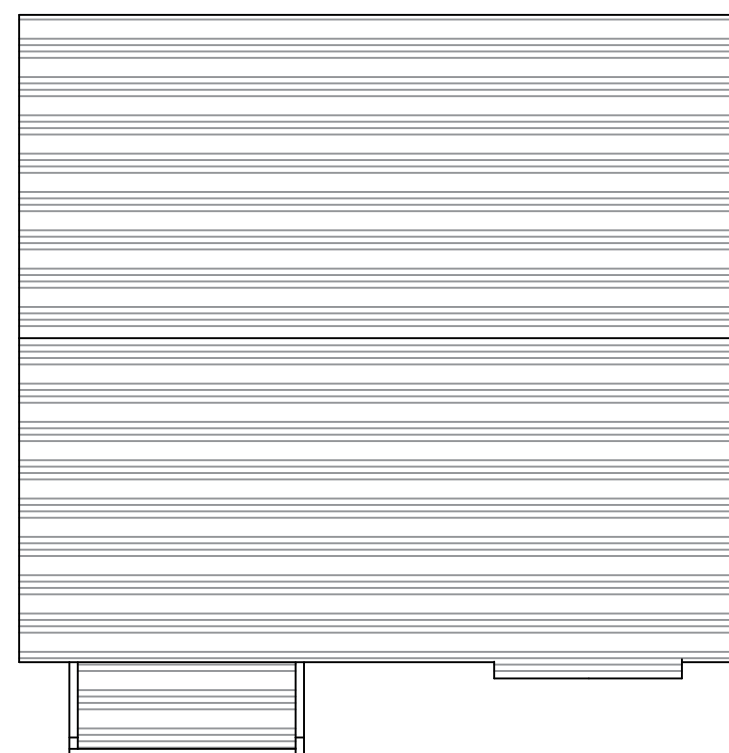

TOP VIEW

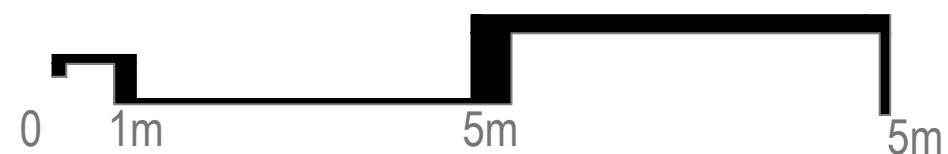



This drawing is copyright.

[illegible]

MASKAN architectural design
& planning permissions
services
15 Maine Street, Reading
RG2 6AG
T: 07866 5049 914
<http://www.maskan.uk/>

Proposed: Side Ground Floor Extension,
aprox 7.25 sqm

At : 8 Glenrhondda, Reading, RG4 8LB

Existing and Proposed Front Elevation.


Project	Sheet
Date 23/11/2025	09
Scale 1:100@A3	



FRONT ELEVATION EXISTING



FRONT ELEVATION PROPOSED

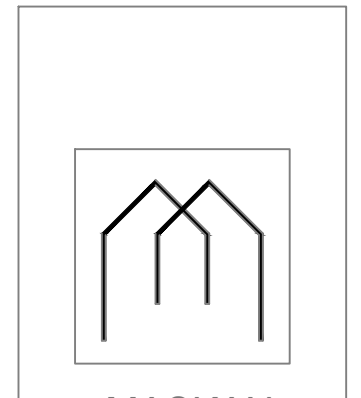

This drawing is copyright.





[illegible]


MASKAN architectural design
& planning permissions
services
15 Maine Street, Reading
RG2 6AG
T: 07866 5049 914
<http://www.maskan.uk/>

Proposed: Side Ground Floor Extension,
aprox 7.25 sqm

At : 8 Glenrhondda, Reading, RG4 8LB
Existing and Proposed Back Elevation.

Project	Sheet 10
Date 23/11/2025	
Scale 1:100@A3	

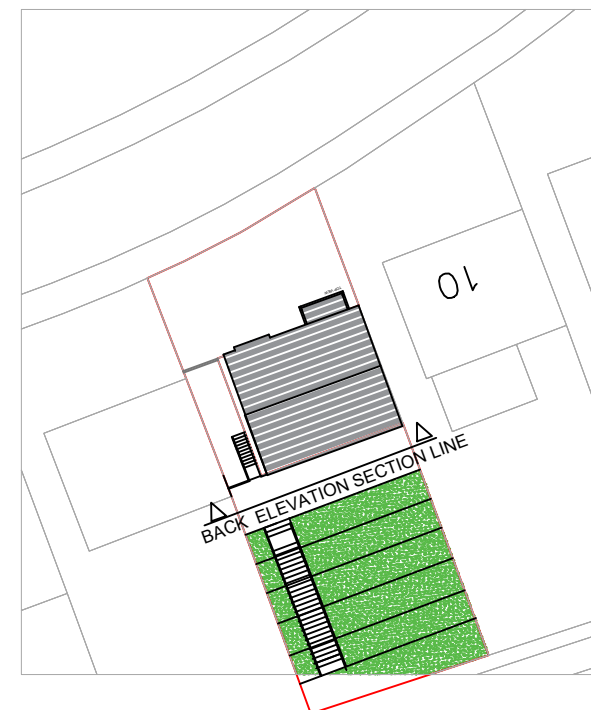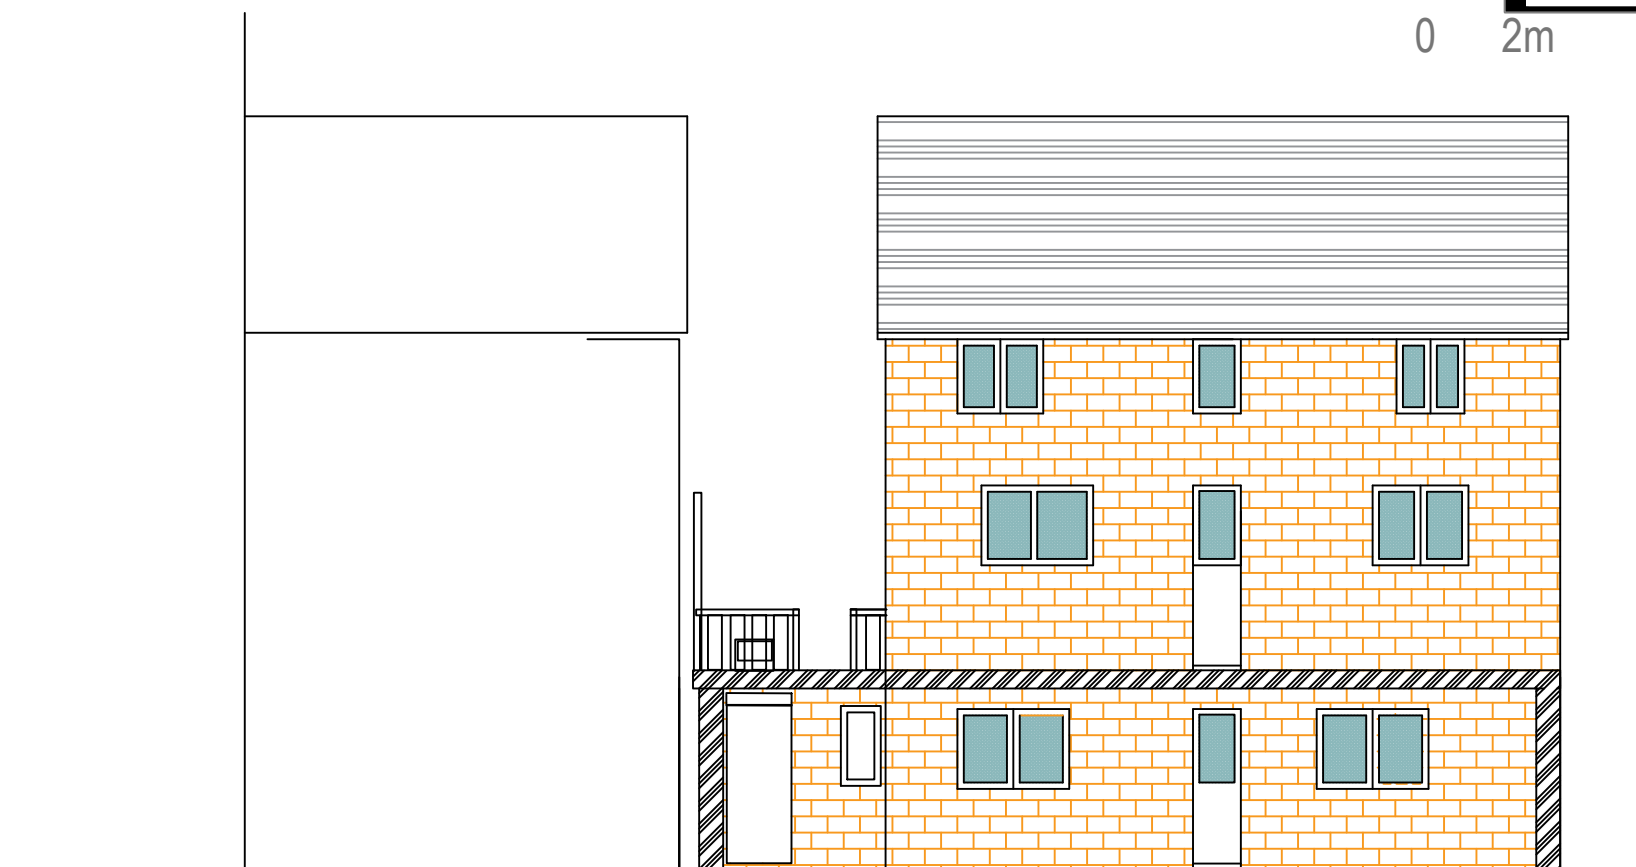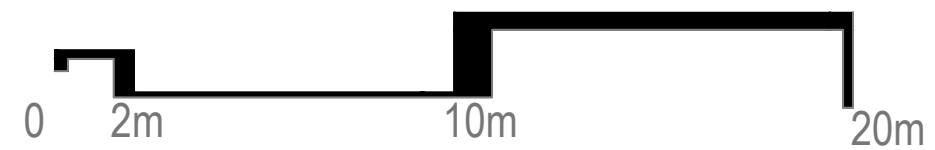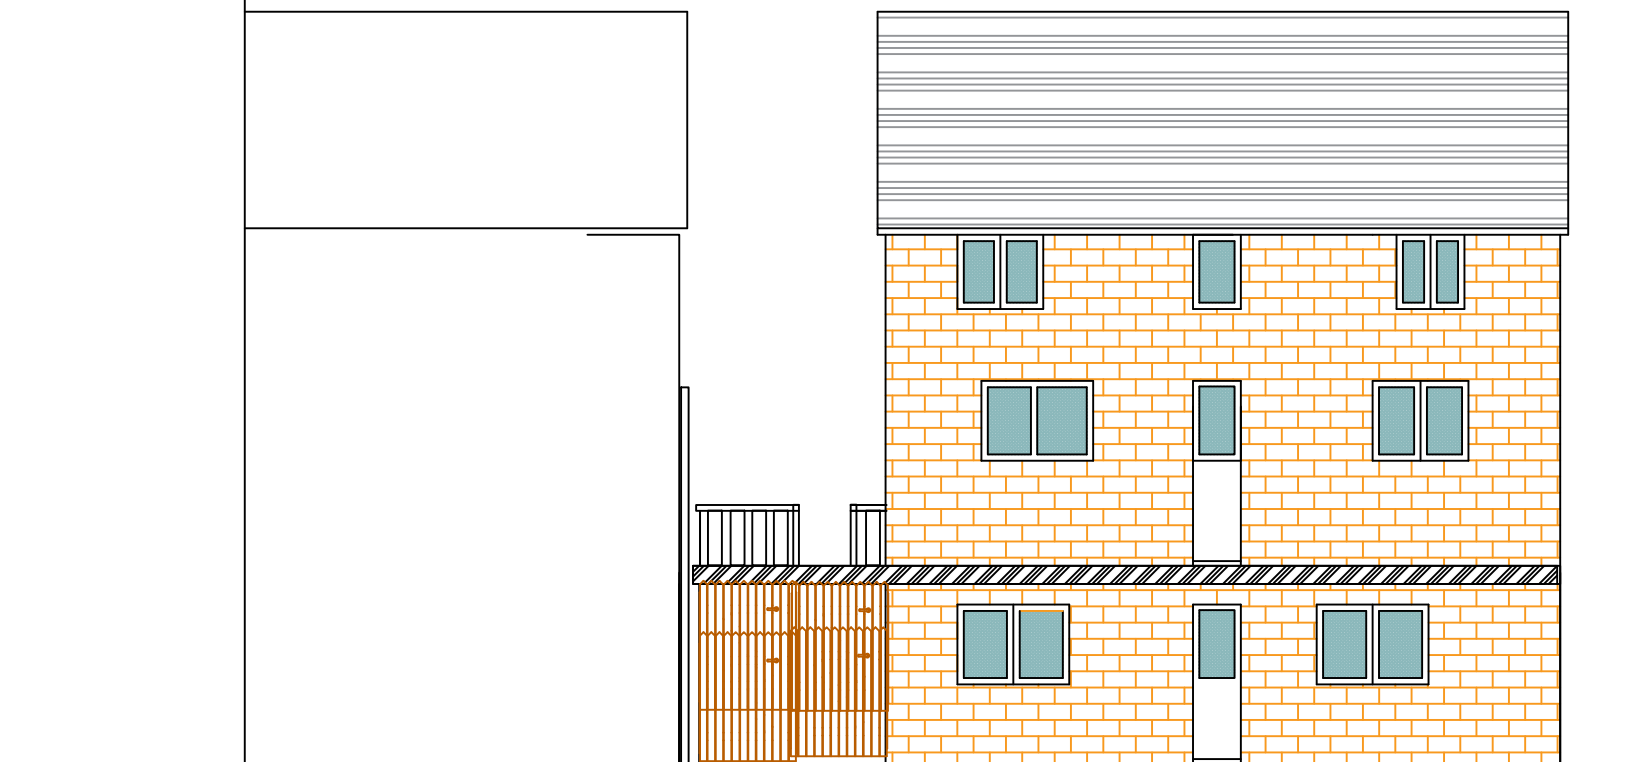

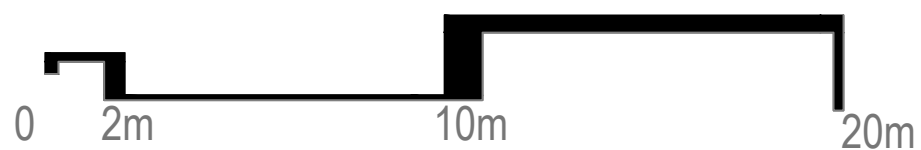[illegible]

Proposed: Side Ground Floor Extension,
aprox 7.25 sqm

At : 8 Glenrhondda, Reading, RG4 8LB

Existing and Proposed West Elevation.



Project	Sheet 11
Date 23/11/2025	
Scale 1:100@A3	



EXISTING EAST ELEVATION



PROPOSED EAST ELEVATION

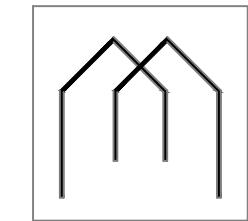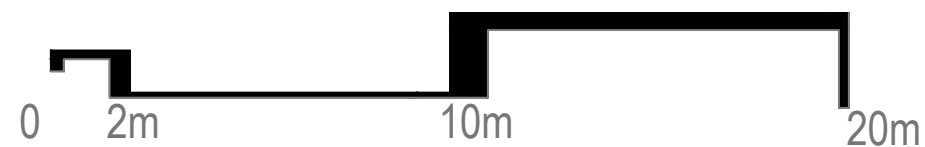

MASKAN
ARCHITECTURAL DESIGN

This drawing is copyright.

[illegible]

MASKAN architectural design
& planning permissions
services
15 Maine Street, Reading
RG2 6AG
T: 07866 5049 914
<http://www.maskan.uk/>

Proposed: Side Ground Floor Extension,
aprox 7.25 sqm

At : 8 Glenrhondda, Reading, RG4 8LB

Existing and Proposed West Elevation.

Project	Sheet 12
Date 23/11/2025	
Scale 1:100@A3	