


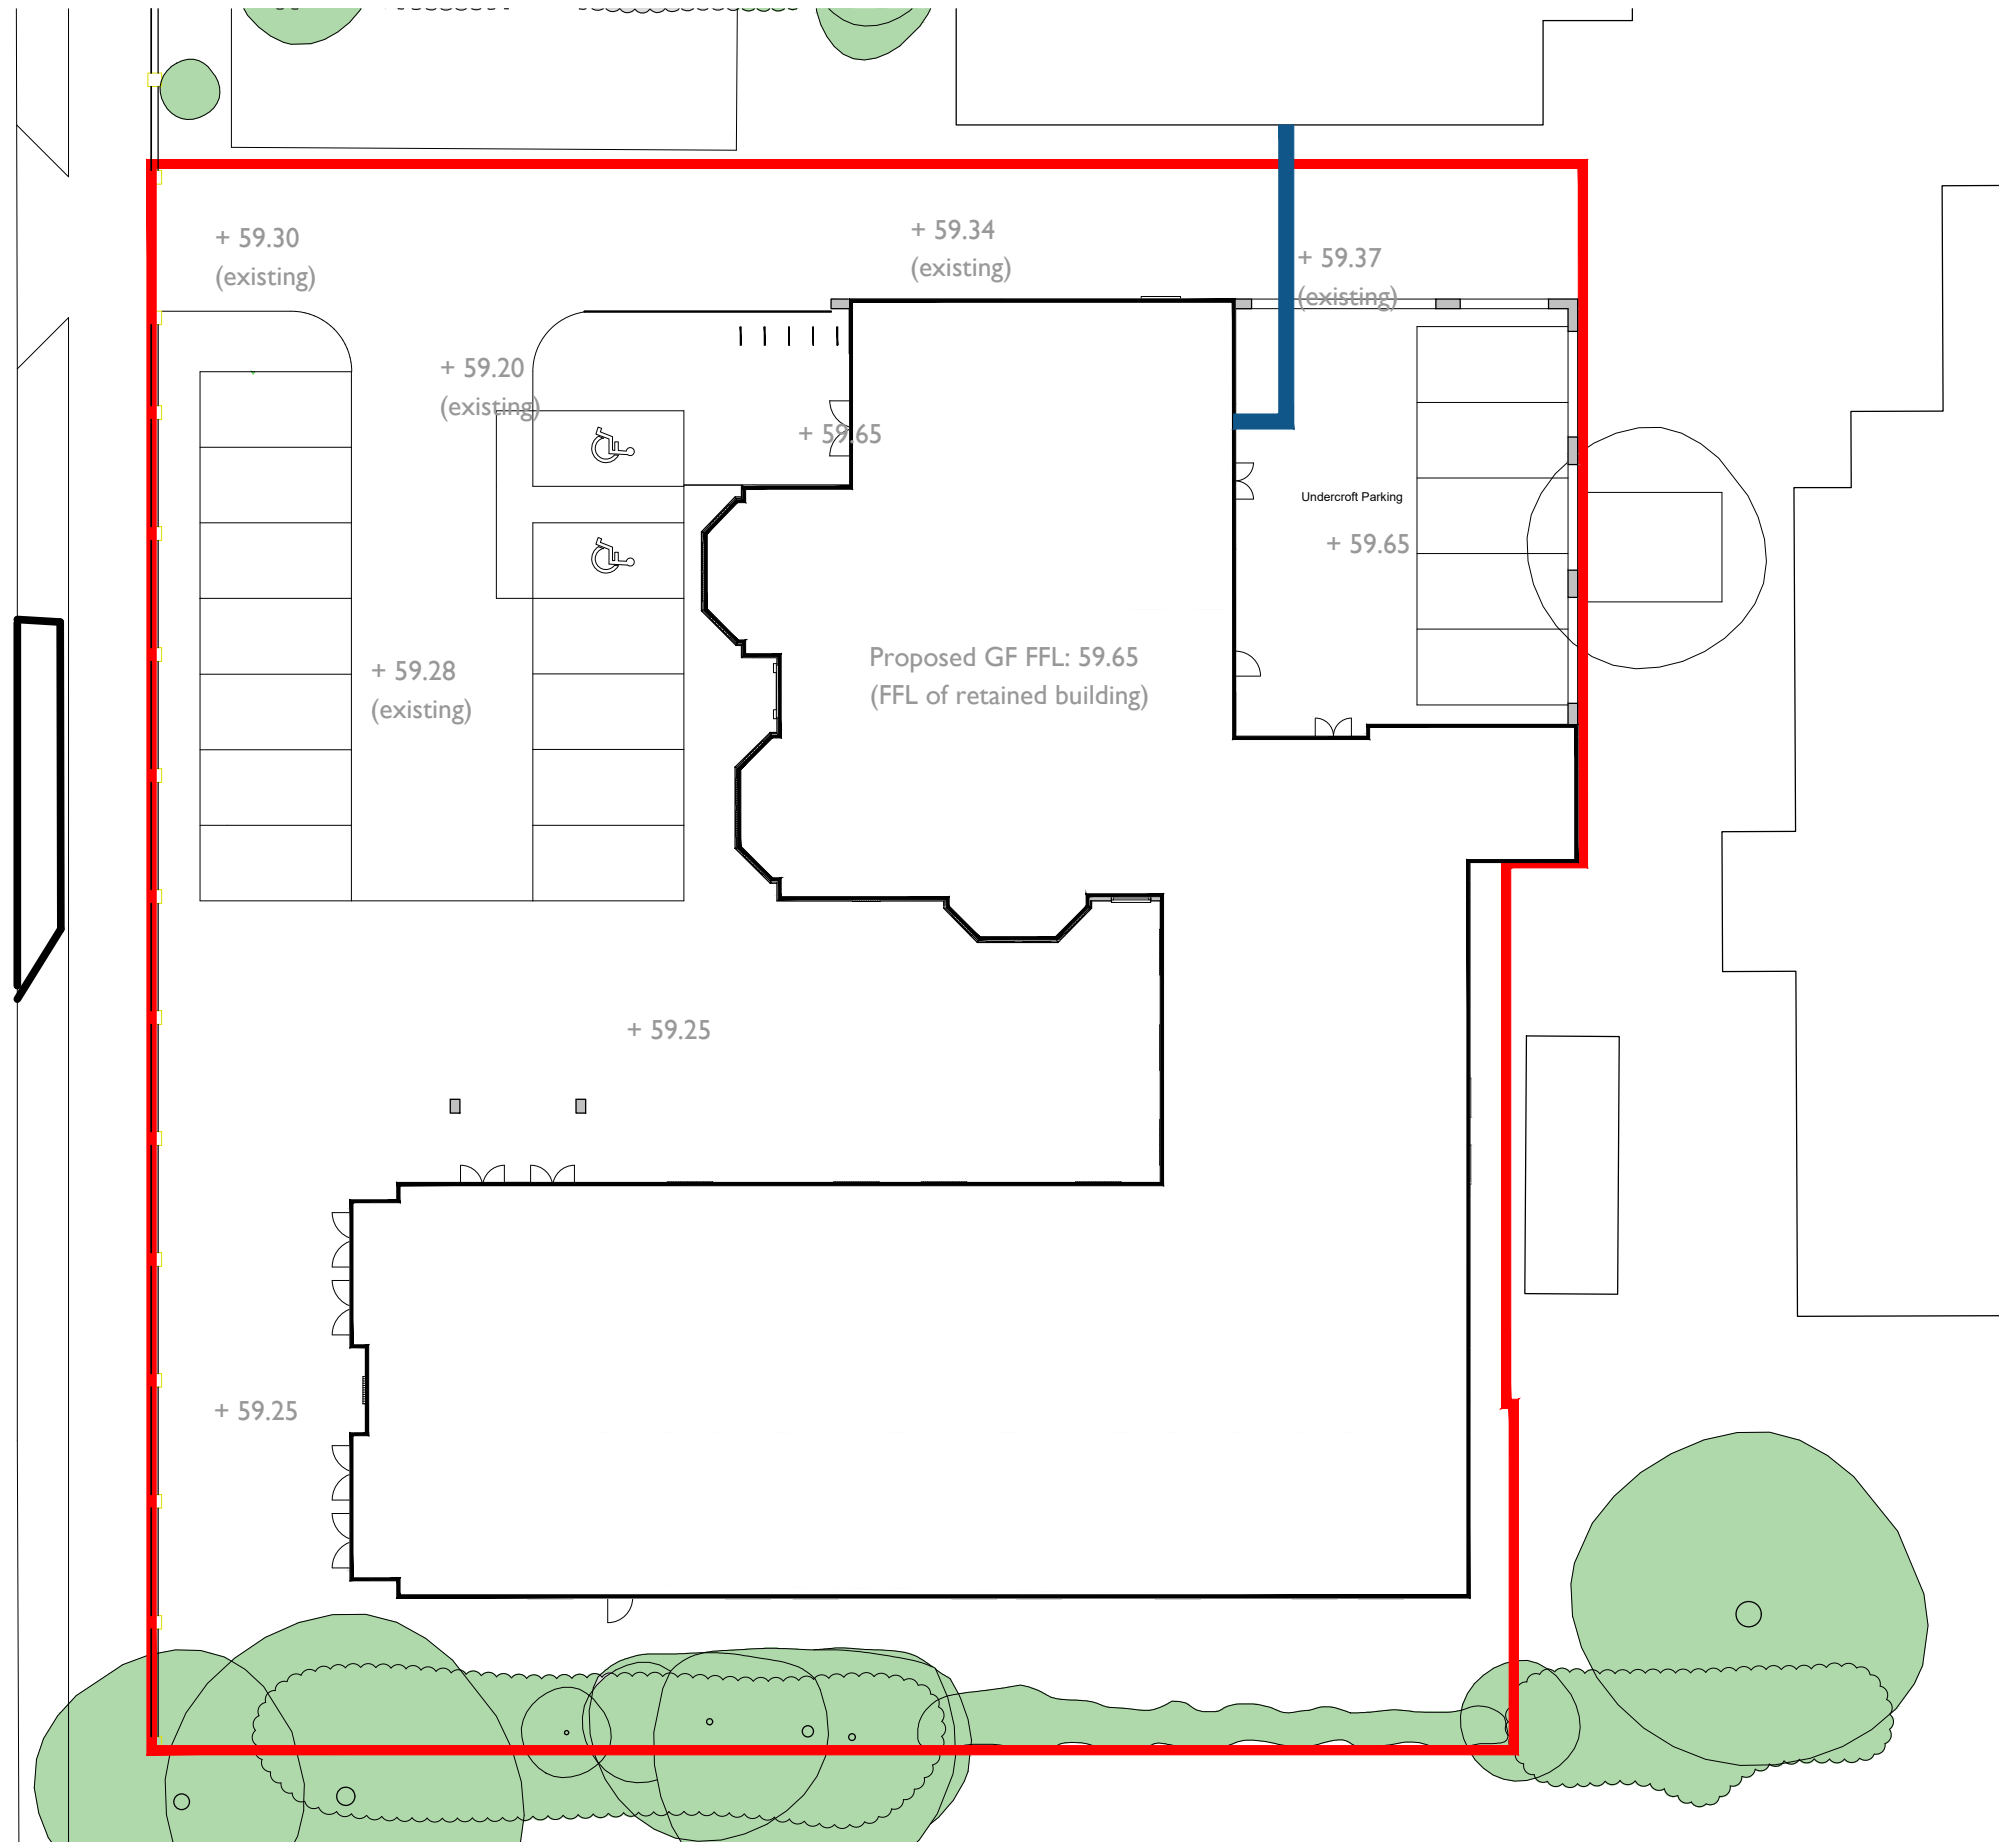

Proposed Services Duct

See drawing 20007-DR-01 P3 - Below Ground
Drainage Layout for proposed drainage services

Proposed Levels and Services Plan

1:250 @ A3