
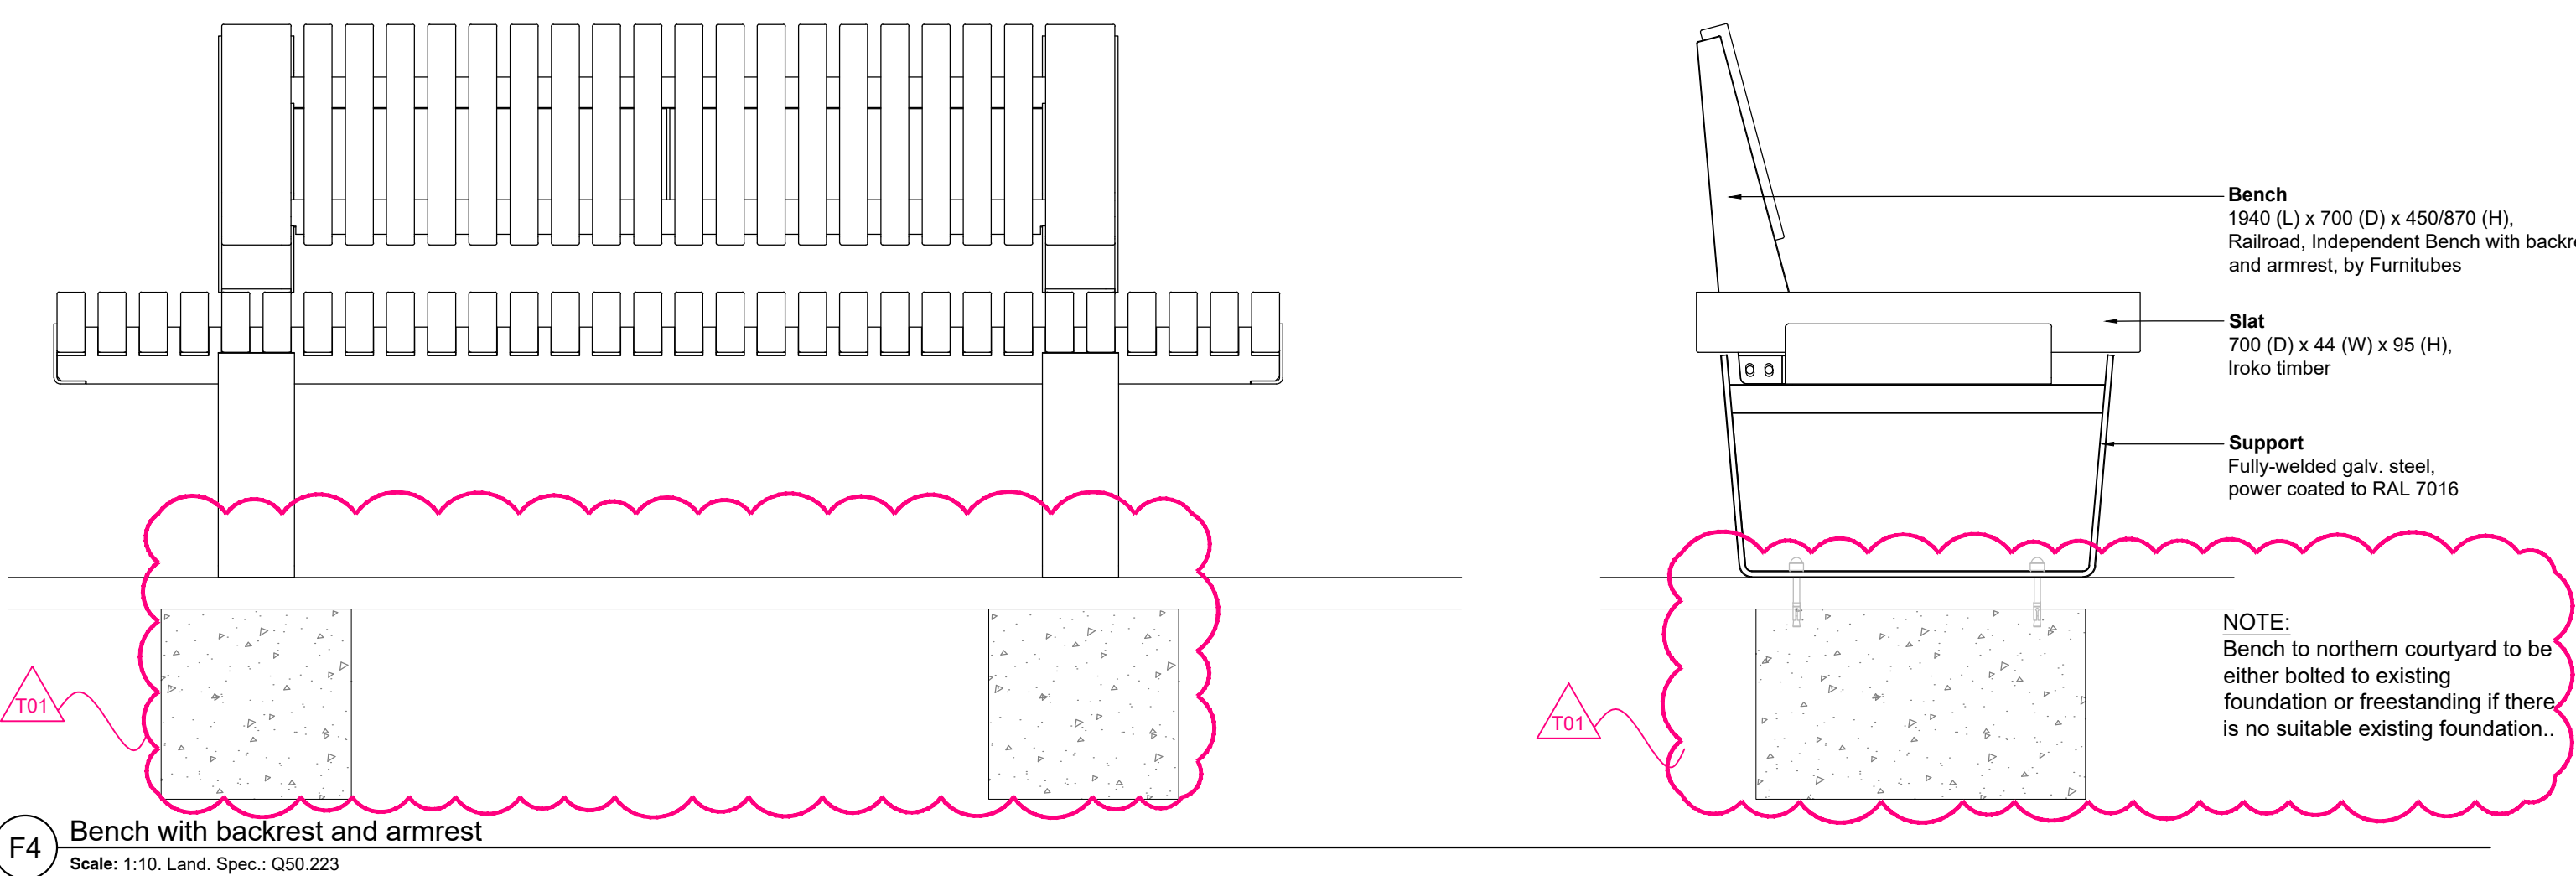
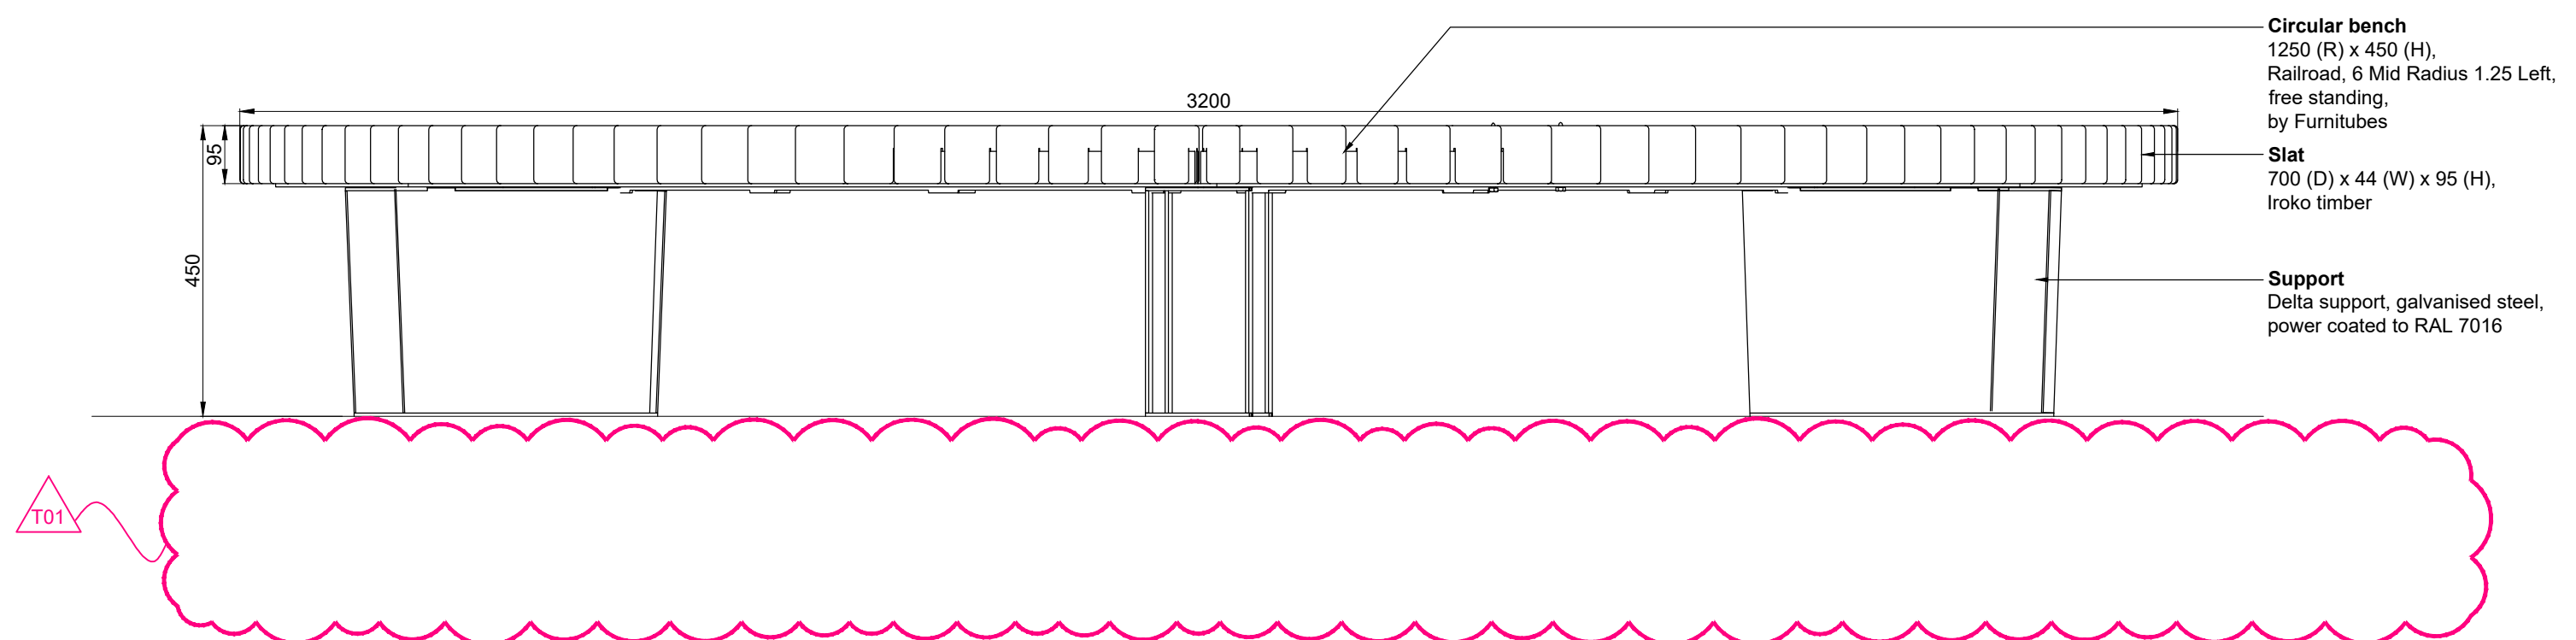
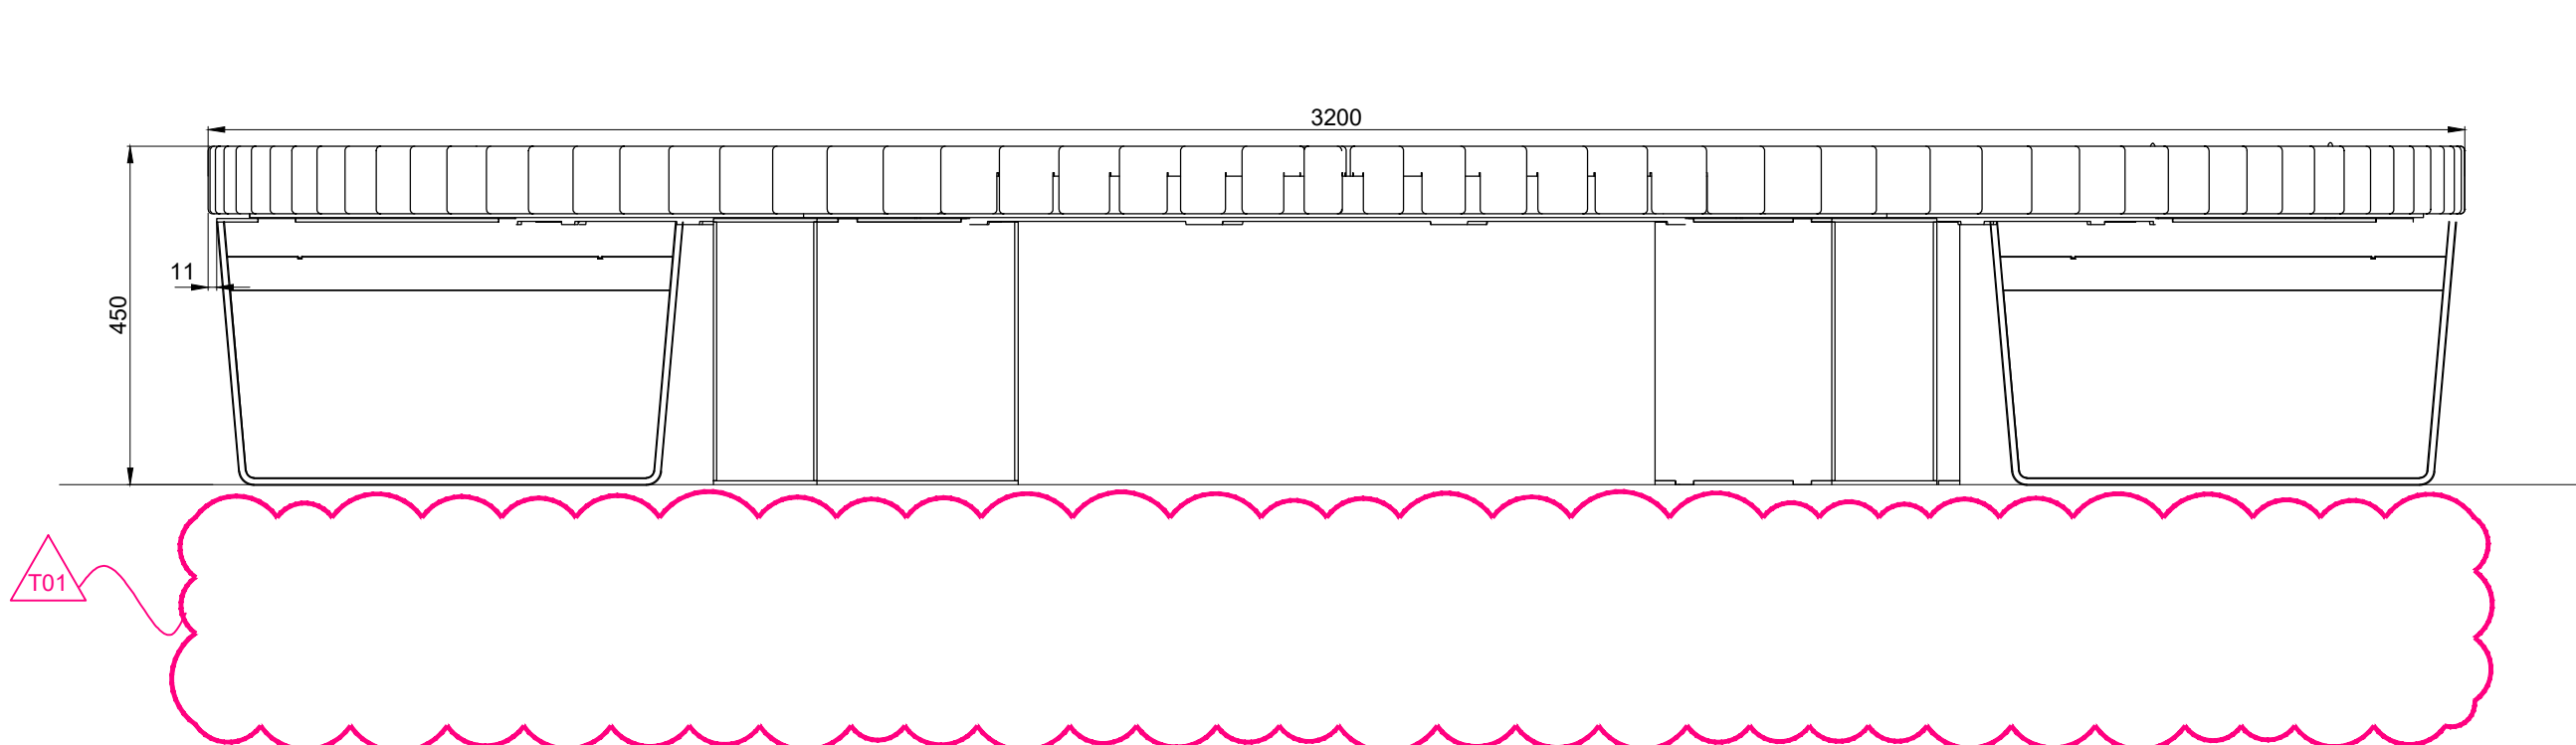
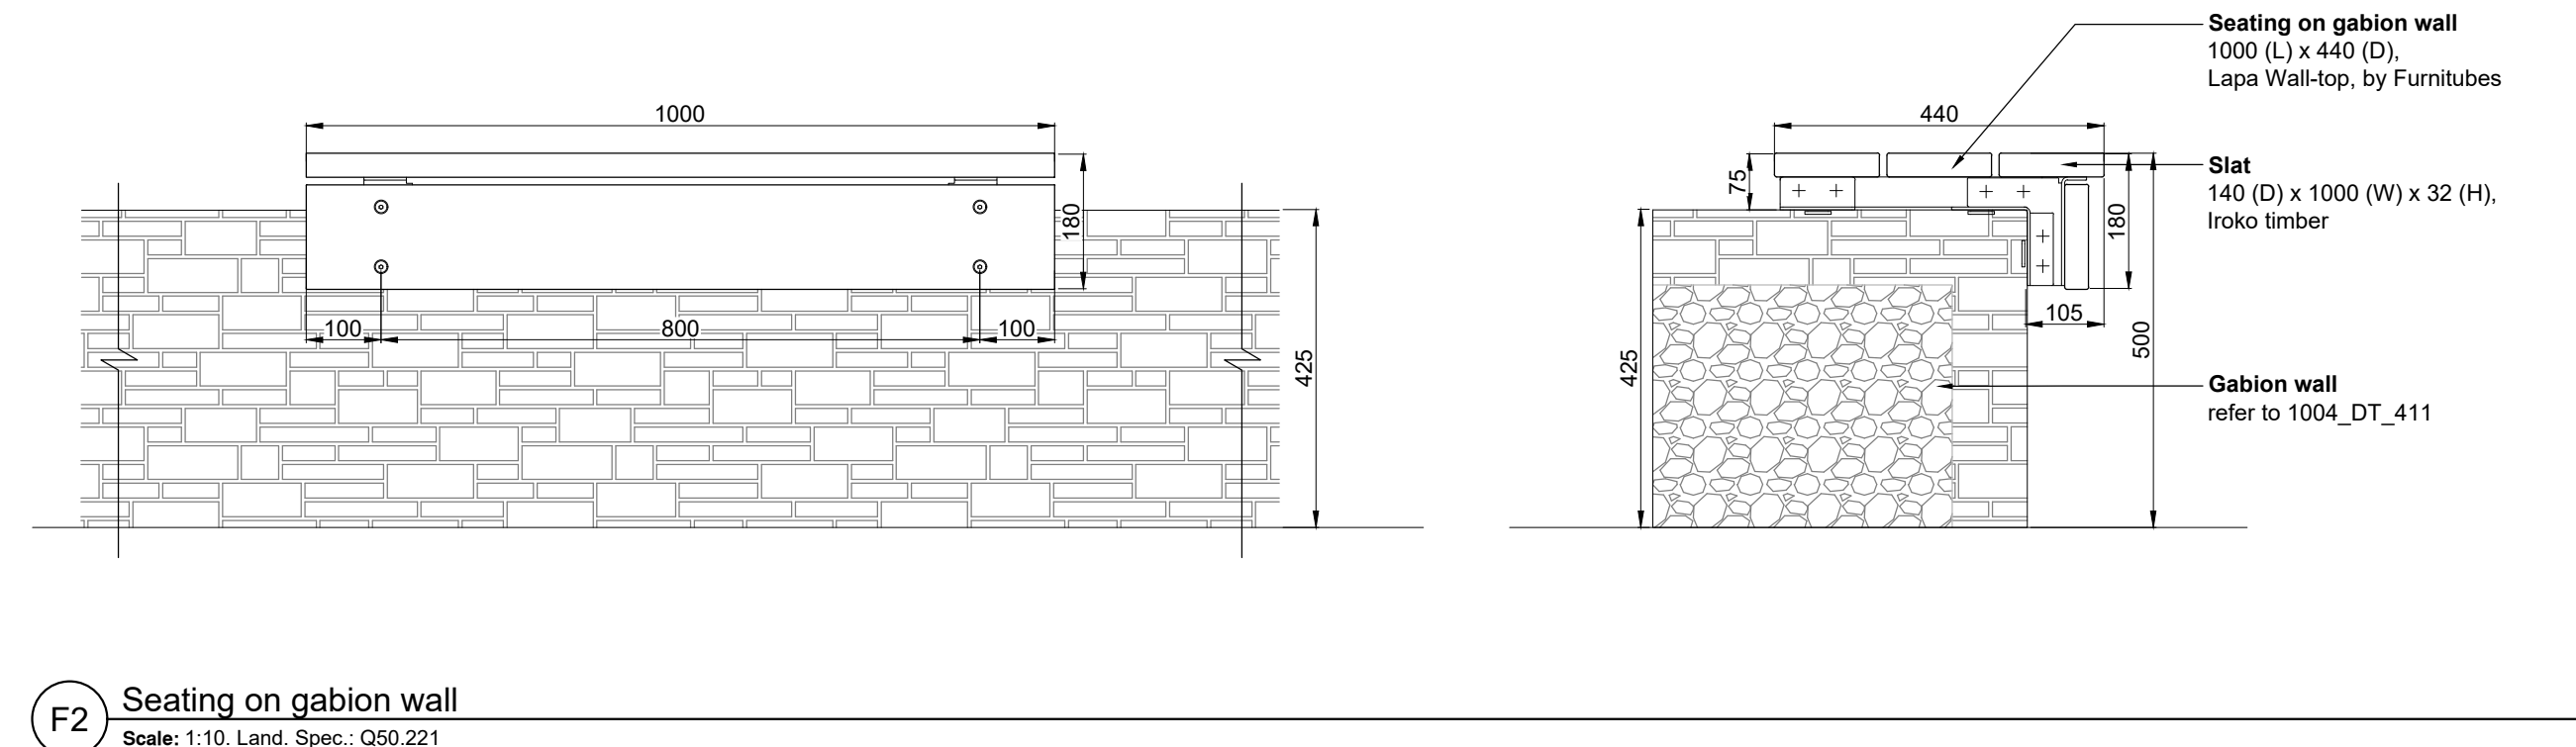


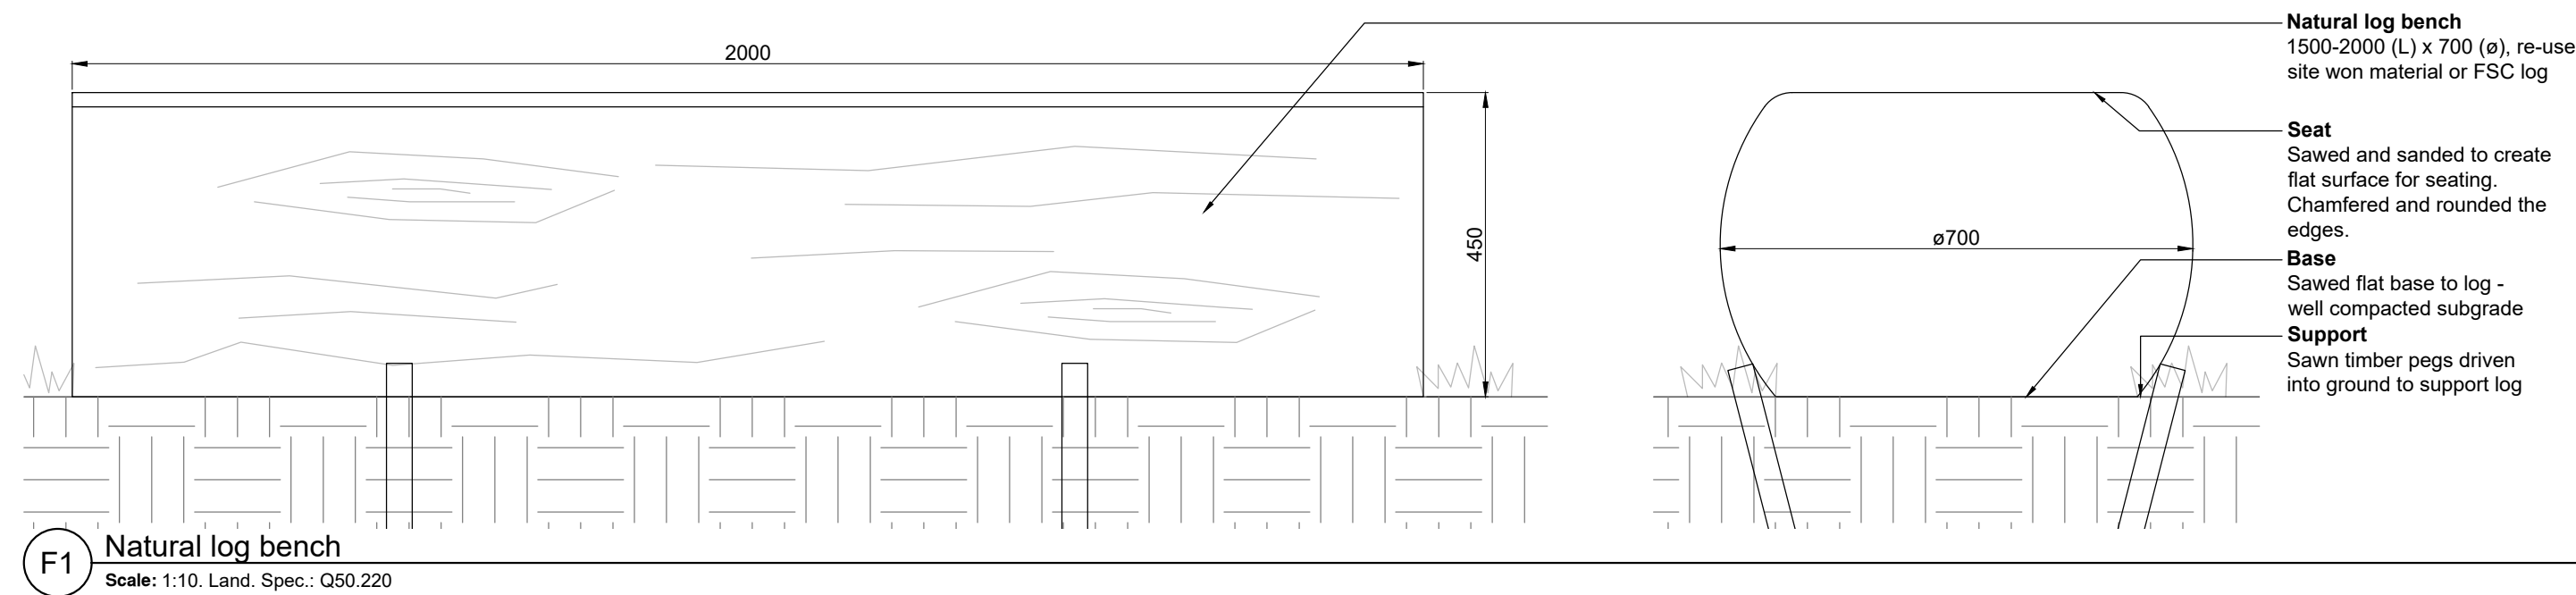

DO NOT SCALE FROM DRAWING

Drawing Information

Copyright of Place Design Ltd. 2024
All Rights Reserved

PLEASE NOTE: Figured dimensions take precedent over scale, do not scale from drawings.

Inform Place Design Ltd of any discrepancies before works commence on site.

All dimensions to be checked on site

SIGNIFICANT HEALTH, SAFETY & ENVIRONMENTAL INFORMATION RELATING TO CDM

HEALTH:

SAFETY:

ENVIRONMENTAL:

IT IS ASSUMED ALL WORKS WILL BE CARRIED OUT BY A COMPETANT CONTRACTOR WORKING, WHERE APPROPRIATE, TO AN AGREED METHOD STATEMENT

Rev. Description Date By Checked

T00 First issue. 09/01/25 CHC GH

T01 Planning condition amendment. 20/11/25 CC GH

Client

Green Park (Reading) No.1 Limited

Mapletree UK Management Limited
4th Floor - WestWorks
White City Place
195 Wood Lane
London, W12 7PQ

Project Title

300 Brook Drive

Drawing Title

Furniture typical details (Sheet 1 of 2)

Project Stage

Stage 3+

PLACE
DESIGN

scale 1:10 at A1

date 26.02.24

drawn by CHC checked by GH

1004_DT_410

T01

Place Design Ltd
16 West Barnes Lane
London, SW20 0BU, UK
+44 208944 1940