A1

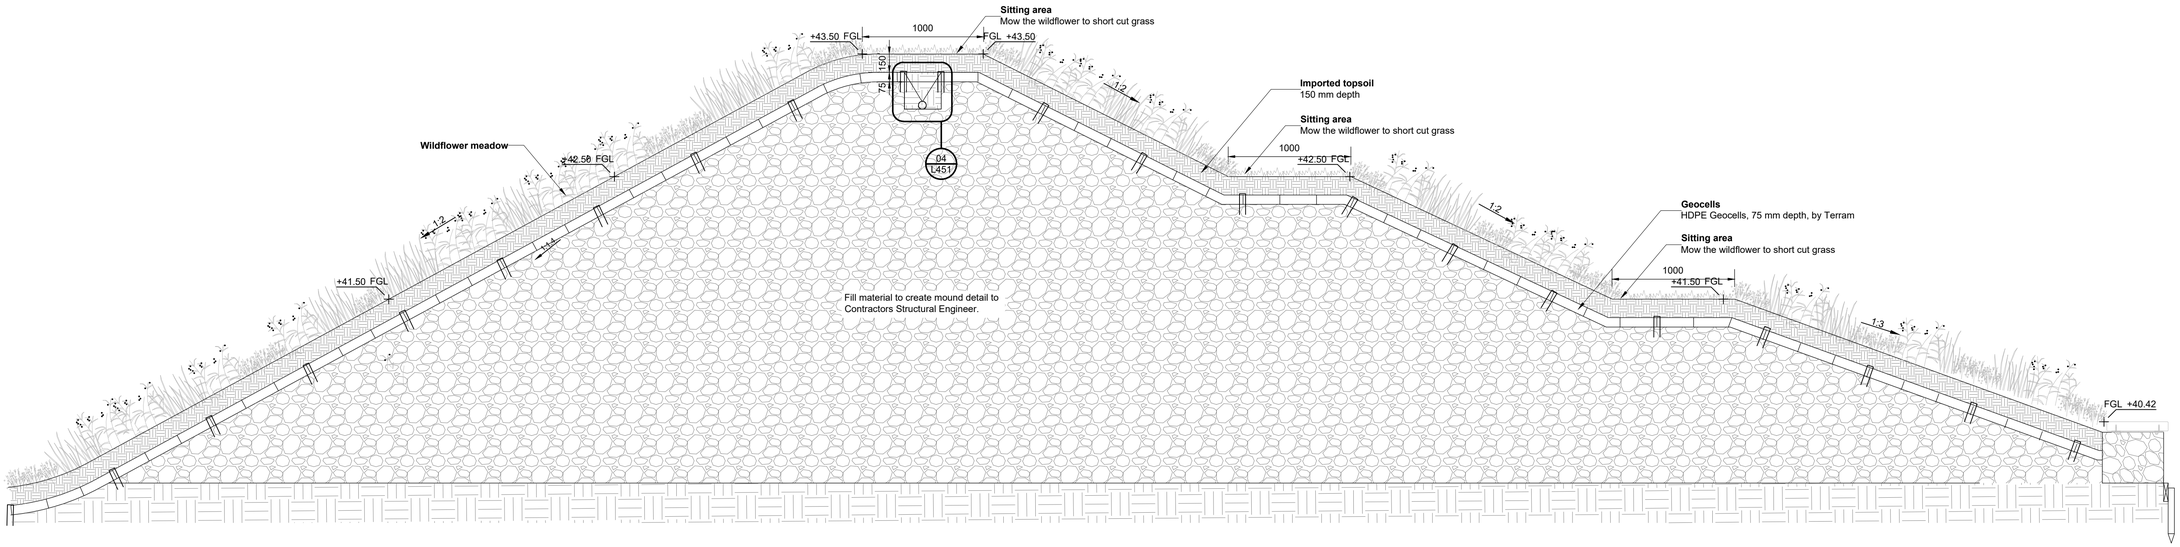

01 Section 1
Scale: 1:25

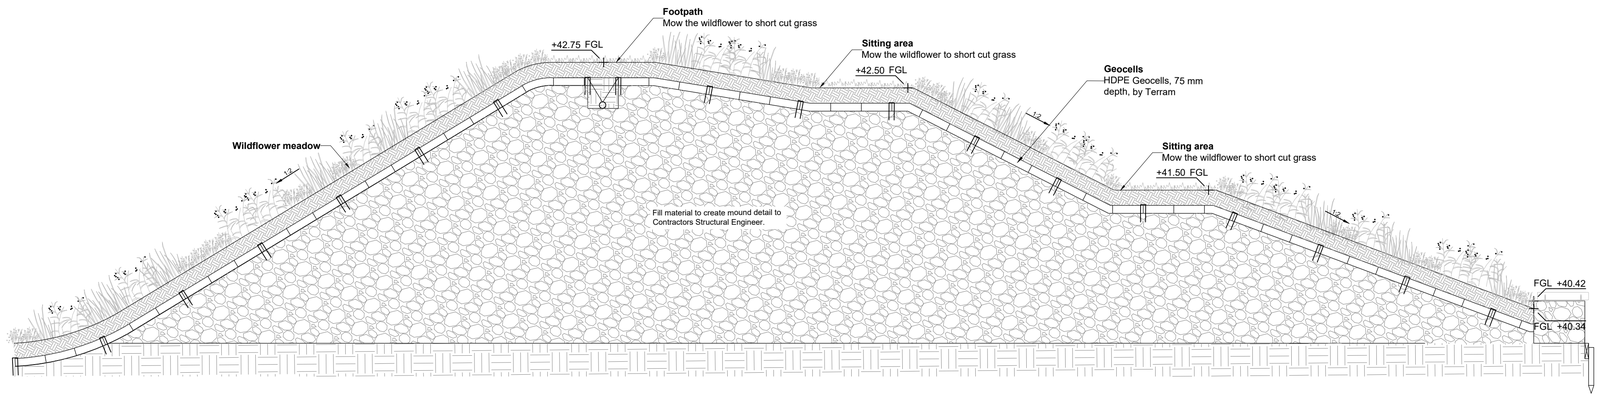

02 Section 2
Scale: 1:30

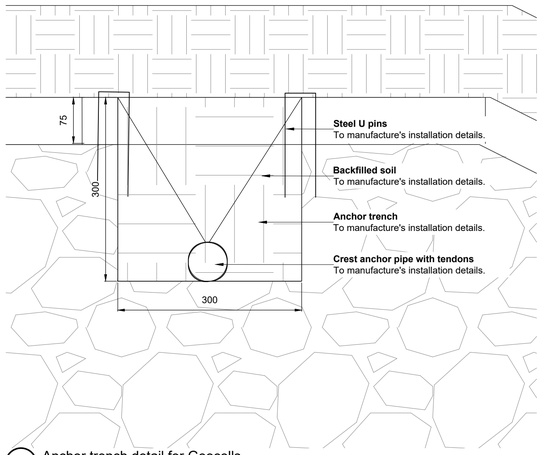

04 Anchor trench detail for Geocells
Scale: 1:5

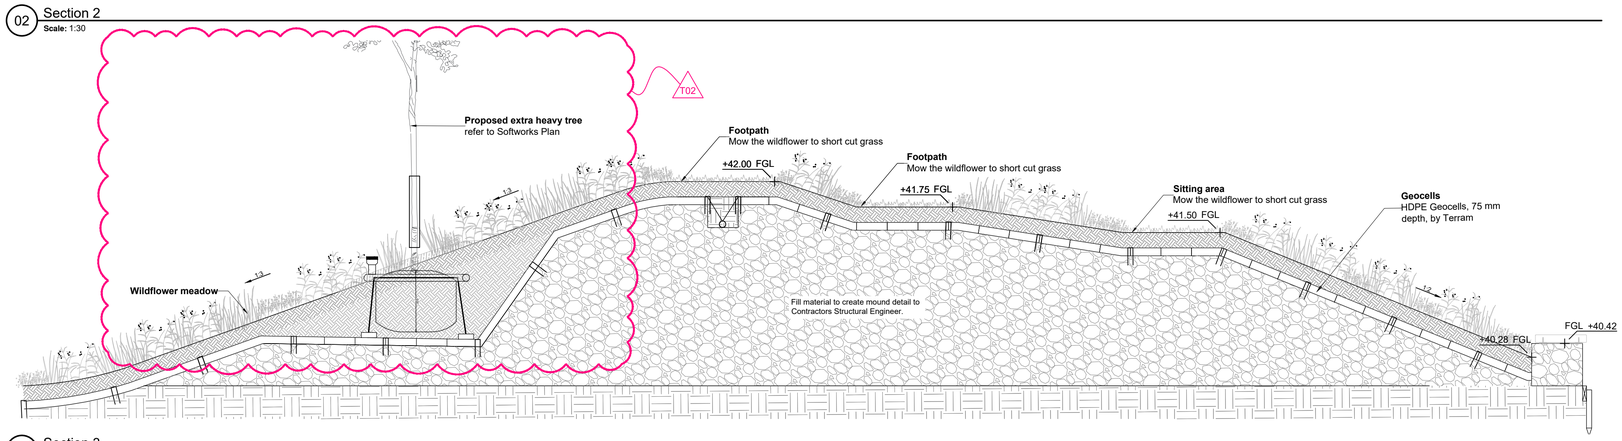

03 Section 3
Scale: 1:30

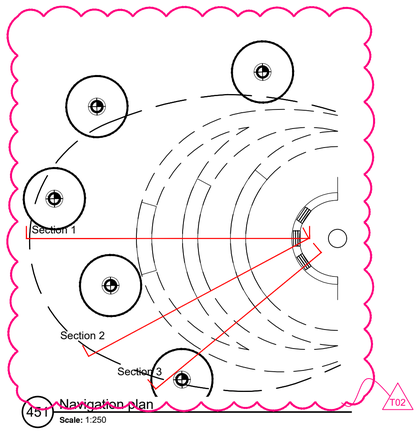

451 Navigation plan
Scale: 1:250

DO NOT SCALE FROM DRAWING

Drawing Information

Copyright of Place Design Ltd. 2024
All Rights Reserved

PLEASE NOTE: Figured dimensions take precedent over scale, do not scale from drawings.

Inform Place Design Ltd of any discrepancies before works commence on site.

All dimensions to be checked on site

SIGNIFICANT HEALTH, SAFETY & ENVIRONMENTAL INFORMATION RELATING TO CDM

HEALTH:

SAFETY:

ENVIRONMENTAL:

IT IS ASSUMED ALL WORKS WILL BE CARRIED OUT BY A COMPETANT CONTRACTOR WORKING, WHERE APPROPRIATE , TO AN AGREED METHOD STATEMENT

Rev.	Description	Date	By	Checked
T00	First issue	09.01.25	CHC	GH
T01	Tender issue	19.03.25	CC	GH
T02	Planning condition amendment	20.11.25	CC	GH

NOTE:
For the HDPE Geocell, please refer to manufacture's Specification, Design & Installation Guide.

Client
Green Park (Reading) No.1 Limited

Mapletree UK Management Limited
4th Floor - WestWorks
White City Place
195 Wood Lane
London, W12 7FQ

Project Title
300 Brook Drive

Drawing Title
Landscape mound details (1 of 2)

Project Stage
Stage 3+

PLACE DESIGN

Place Design Ltd
16 West Barnes Lane
London, SW20 0BU, UK

+44 208944 1940

scale Varies at A1 date 26.02.24 drw by CHC ch by GH

drw no. 1004_DT_451

rev no. T02