



164/166 Caversham Rd: Existing Ground Floor

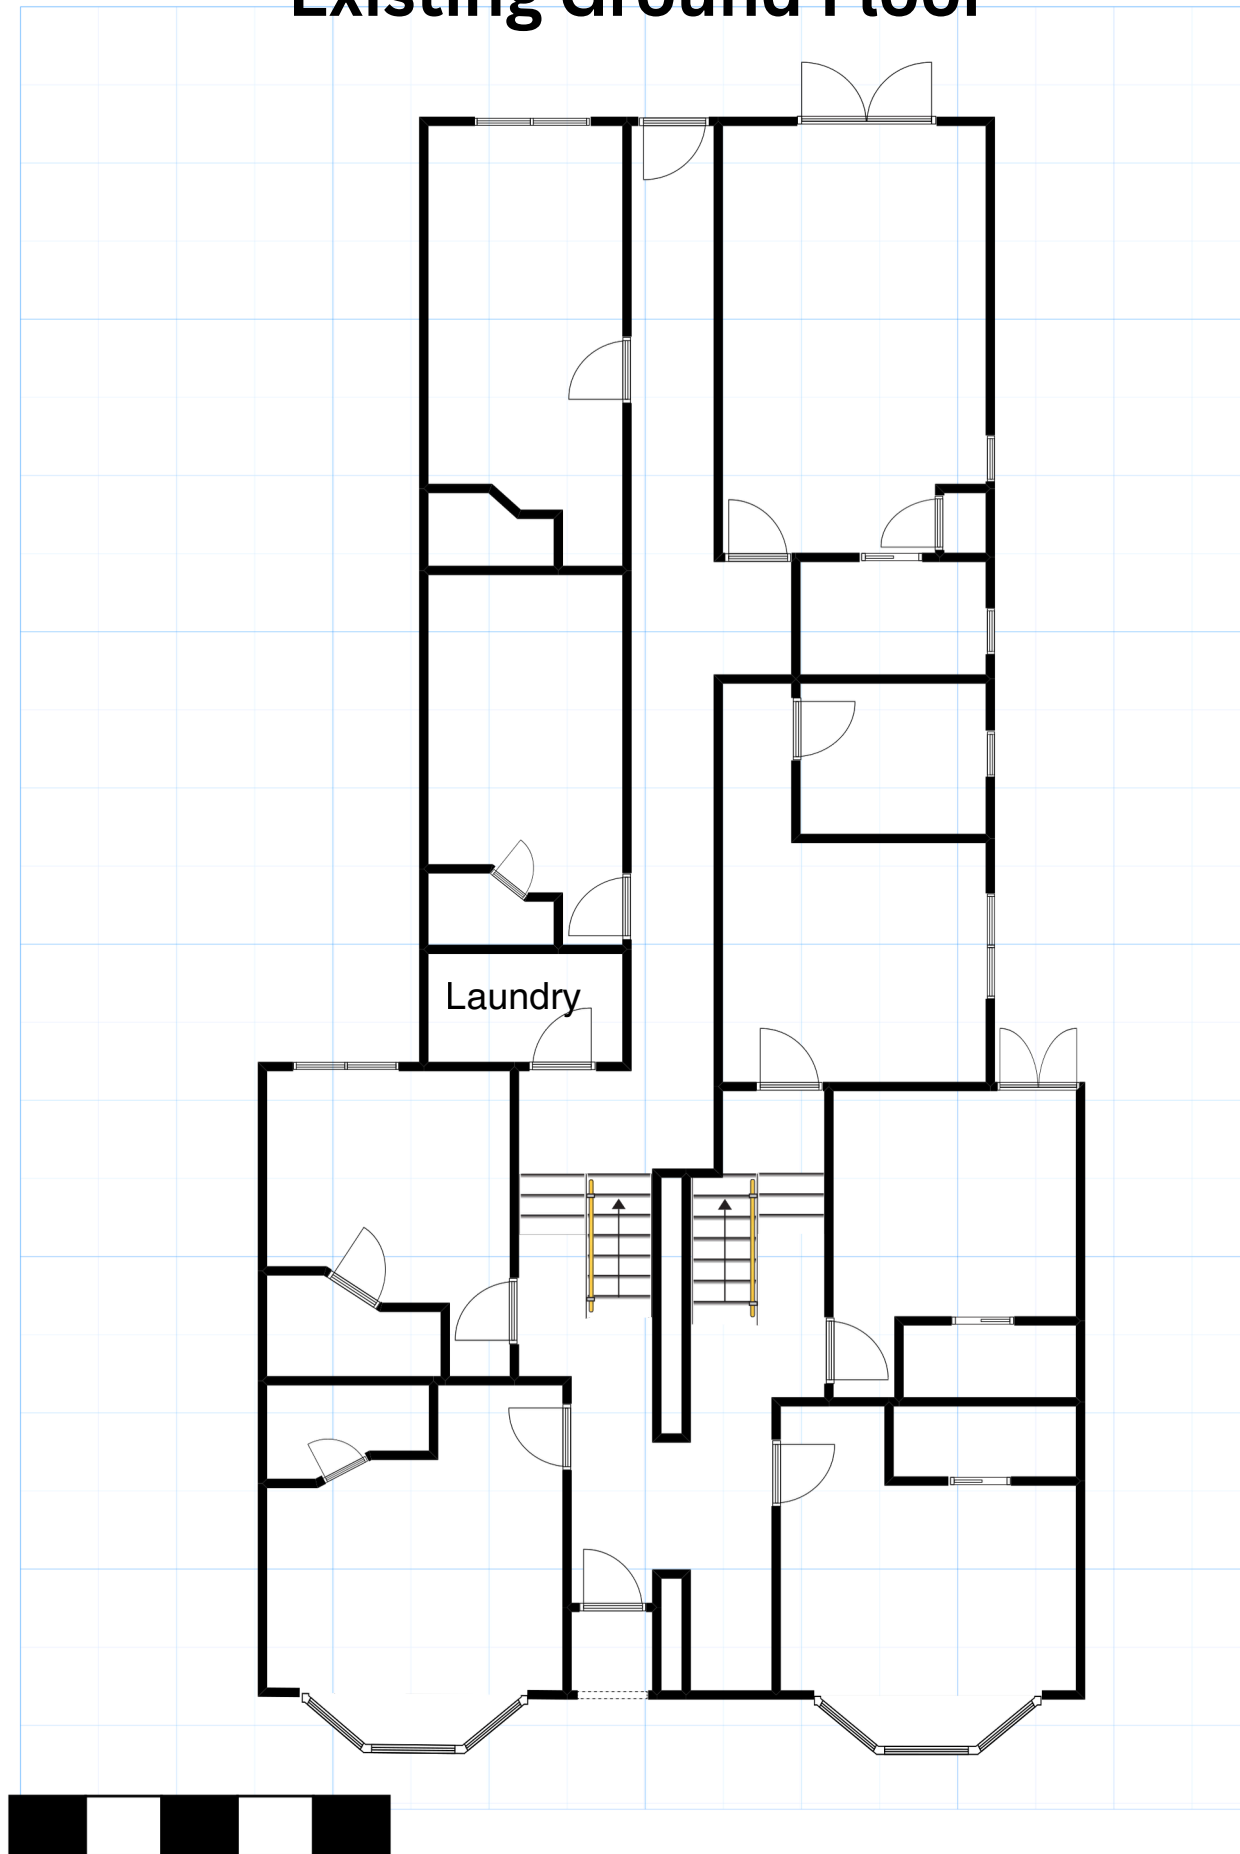

0m 1m 2m 3m 4m 5m

Scale 1:100

164/166 Caversham Rd: Proposed Ground Floor

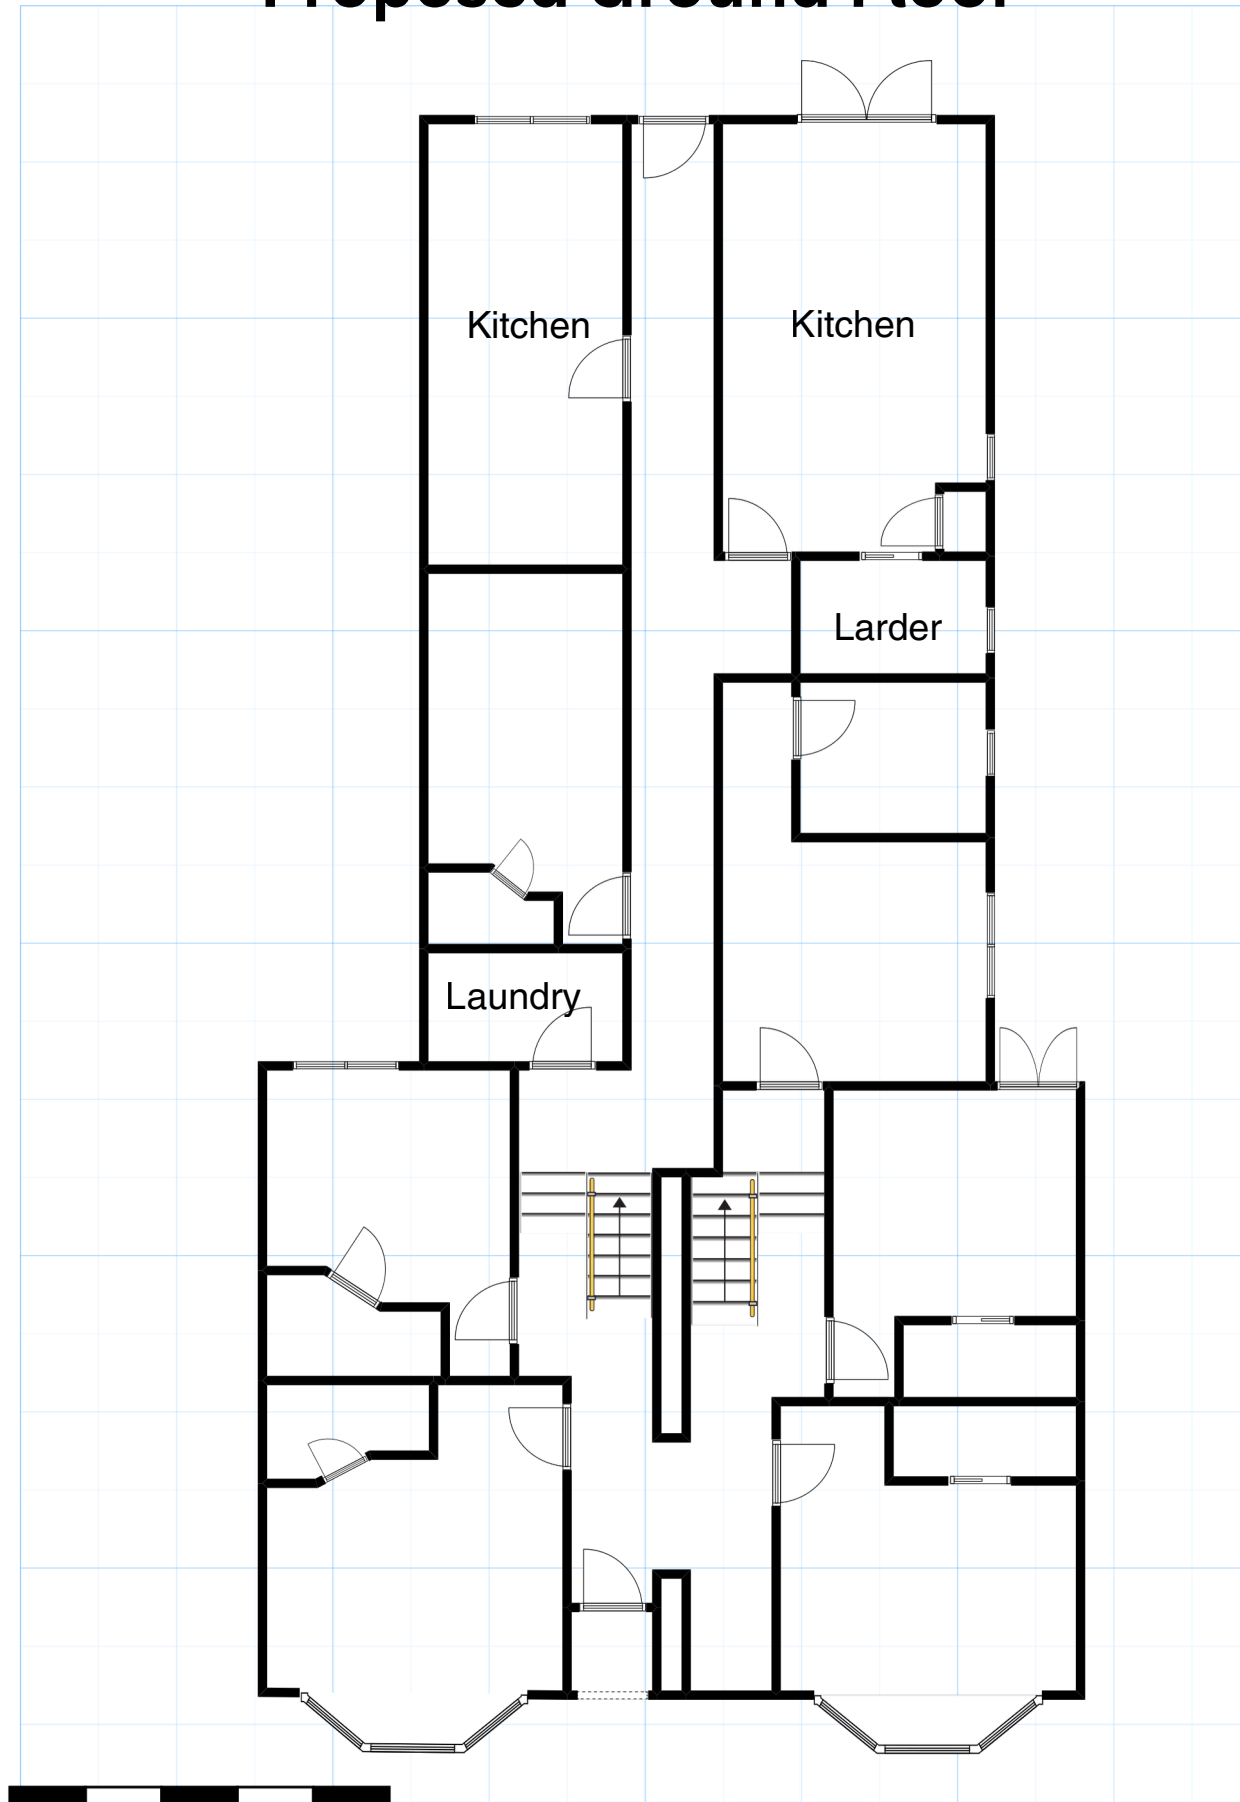


0m 1m 2m 3m 4m 5m

Scale 1:100

164/166 Caversham Rd:


Existing First Floor

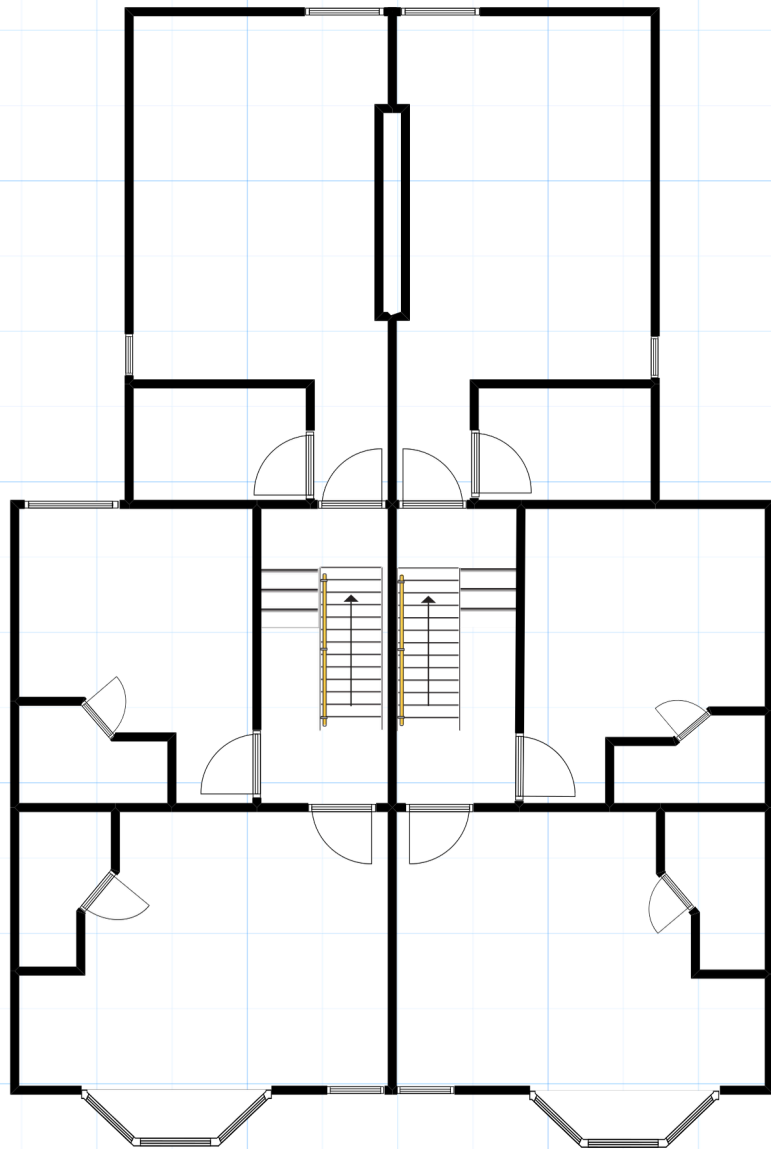

0m 1m 2m 3m 4m 5m

Scale 1:100


164/166 Caversham Rd: Proposed First Floor

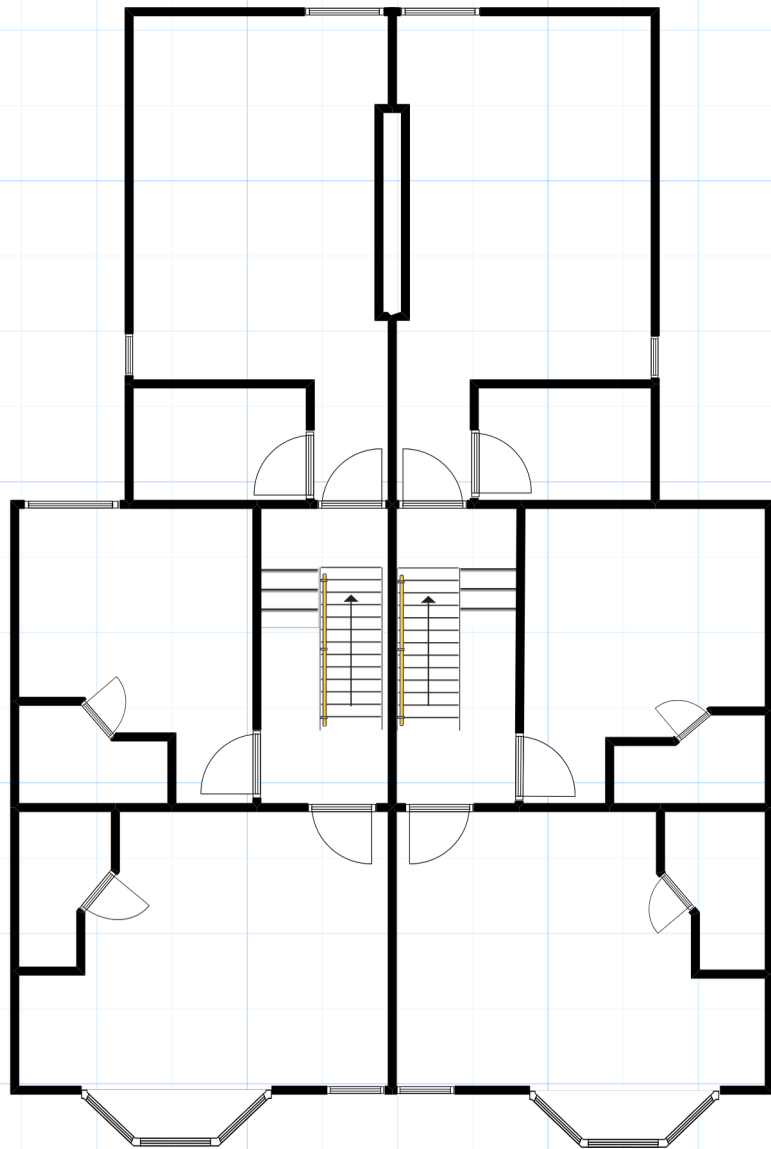

0m 1m 2m 3m 4m 5m

Scale 1:100


164/166 Caversham Rd: Proposed Second Floor

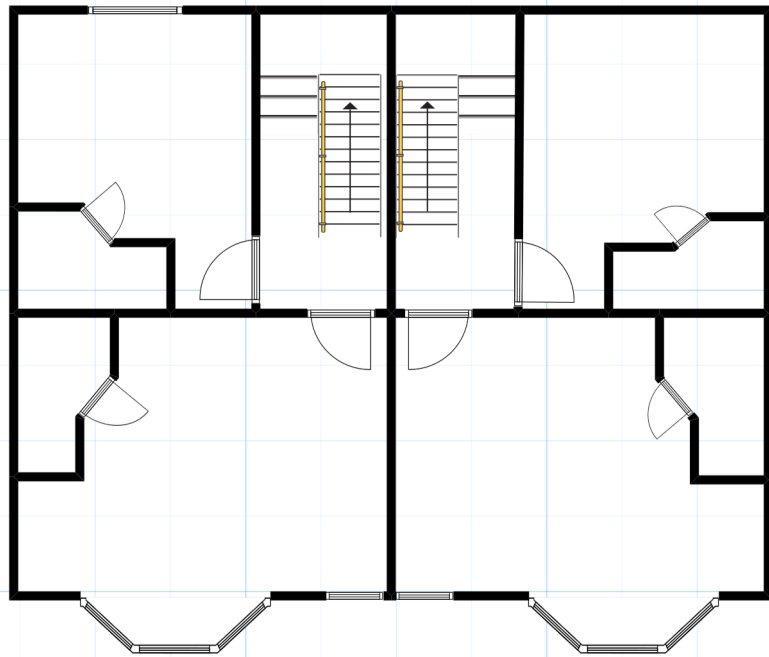

0m 1m 2m 3m 4m 5m

Scale 1:100

164/166 Caversham Rd: Existing Second Floor

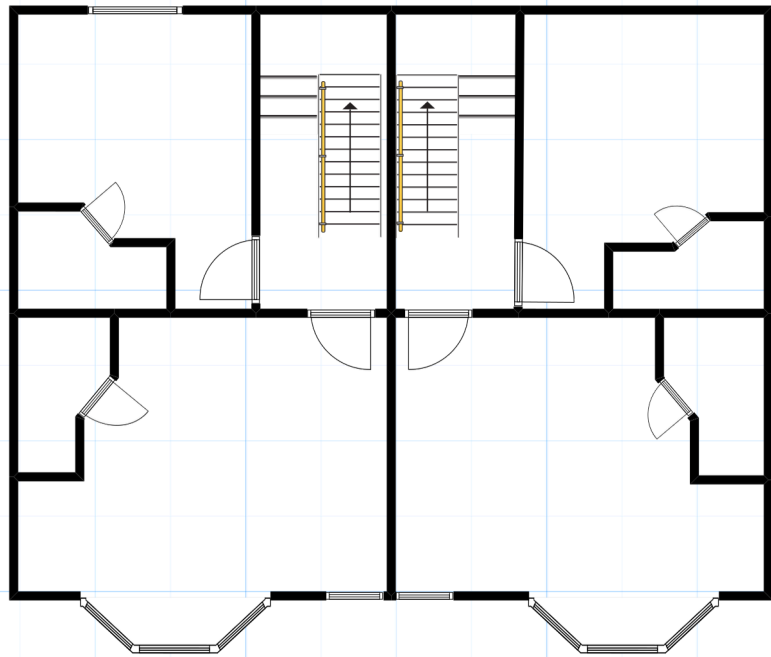

0m 1m 2m 3m 4m 5m

Scale 1:100