Date	Rev.	Details
-		

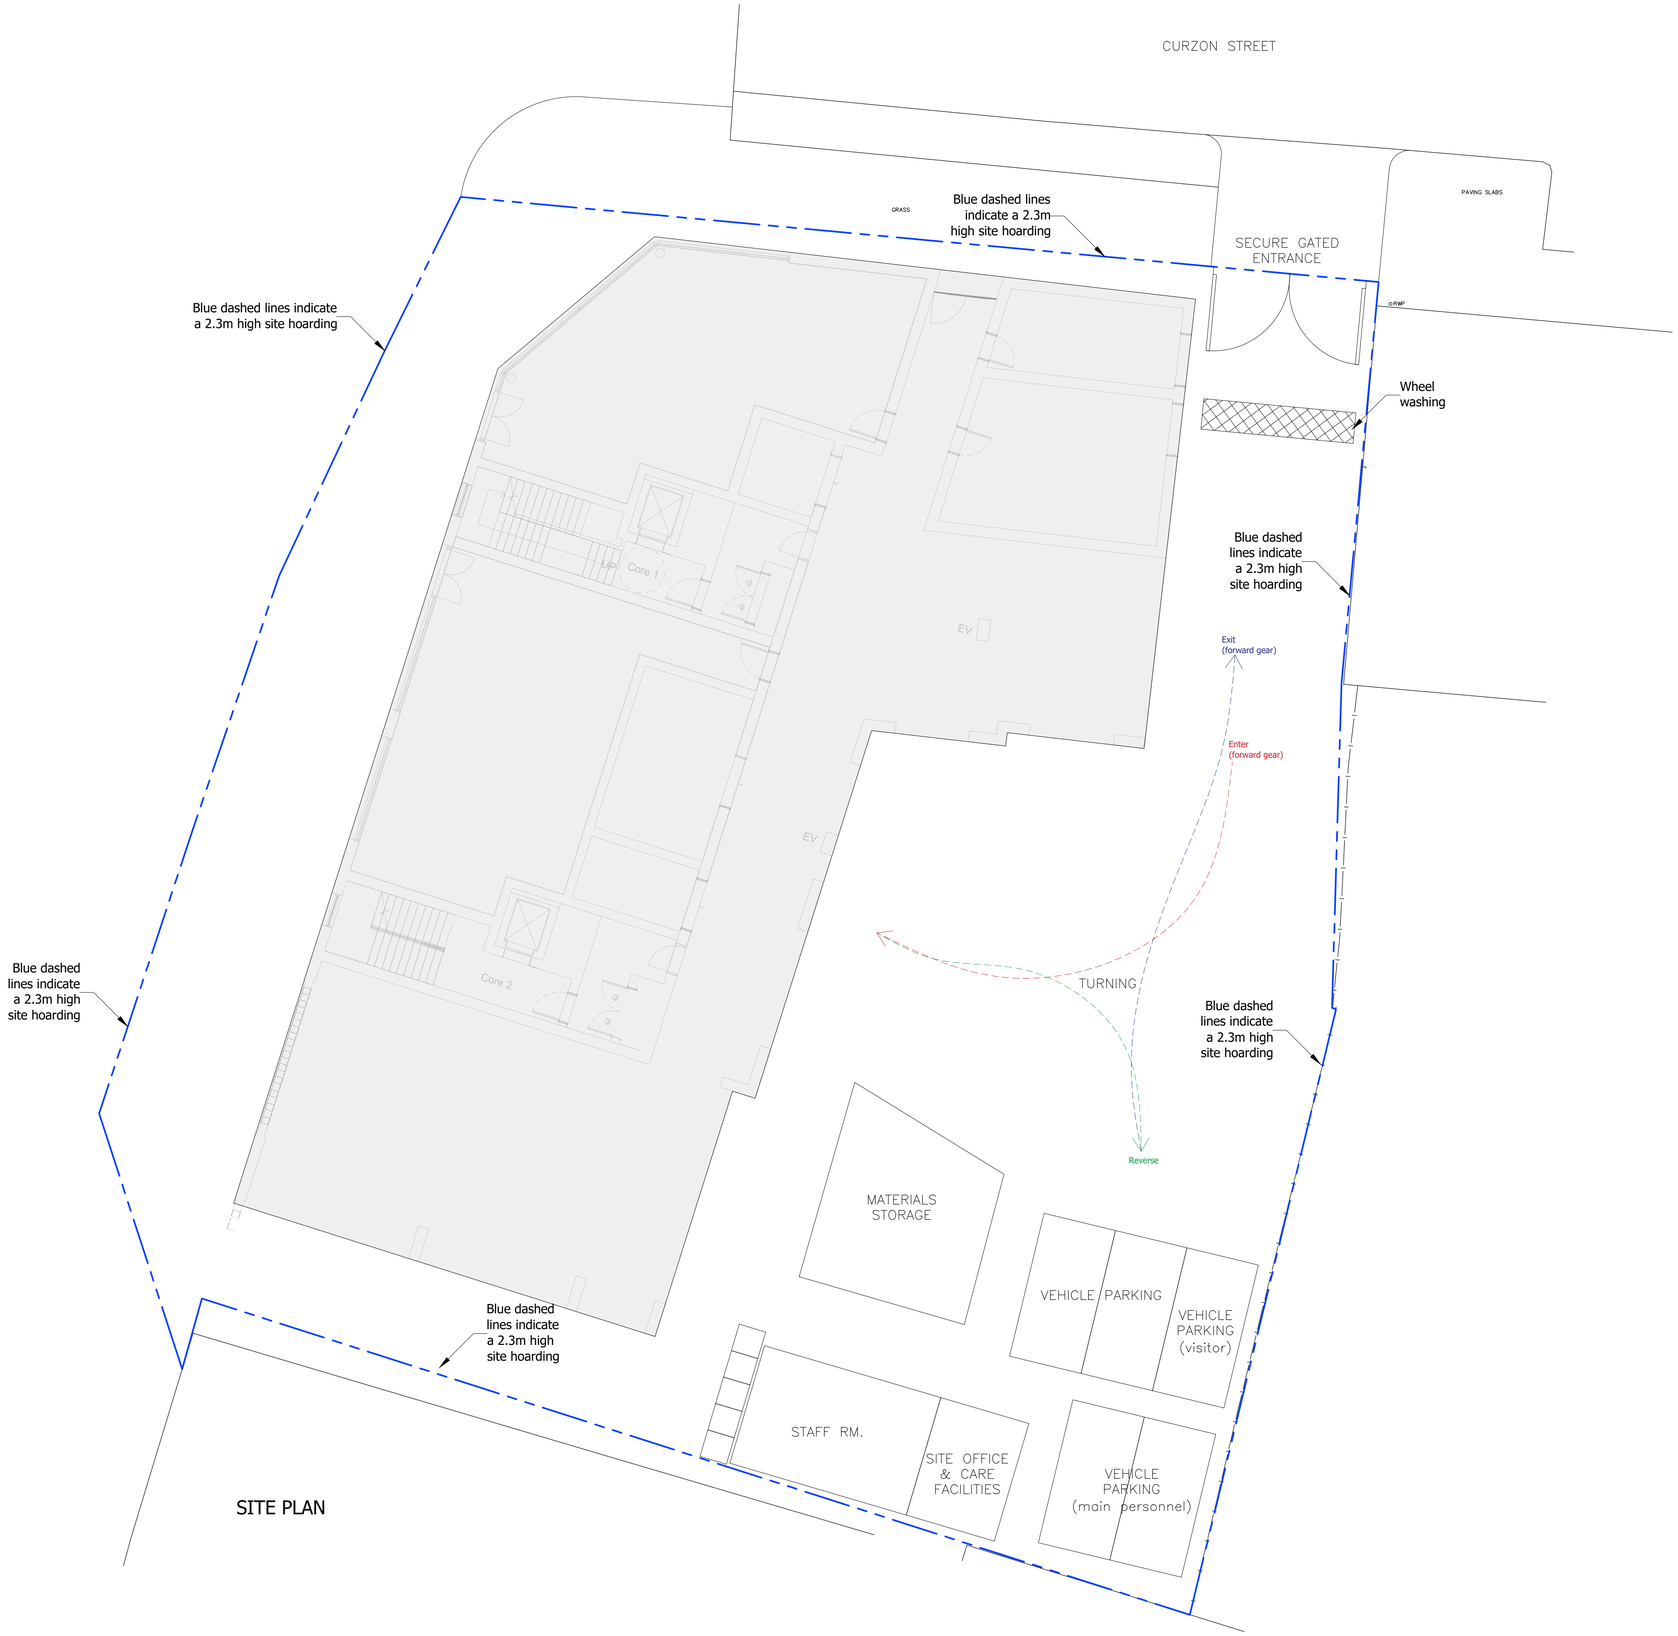

SITE PLAN

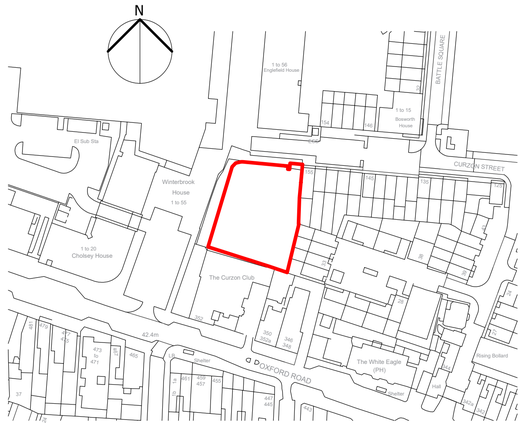

LOCATION PLAN

PROJECT.	Flats		
ADDRESS.	362 Oxford Road, Reading RG30 1AQ		
DRAWING.	GA Plan - Landscaping, Location Plan		DATE. 08/2025
REV.	SCALE.1/100/1250	PAGE. 01	PAPER. A1

BLUEPRINT VISTA + ARCHITECTURE

.Architecture
.Interiors
.Planning
.Engineering

Unit 1 Cowley Mill Trading Estate
Longbridge Way, Uxbridge
UB8 2YG

T +44 (0) 7973 663 706
E info@blueprintvista.co.uk
W www.blueprintvista.co.uk

1/100 2m 4m
1/200 4m 8m
1/500 10m 20m

Do not scale from drawing. All dimensions/levels must be checked on site by a contractor/third party prior to commencement. Any discrepancies must be reported to us in writing before proceeding. All works are copyright protected and must not be copied or transmitted without our prior written permission. Copyright infringements shall be legally enforced and pursued. Works should not commence before a Building Control approval is received. Client bears full responsibility for any resulting alterations due to commencement of works prior to an approval.