



NOTE
ALL MATERIALS INTENDED TO BE USED ON
NEW EXTENSION ARE TO MATCH EXISTING.
THIS DRAWING HAS BEEN PREPARED WITHOUT
THE BENEFIT OF AN ACCURATE SITE SURVEY

 

SCALE BAR 1:50

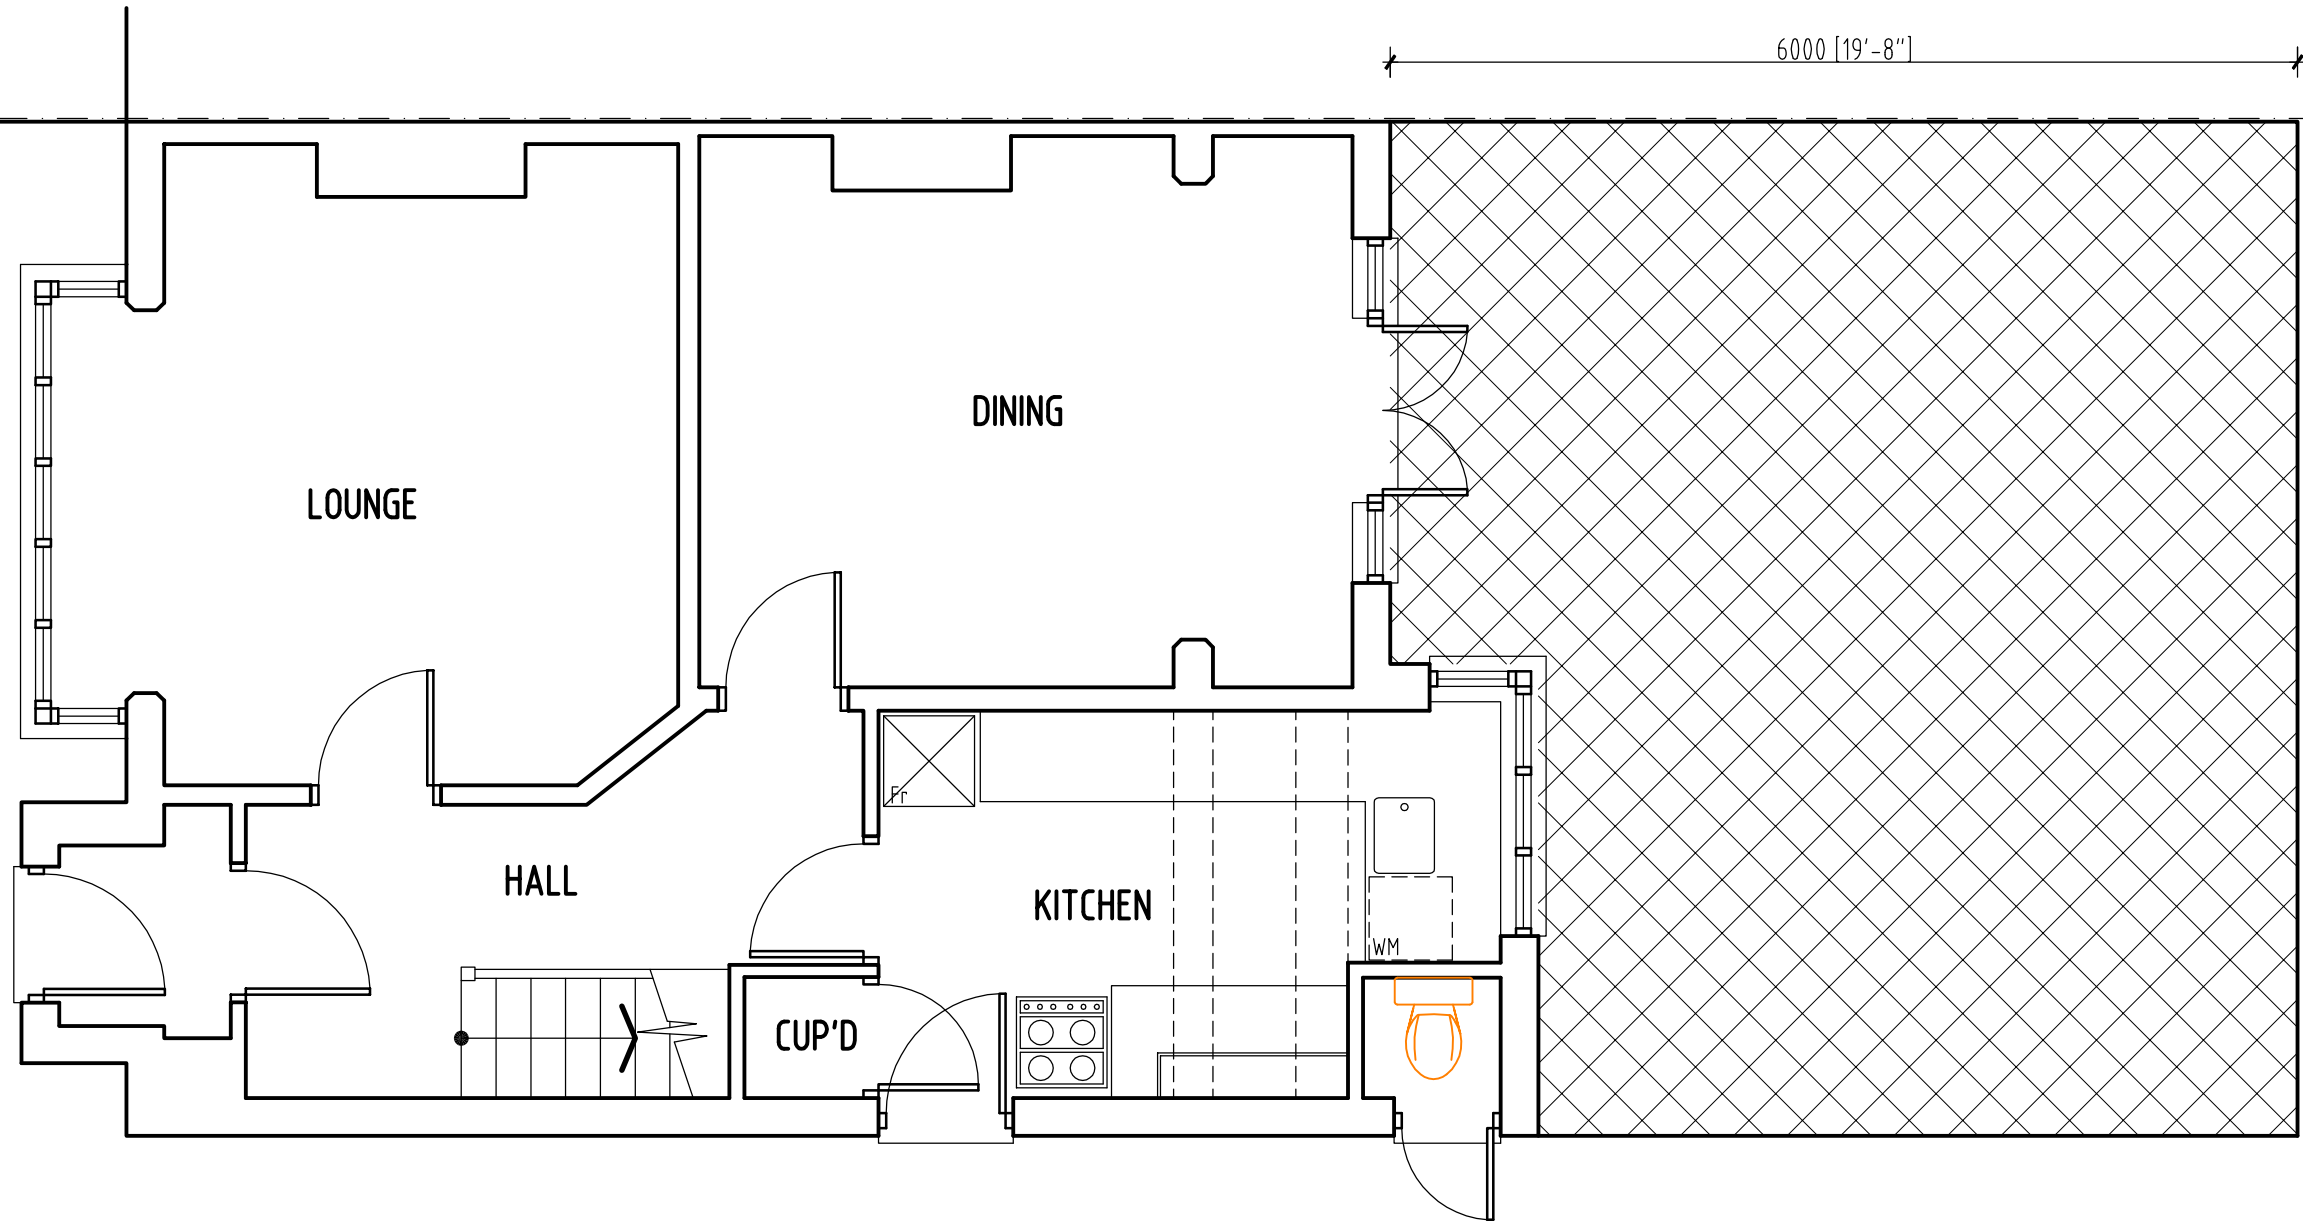

RICHARD FENN DESIGNS
11 HARRIER CLOSE, WOODLEY,
READING, BERKSHIRE. RG5 4PE.
Telephone READING (0118) 9691684
E-Mail : architect@ntlworld.com

PROPOSED SINGLE STOREY REAR EXTENSION
TO 224 HENLEY ROAD, CAVERSHAM, READING
for MR AND MRS S.LAMBERT

PROPOSED LAYOUT

DATE	SCALE
NOVEMBER 24th 2025	1 : 50
DRAWING No.	REVISION

SL12