


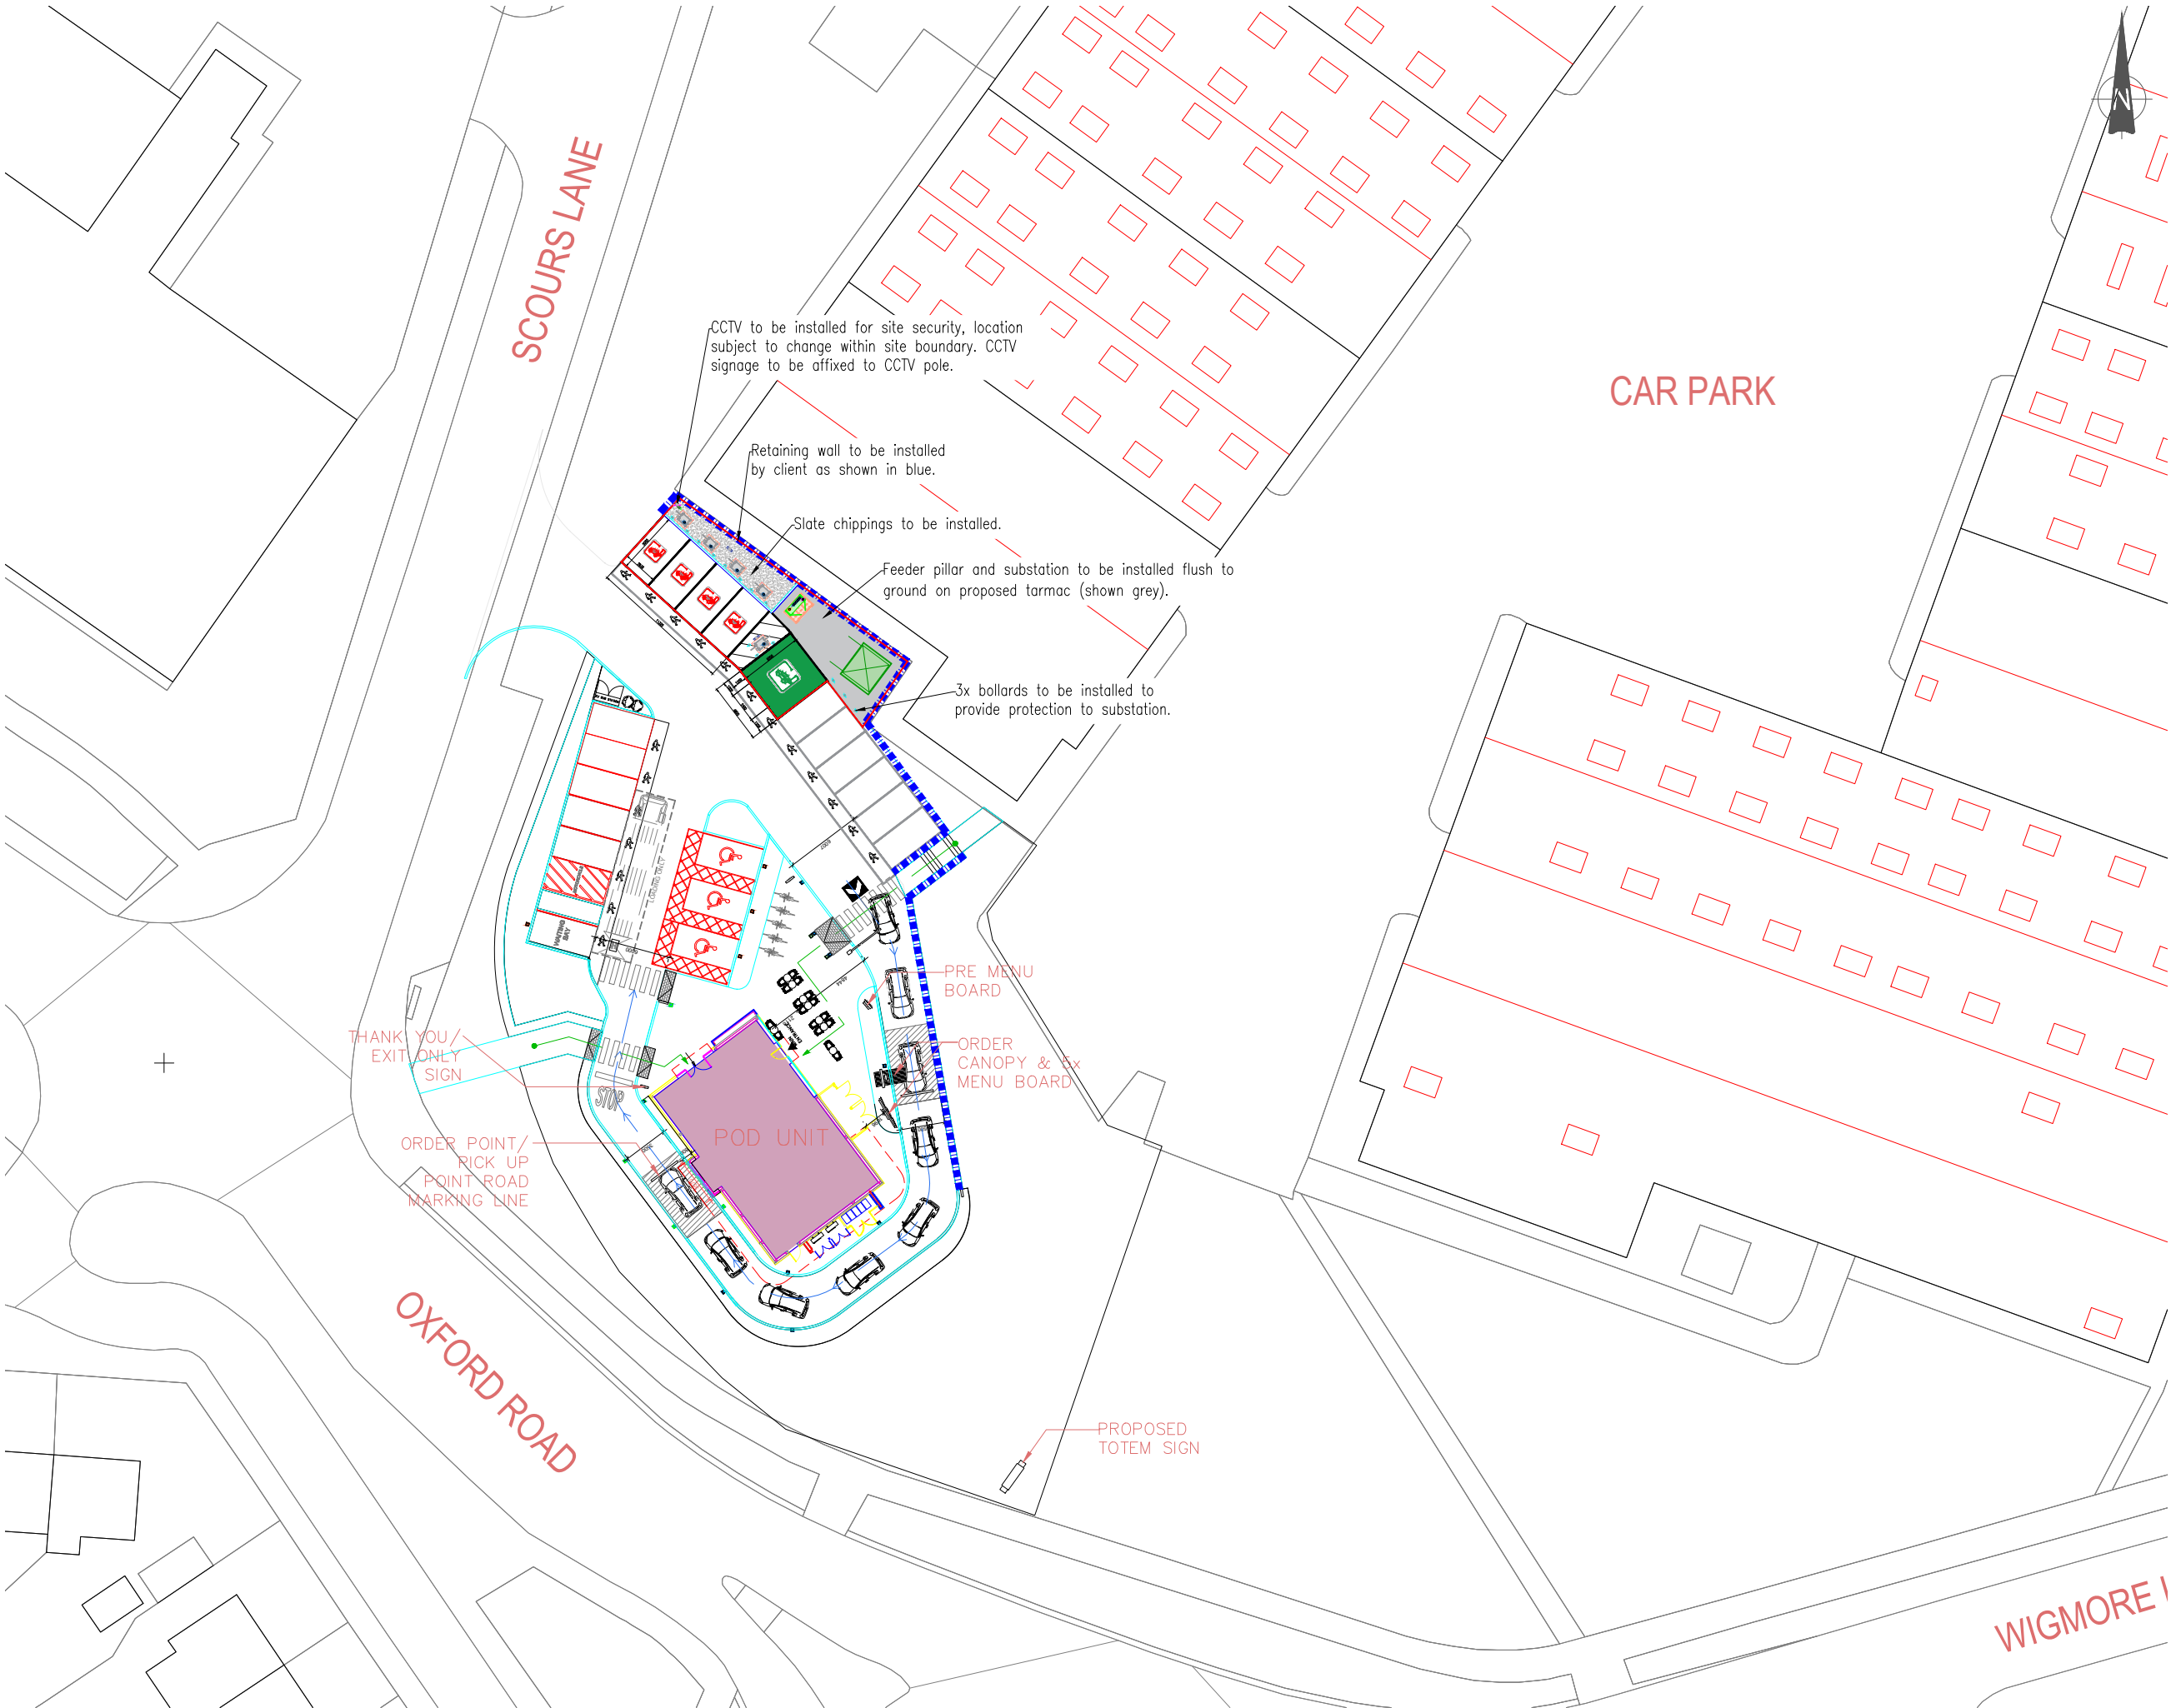

THIS DRAWING IS FOR PLANNING ONLY AND IS NOT TO BE USED FOR TENDER OR CONSTRUCTION

NOTE:
ALL SIGNAGE INCLUDING MENU BOARDS AND TOTEM, TO BE APPLIED UNDER COVER ADVERT CONSENT.

SITE ADDRESS:

SCOURS LANE,
READING
RG30 6YD

LEGEND:

- RETAINING WALL
- PEDESTRIAN ROUTE
- DT LANE ROUTE
- METAL BOLLARD- NON-ILLUMINATED
- CRASH BOLLARD
- METAL BOLLARD- ILLUMINATED

CAR PARKING NUMBERS:

PARKING NUMBERS			
CAR PARKING	DDA	EV	TOTAL
13	3	5	21

P04	REVISED PARKING PROVISION/EV SPACES	AS	02.24.25
P03	REVISED PARKING PROVISION	AS	28.02.25
P02	NOTE ADDED	ND	25.02.25
P01	UPDATED LAYOUT	ND	21.02.25
P00g	UPDATED LAYOUT	ND	04.02.25

WEYBOURNE HOLDINGS PTE. LIMITED

SCOURS LANE, READING
DRIVE THRU POD

SITE BLOCK PLAN AS PROPOSED

PLANNING

2889 1:500 ©A3 JAN 25 ND - P04

2889-URB-ZZ-00-DR-A-208150

