



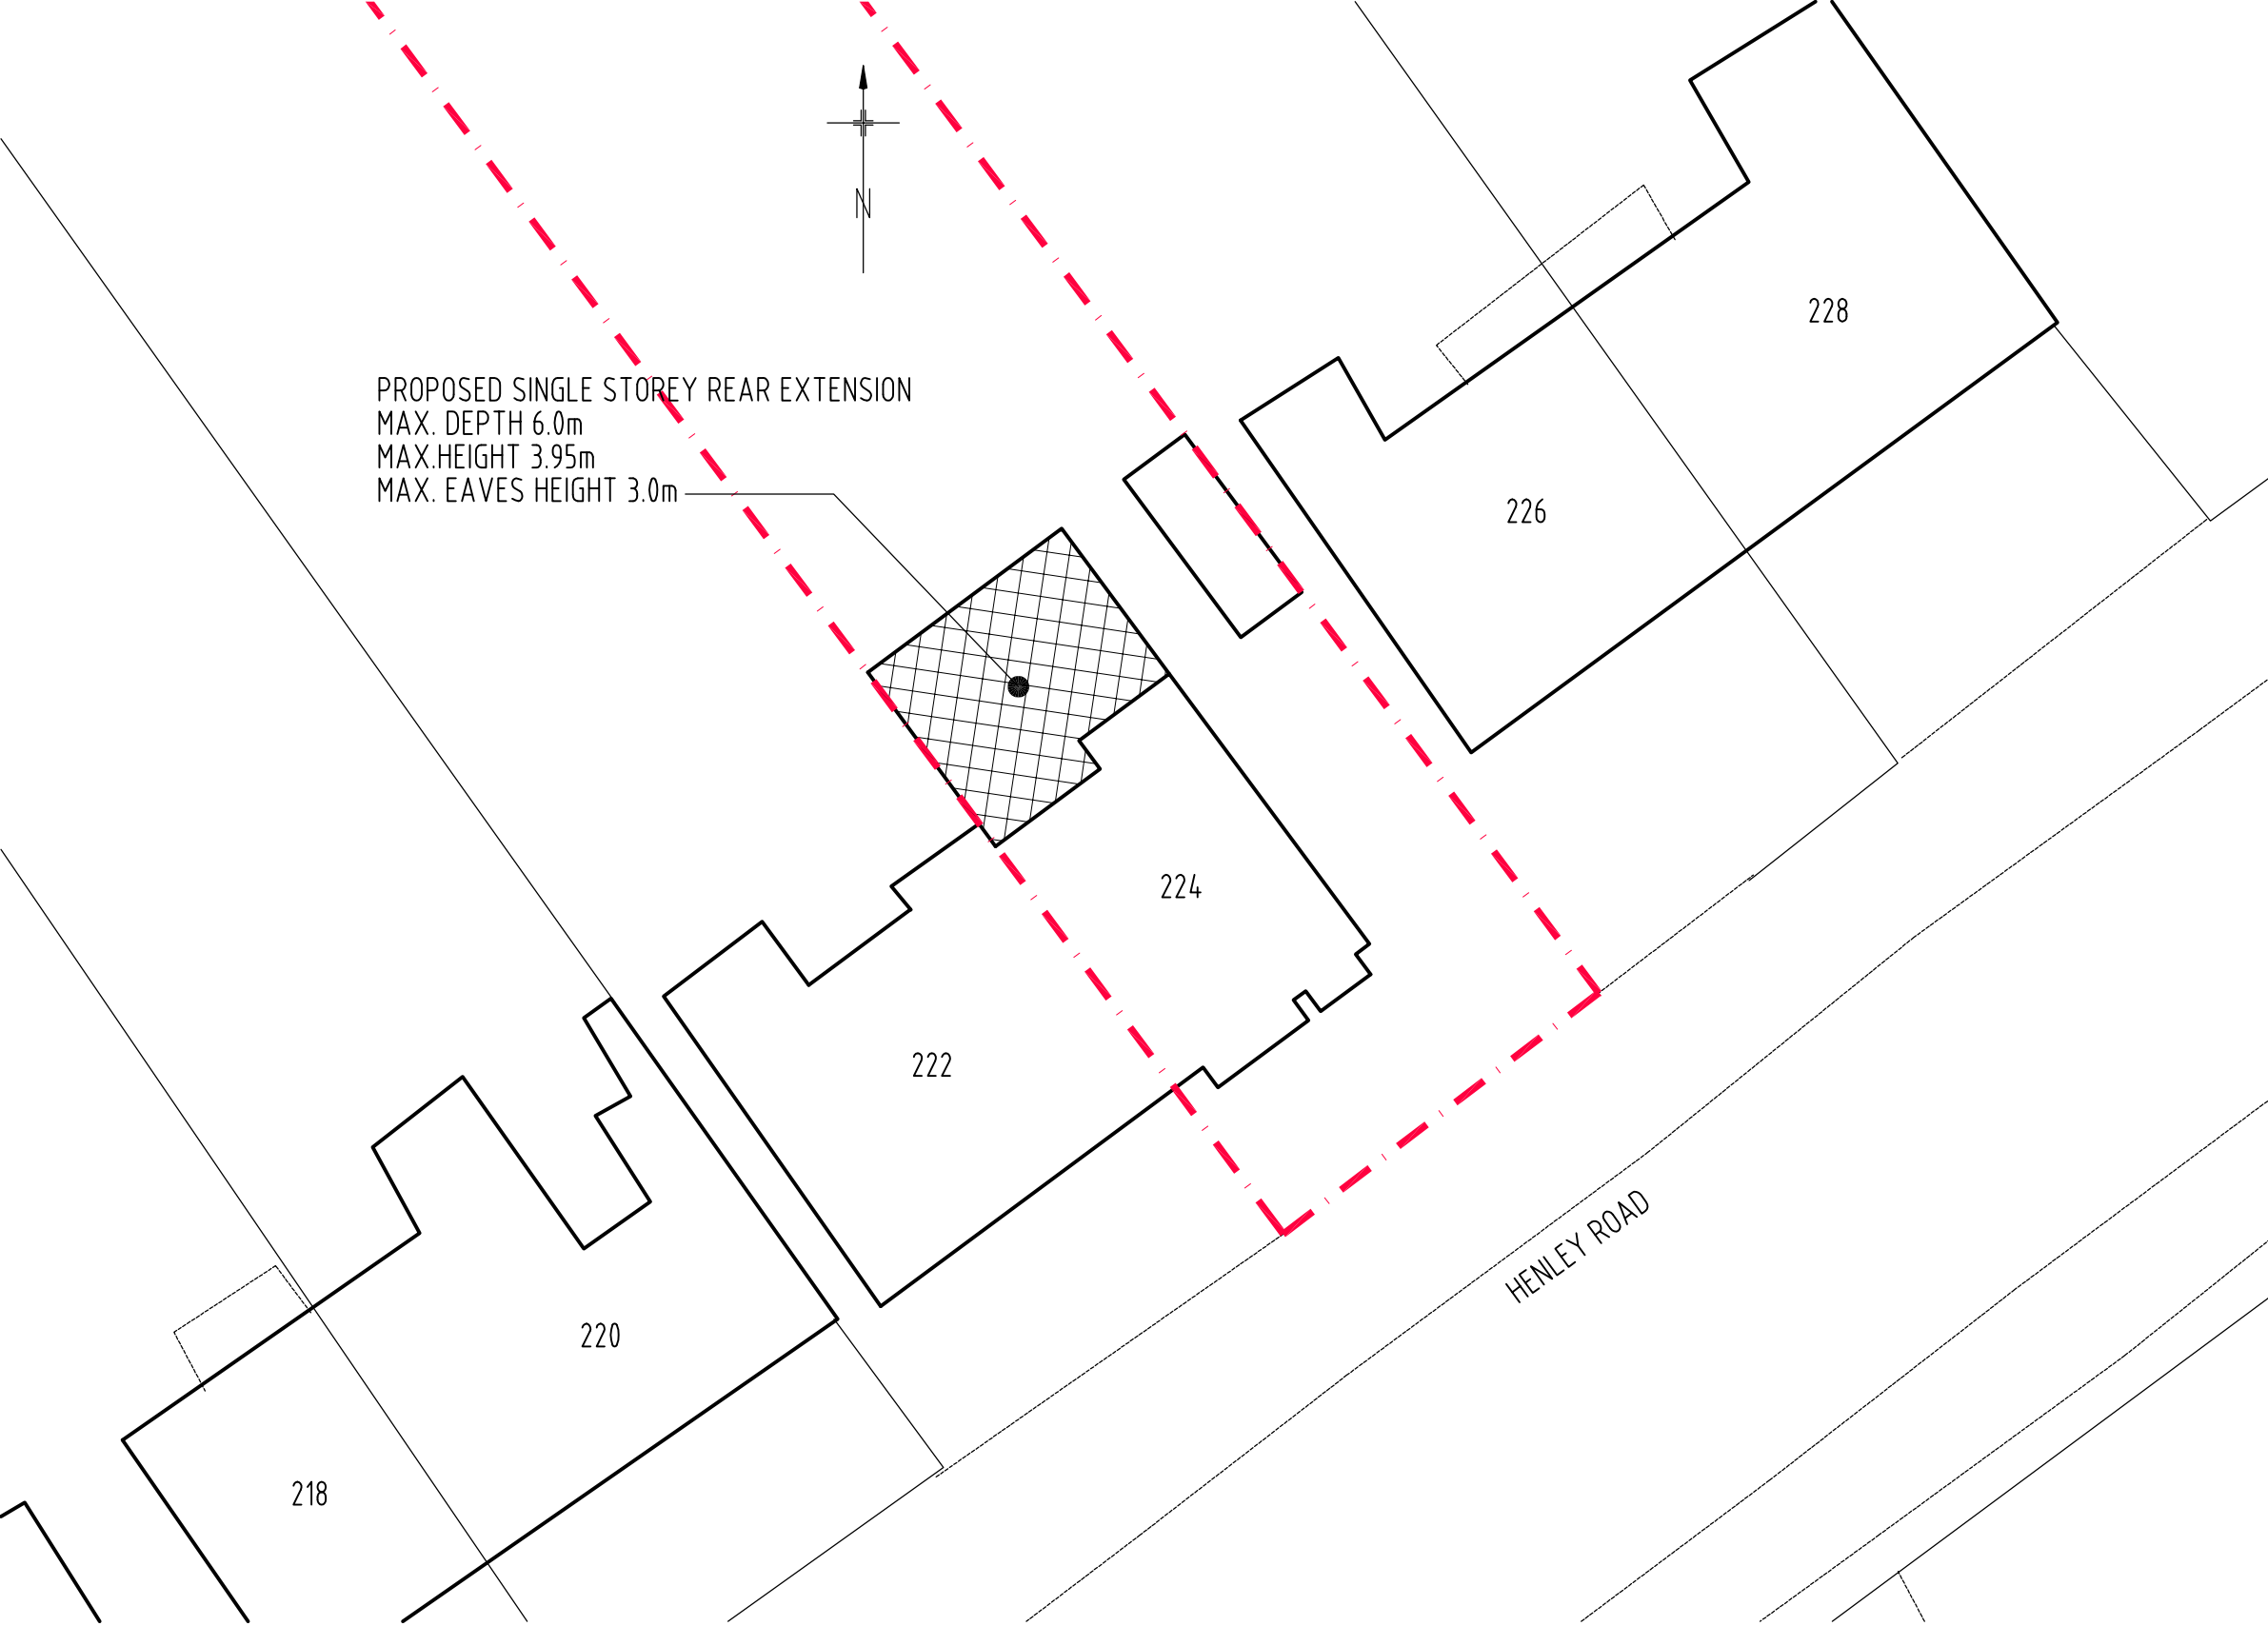

PROPOSED SINGLE STOREY REAR EXTENSION
MAX. DEPTH 6.0m
MAX.HEIGHT 3.95m
MAX. EAVES HEIGHT 3.0m

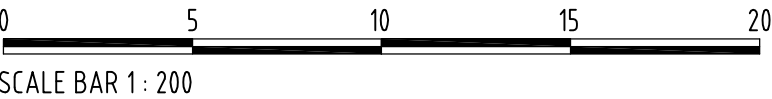

NOTE
ALL MATERIALS INTENDED TO BE USED ON
NEW EXTENSION ARE TO MATCH EXISTING.
THIS DRAWING HAS BEEN PREPARED WITHOUT
THE BENEFIT OF AN ACCURATE SITE SURVEY



RICHARD FENN DESIGNS
11 HARRIER CLOSE, WOODLEY,
READING, BERKSHIRE. RG5 4PE.
Telephone READING (0118) 9691684
E-Mail : architect@ntlworld.com

PROPOSED SINGLE STOREY REAR EXTENSION
TO 224 HENLEY ROAD, CAVERSHAM, READING
for MR AND MRS S.LAMBERT

BLOCK PLAN

DATE	SCALE
NOVEMBER 24th 2025	1 : 200
DRAWING No.	REVISION

SL10