

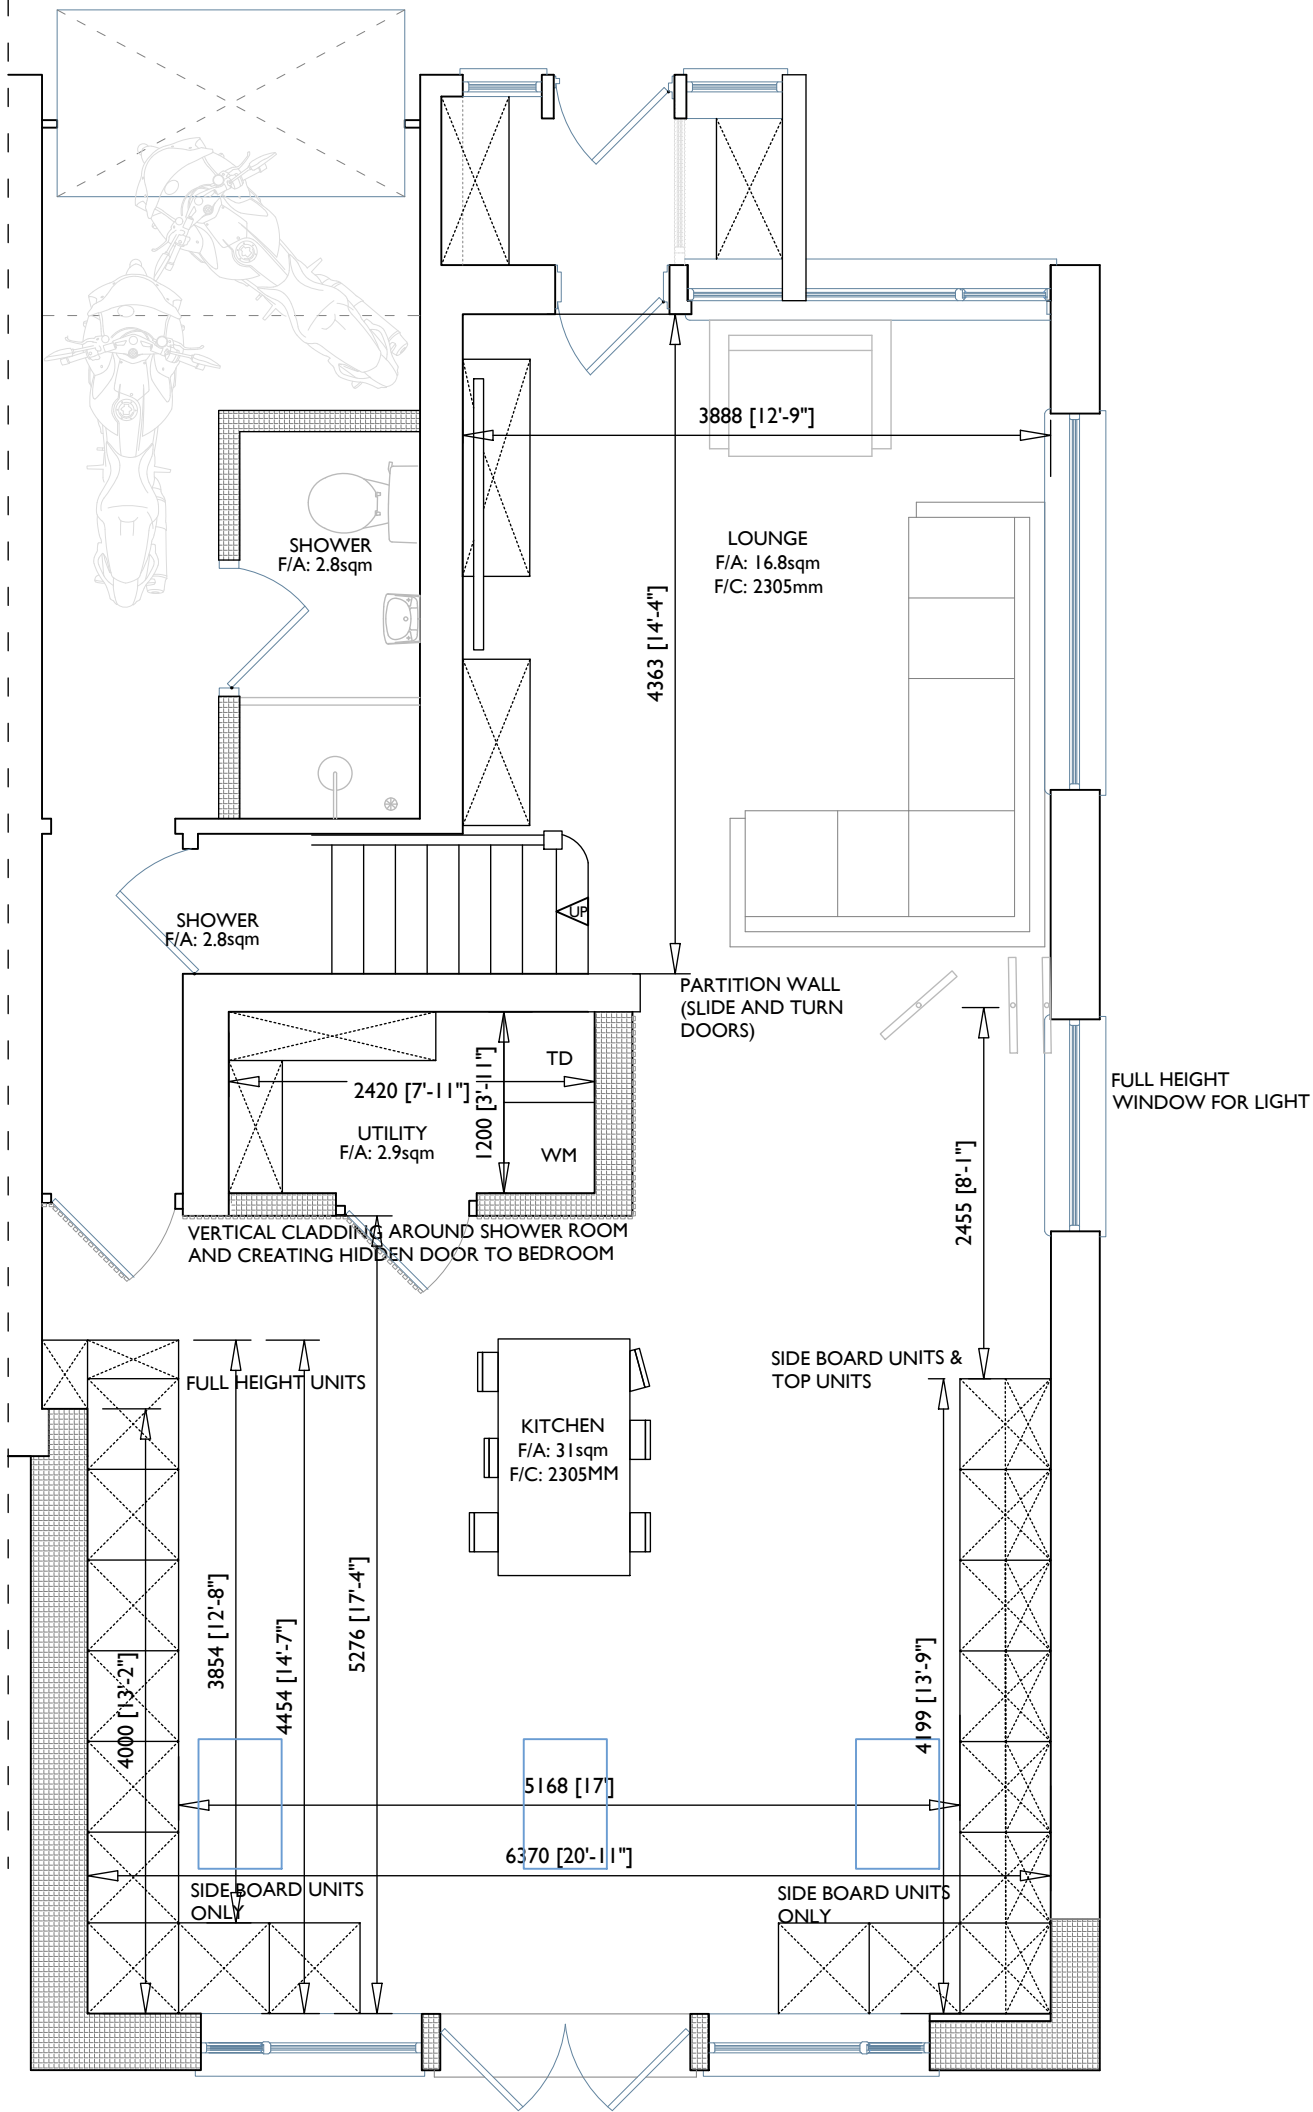


NOTES:

CONTACT@FORESTGATEARCHITECTURE.CO.UK TEL:07737 448 478

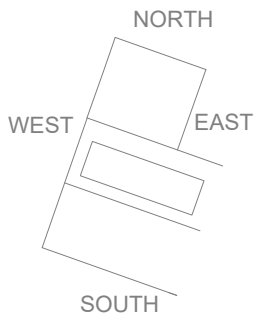

SCALE 1:50

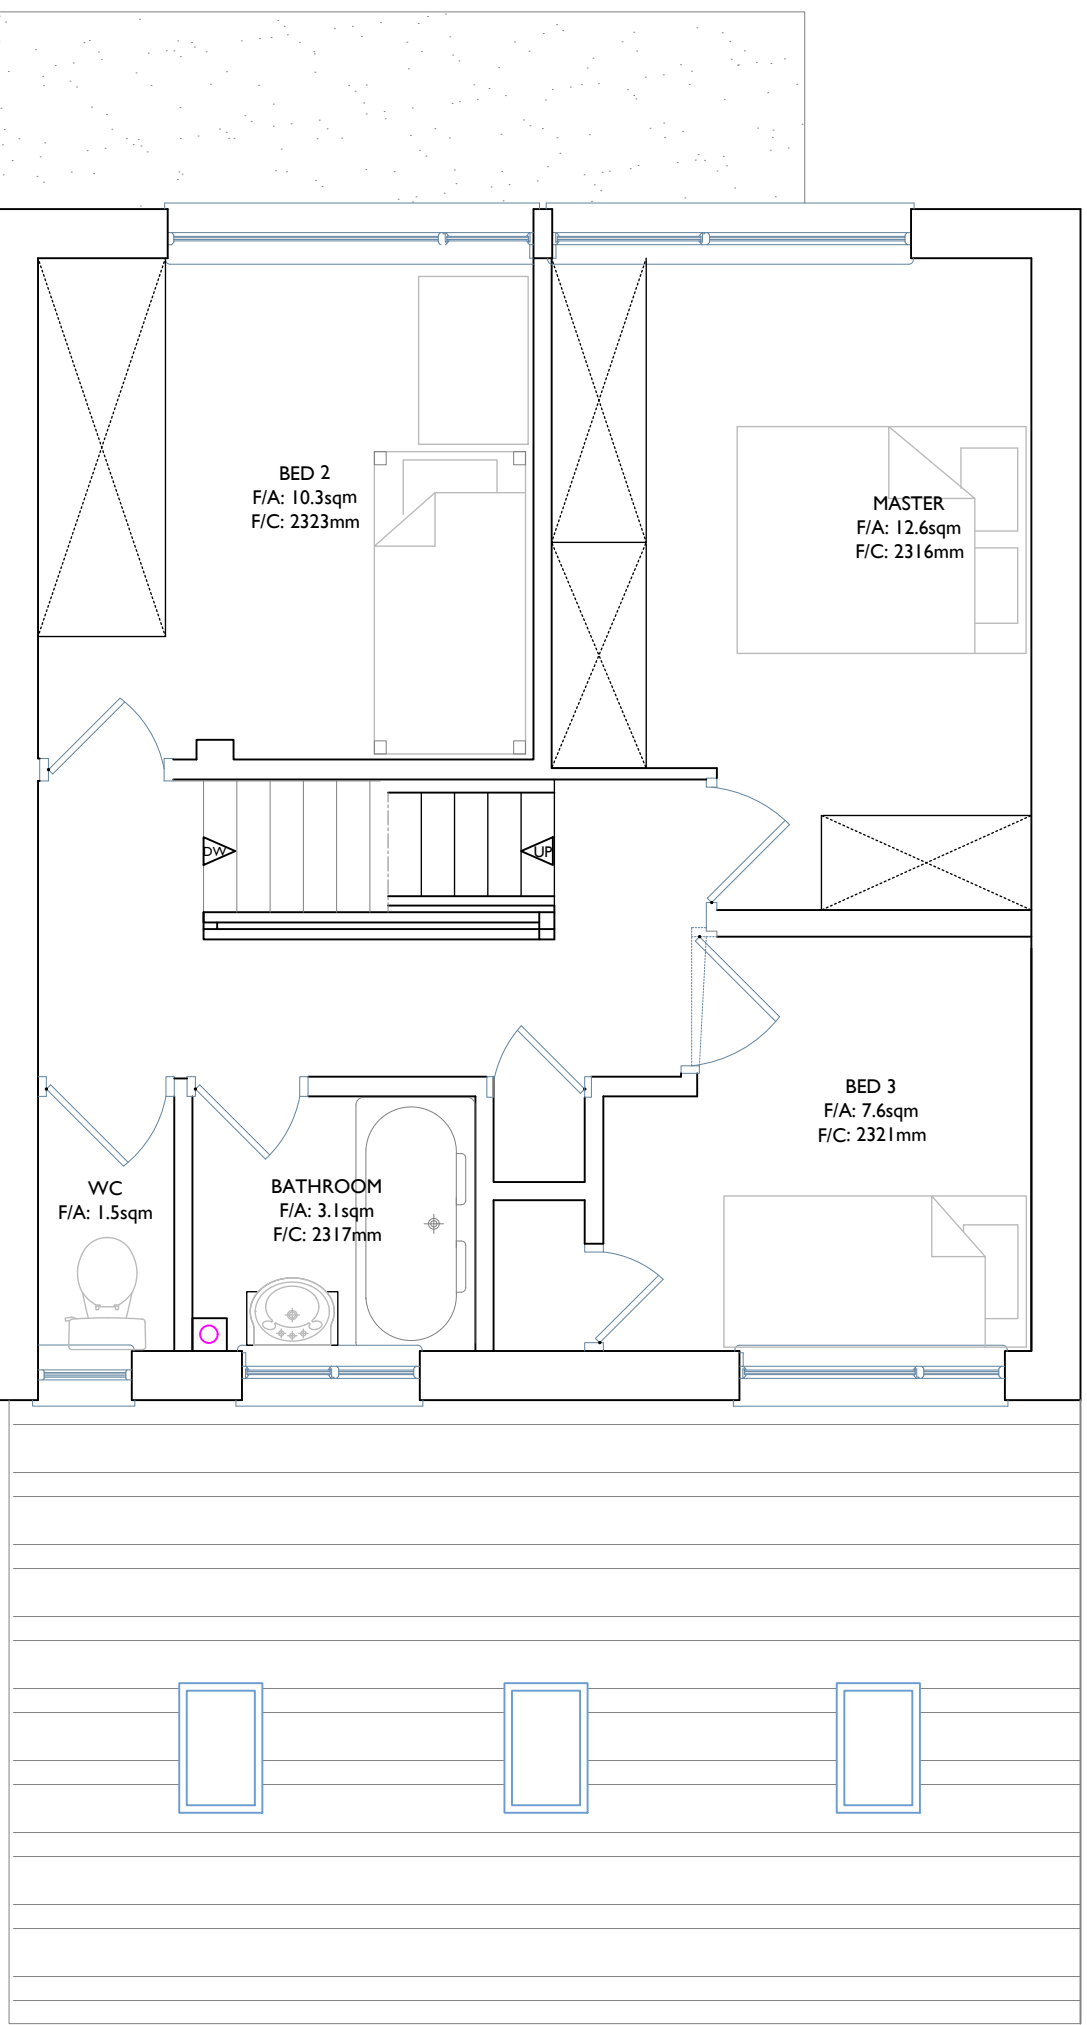

7 CHIEVELVY CLOSE

DESIGN PROPOSAL

CLIENT:

MR & MRS MUSTOW

SITE ADDRESS:

7 CHIEVELY CLOSE,
TILEHURST, READING.

1:50 - A2

JULY 2025

KC

FOREST GATE
ARCHITECTURE AND DESIGN

REV-B

OPT.G

FG.24010.P03