

- LEGEND
- SITE BOUNDARY

OWNED PROPERTY


EXISTING BRAMBLES

INTRODUCED SHRUB

WILDFLOWER GRASSLAND

NEW SMALL TREE

COOPER CLOSE

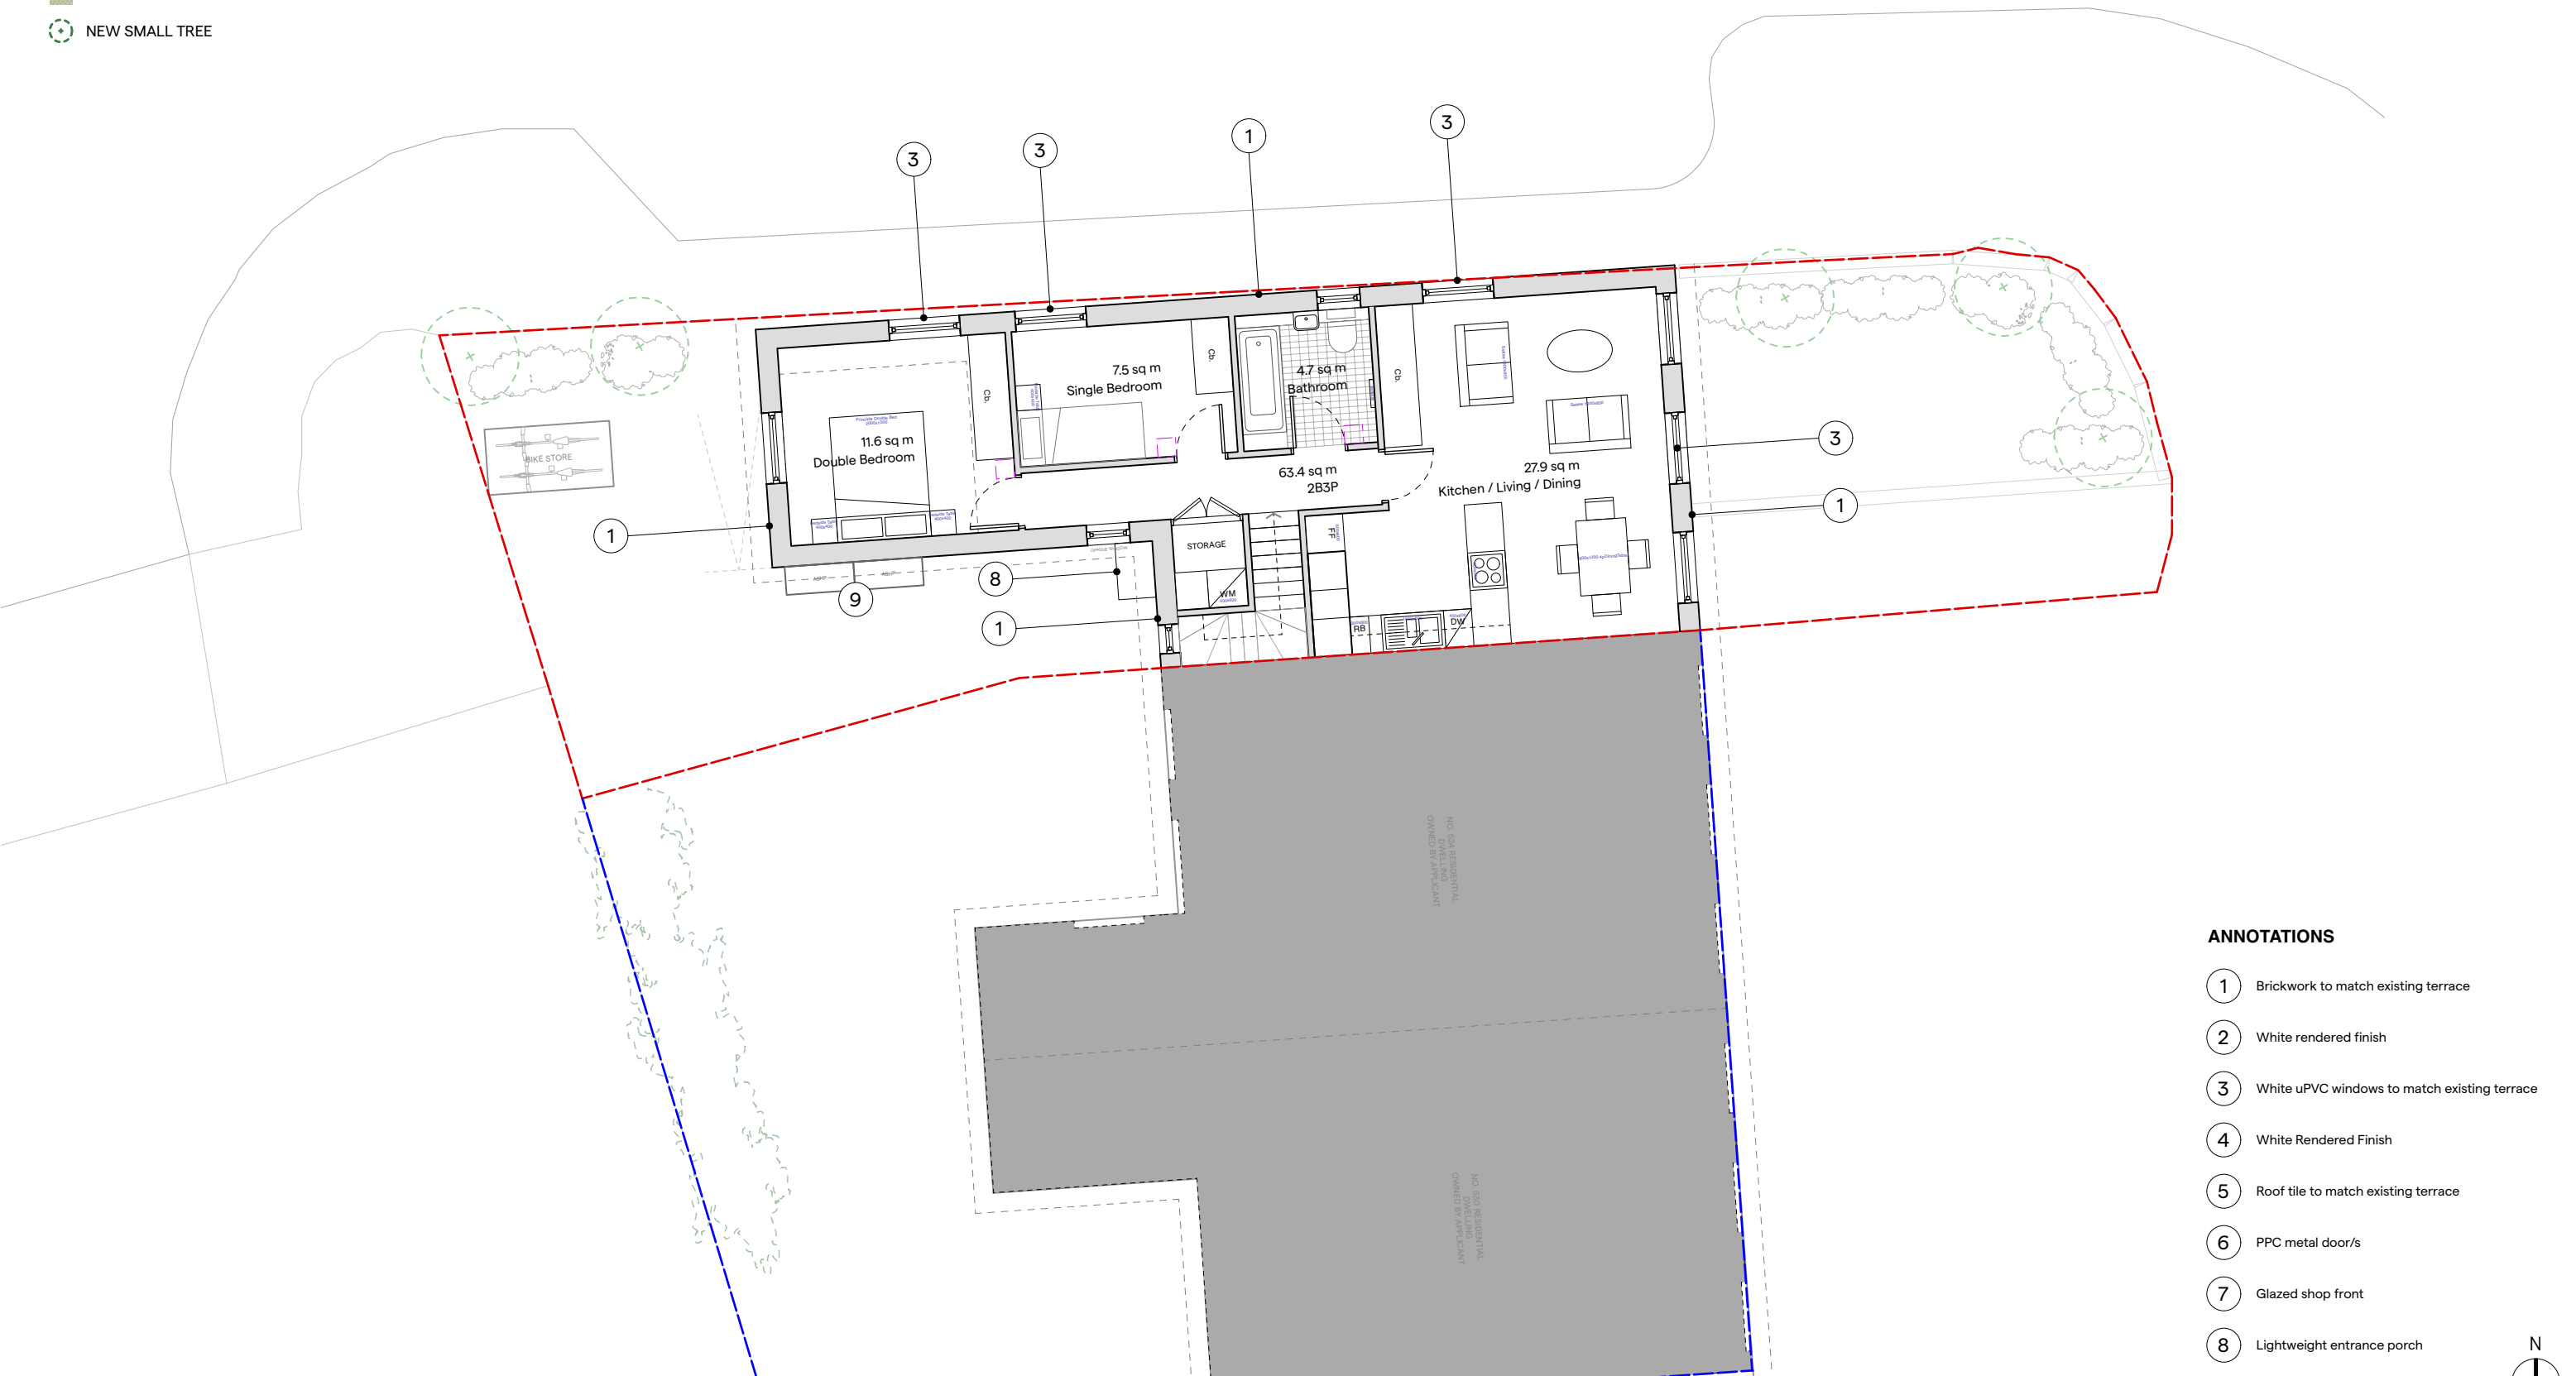

- ANNOTATIONS
- 1

Brickwork to match existing terrace
- 2

White rendered finish
- 3

White uPVC windows to match existing terrace
- 4

White Rendered Finish
- 5

Roof tile to match existing terrace
- 6

PPC metal door/s
- 7

Glazed shop front
- 8

Lightweight entrance porch

PROPOSED -
FIRST FLOOR PLAN