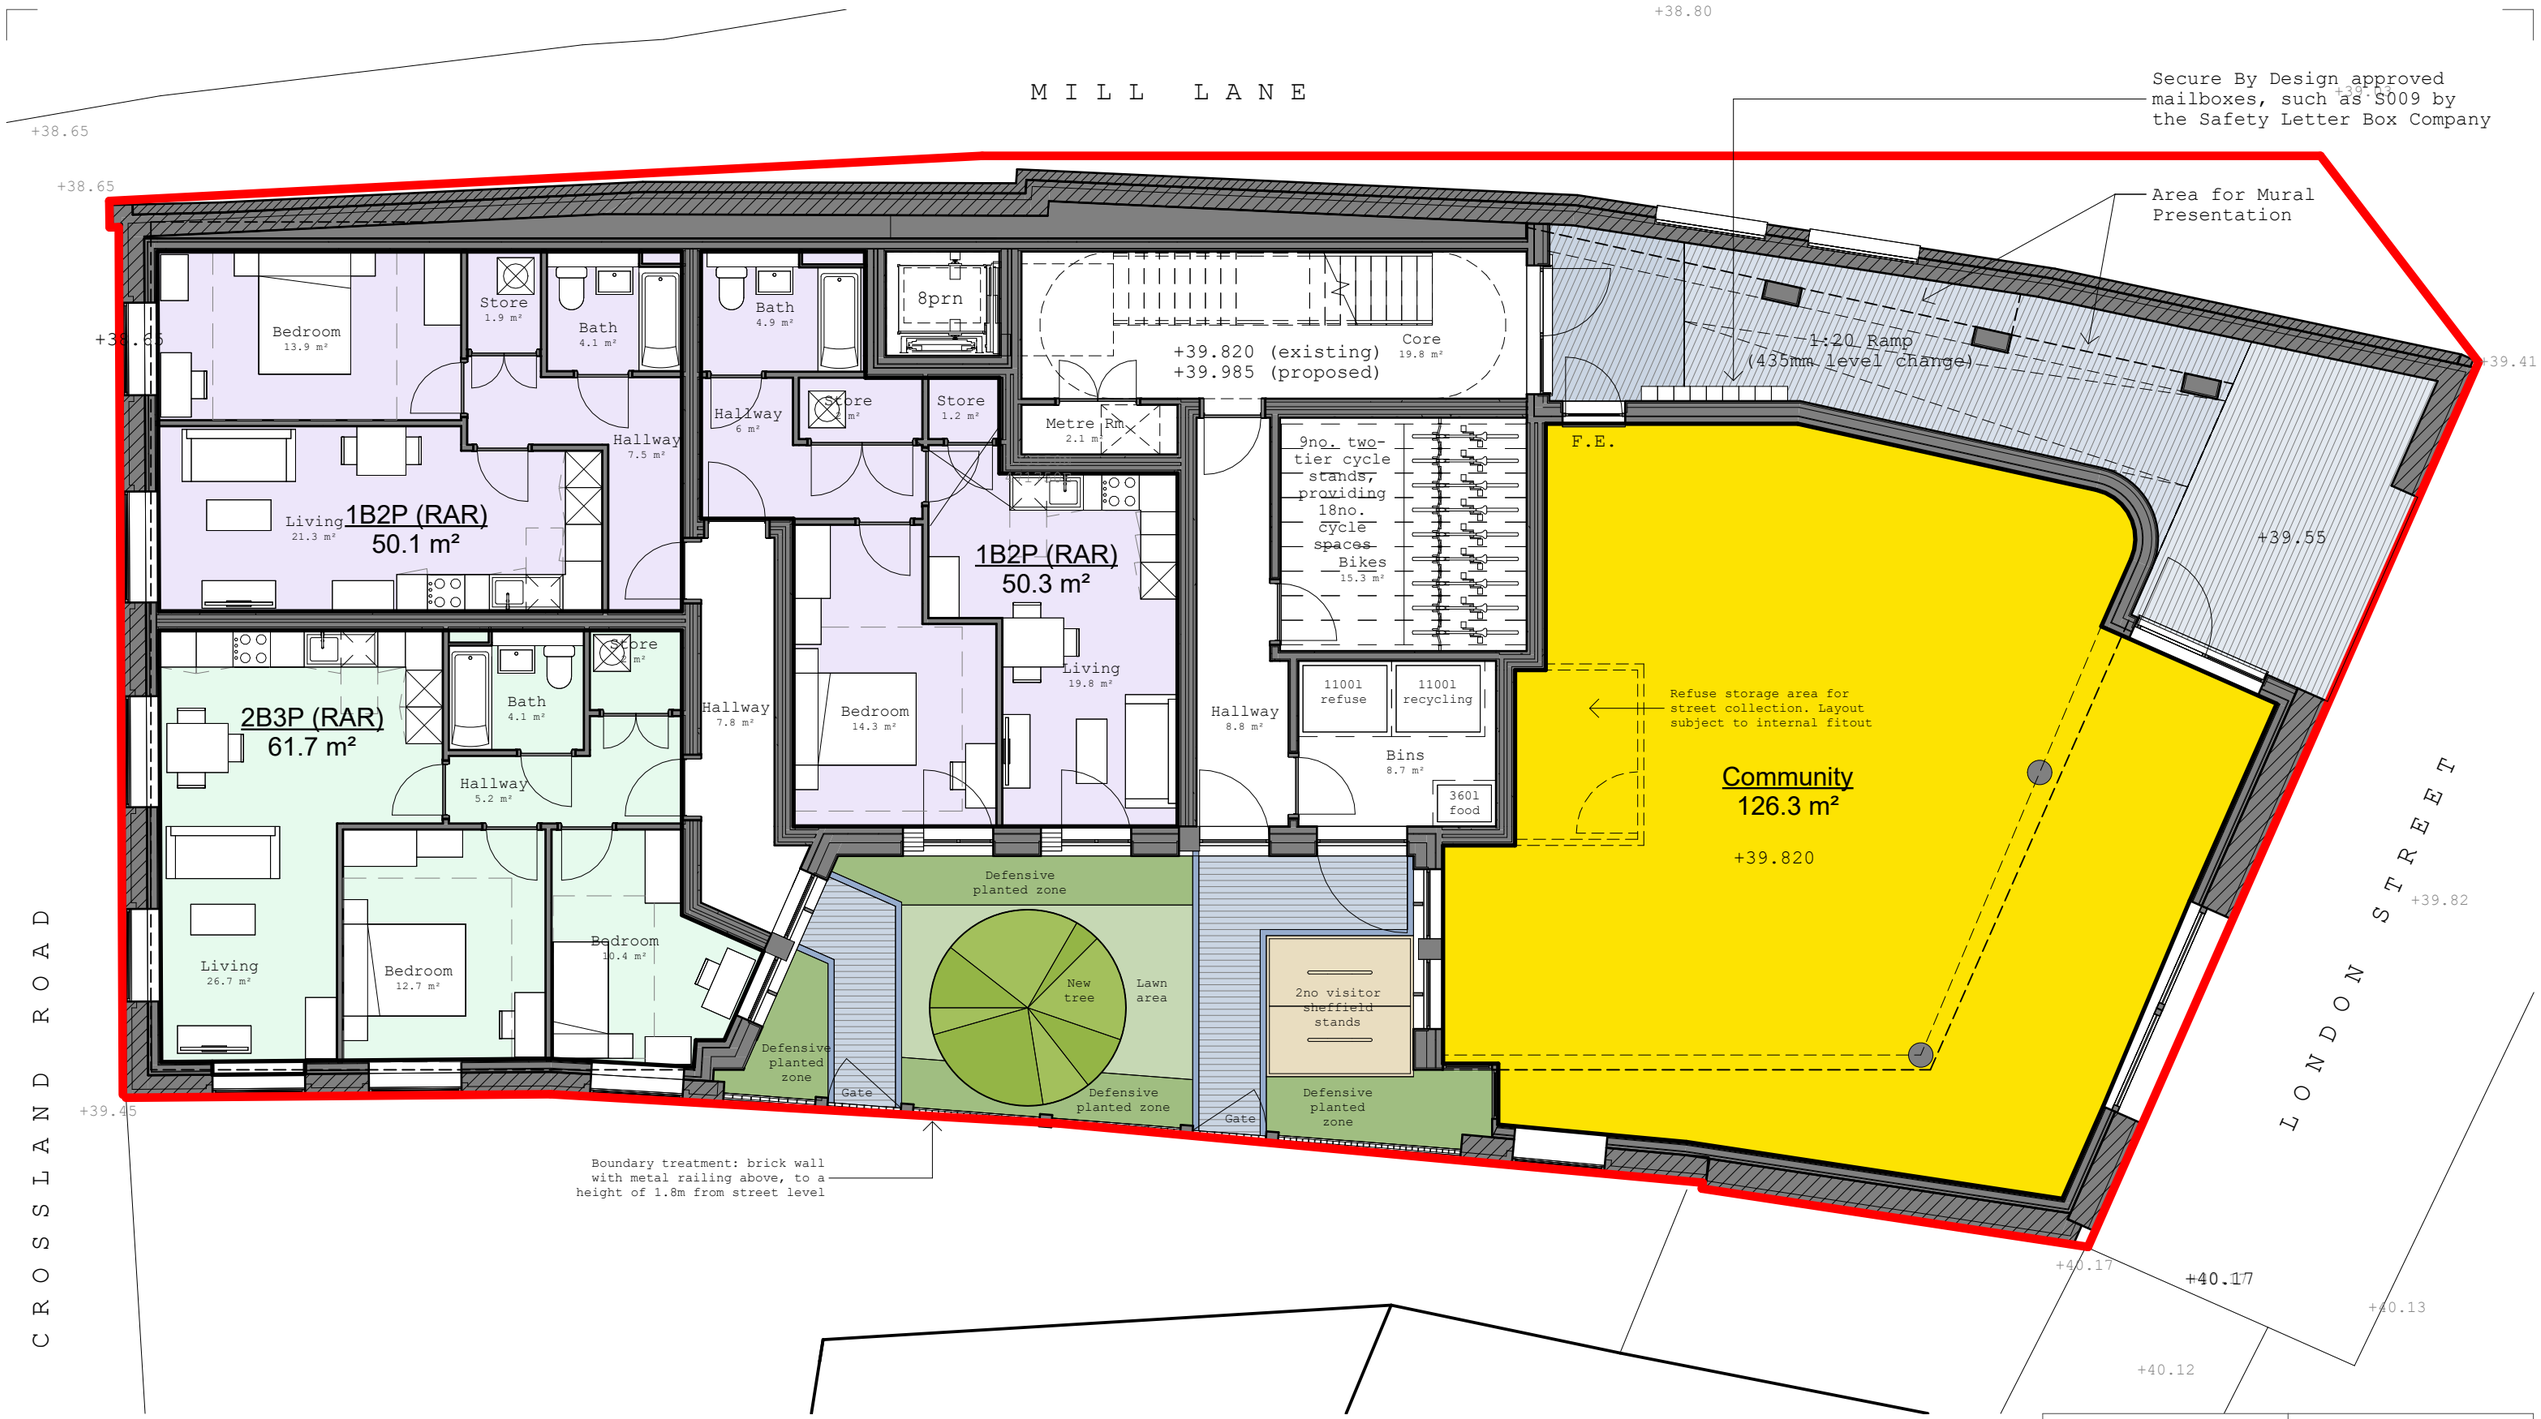

REV	DATE	DESCRIPTION
4	Oct '25	Planning Comments
3	Sep '25	Planning Comments
2	Apr '25	Layout Changes
1	Mar '25	First Issue

1 : 100 | 2m | 4m | 6m | 8m | 10m | 1:100

Collaborating with:
Red Line Land, Central Club Ltd

Job: **426** Drawing: **03-10** Revision: **4**

Project:
Reading Central Club
London Street, RG1 4SQ

Drawing:
GA Plan - Ground Floor

Date: **Oct '25** Status: **Planning**

Drawn By: **MC** Checked By: **EM**

colony

RIBA Chartered Practice

Colony Architects Ltd.
The Wine Store, Brewery Court,Theale, Reading, RG7 5AJ
+44 (0)118 380 0328
hello@colonyarchitects.com
colonyarchitects.com