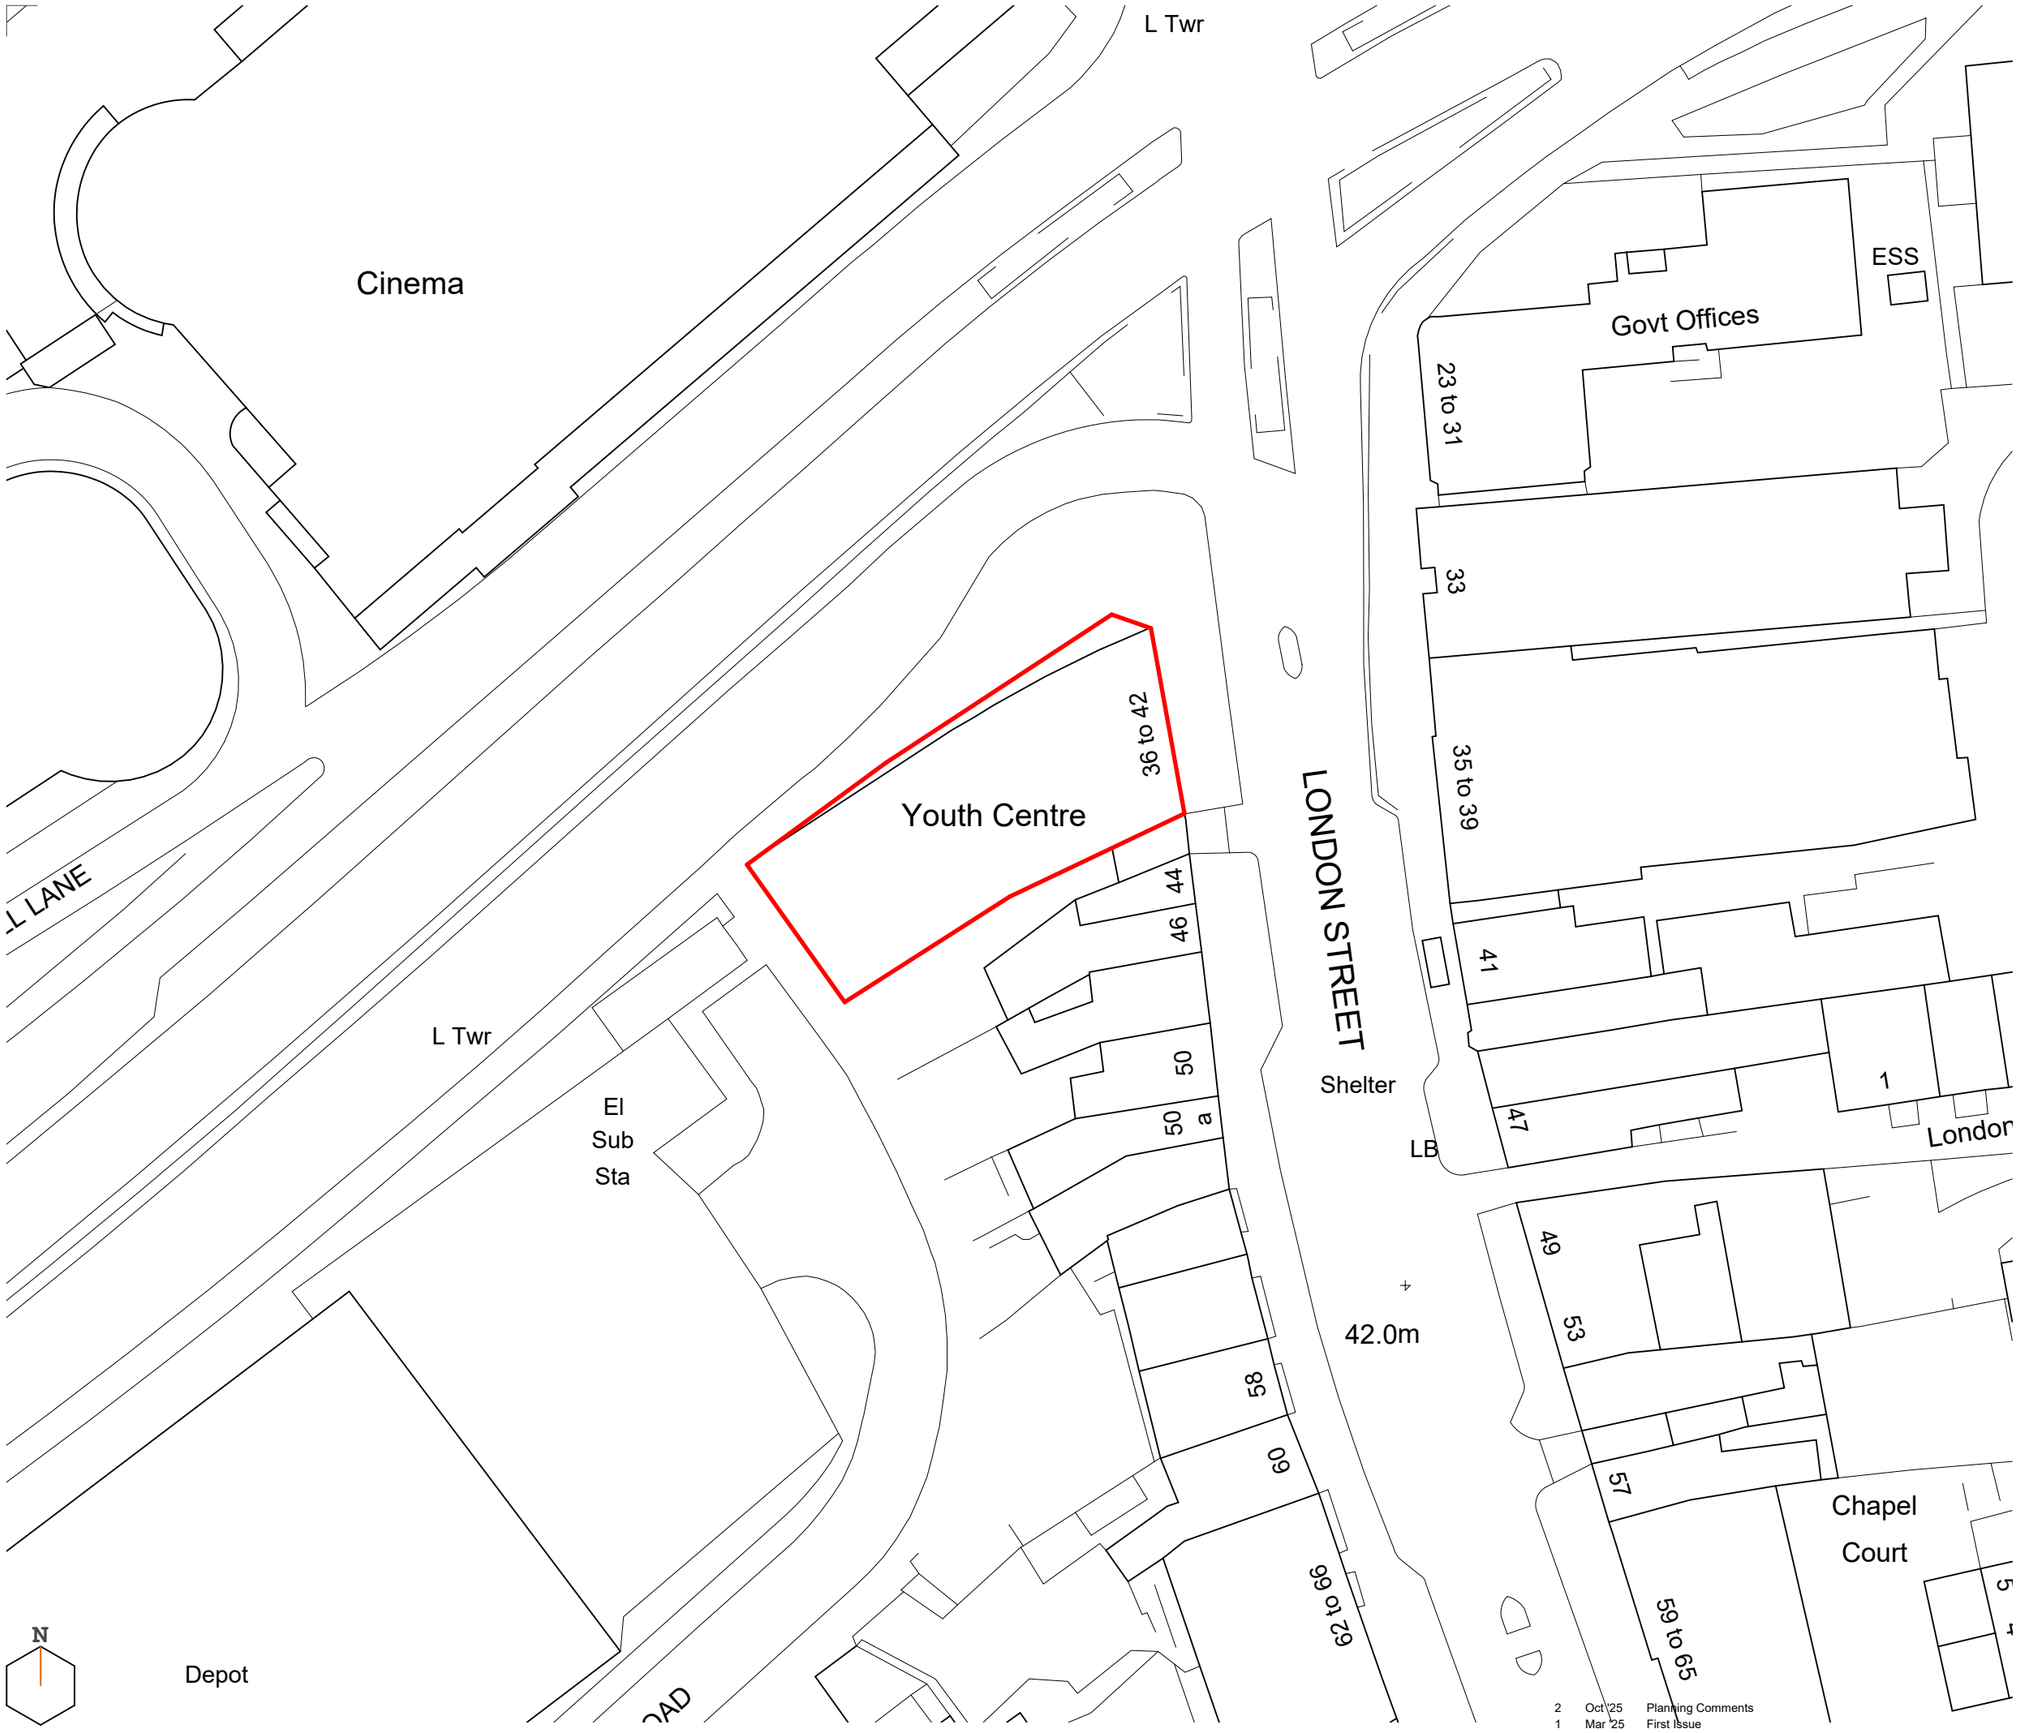

1 : 500 | 10m | 20m | 30m | 40m | 50m | 1:500

REV	DATE	DESCRIPTION
2	Oct '25	Planning Comments
1	Mar '25	First Issue

Collaborating with:
Red Line Land, Central Club Ltd

Job: 426
Drawing: 02-01
Revision: 2

Project:
Reading Central Club
London Street, RG1 4SQ

Drawing:
Existing Block Plan

Date: Oct '25
Status: Planning
Drawn By: MC
Checked By: EM

colony

RIBA Chartered Practice

Colony Architects Ltd.
The Wine Store, Brewery Court,Theale, Reading, RG7 5AJ
+44 (0)118 380 0328
hello@colonyarchitects.com
colonyarchitects.com