


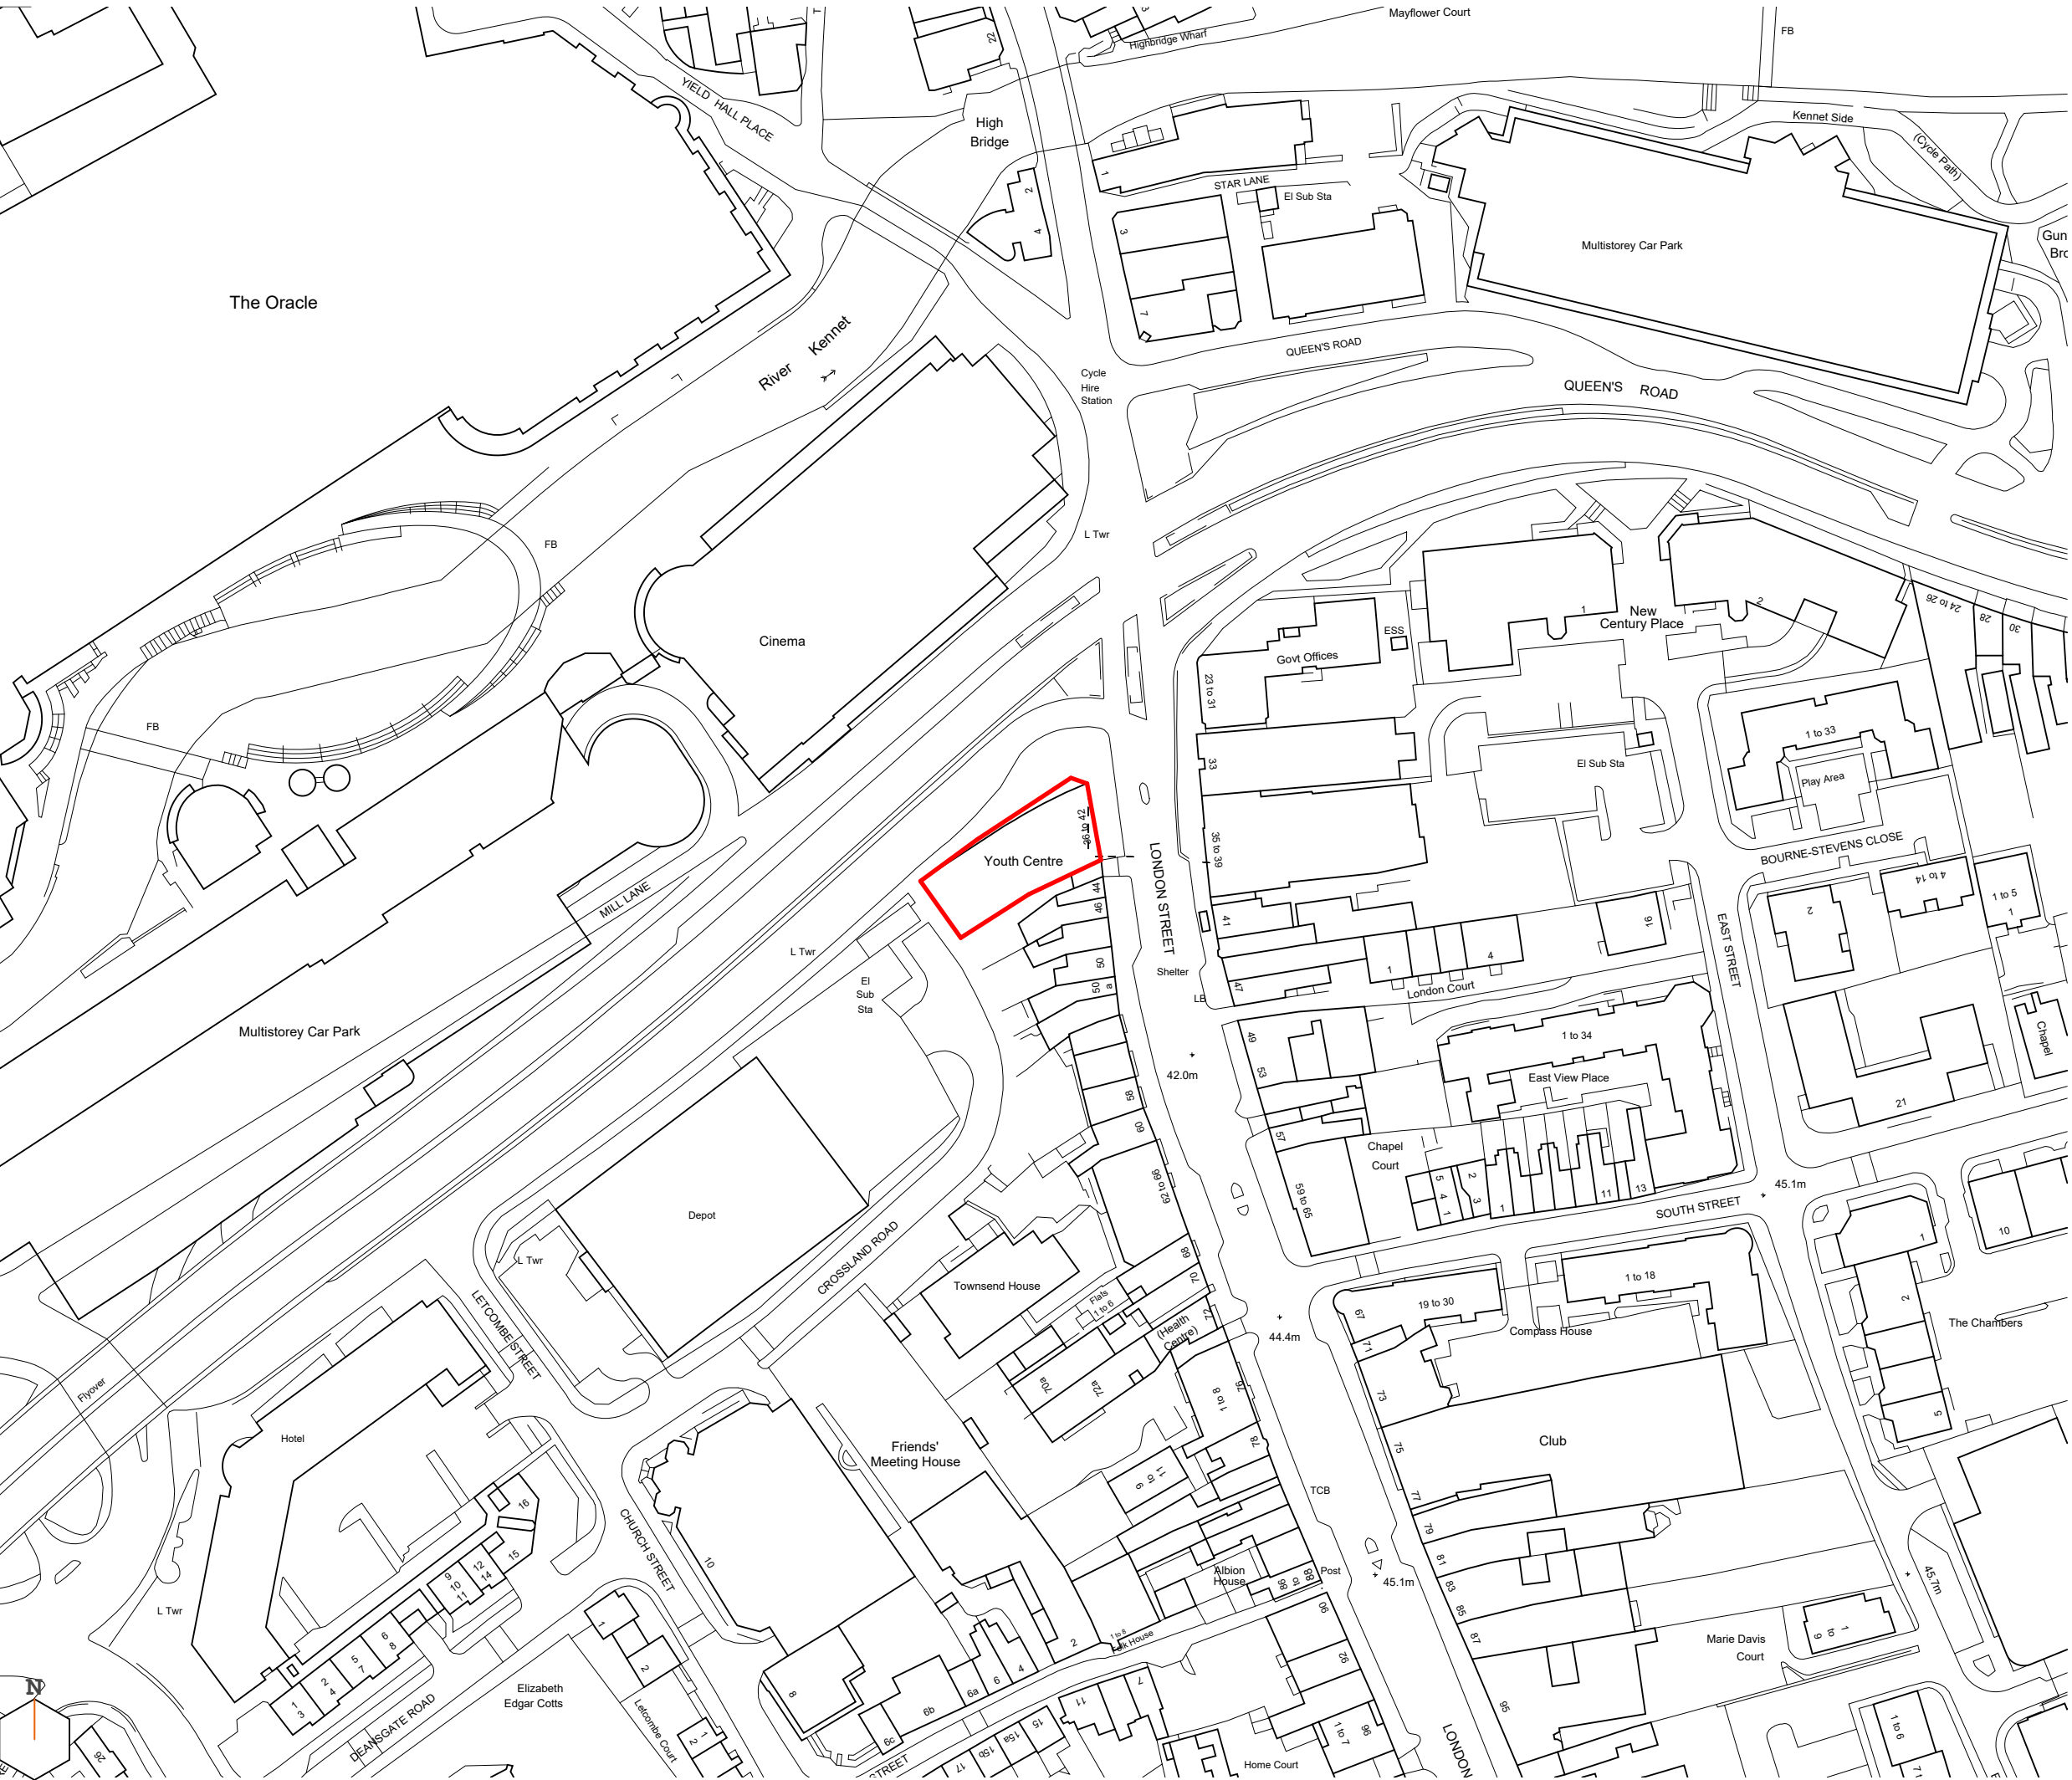

2	Oct '25	Planning Comments
1	Mar '25	First Issue

REV	DATE	DESCRIPTION
Collaborating with: Red Line Land, Central Club Ltd		
Job:	Drawing:	Revision:
426	01-01	2
Project: Reading Central Club London Street, RG1 4SQ		
Drawing: Site Location Plan		
Date:	Status:	
Oct '25	Planning	
Drawn By:	Checked By:	
MC	EM	


Colony Architects Ltd.
The Wine Store, Brewery Court, Theale, Reading, RG7 5AJ
+44 (0)118 380 0328
hello@colonyarchitects.com
colonyarchitects.com


RIBA Chartered Practice