




Key:

-  Existing Cycle Parking
-  Proposed Cycle Parking

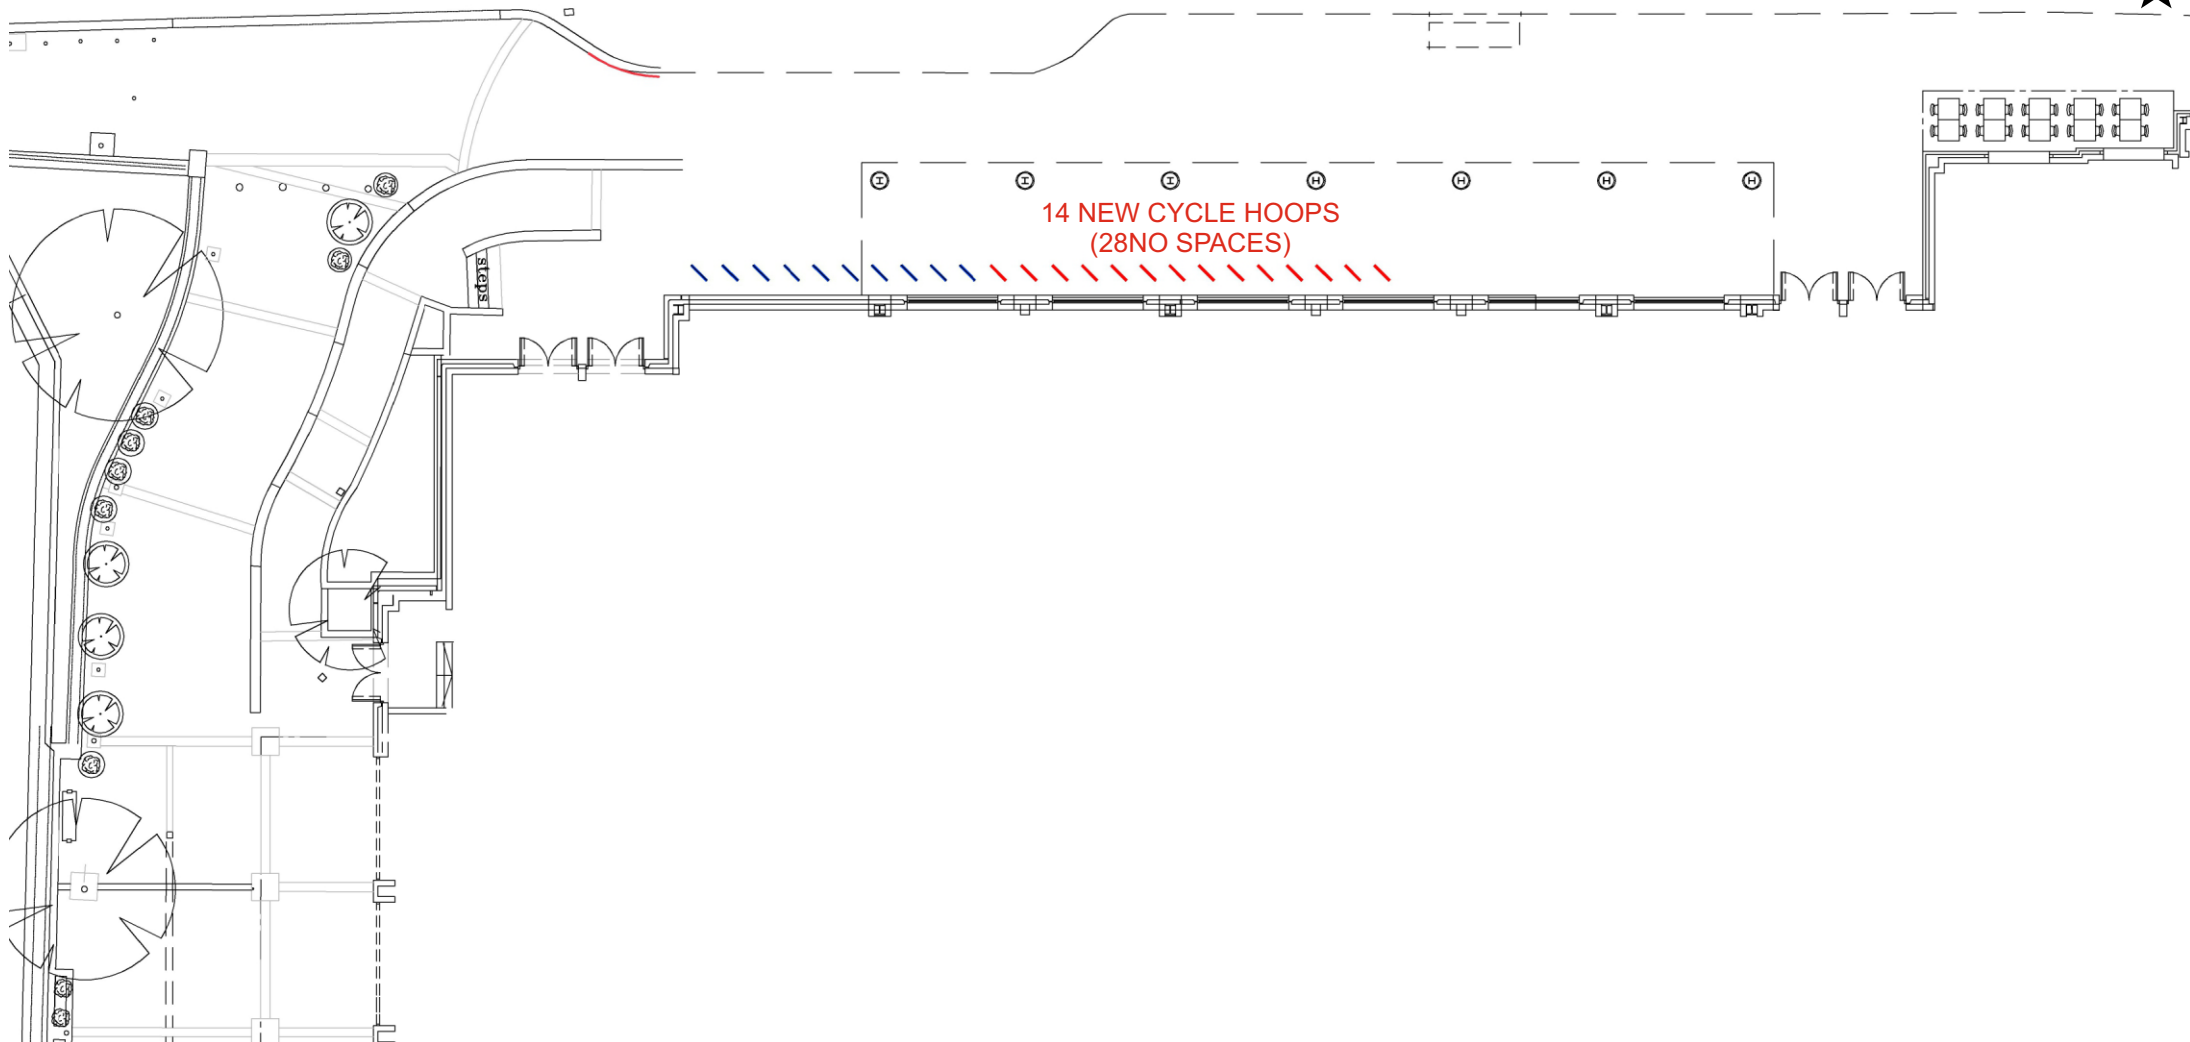

SCALE 1:250

The Oracle

Cycle Parking Location

C010

FOR INFORMATION

Drawing: 332110757/5501/C010/P02

Date: 2025/11/03

Drawn by: BS

Checked by: RH

