X:\JOBS\9475_ORACLE_READING\7CAD\DRAWINGS\ORA-LDA-RES-ZZ-DWG-PL-0101.DWG

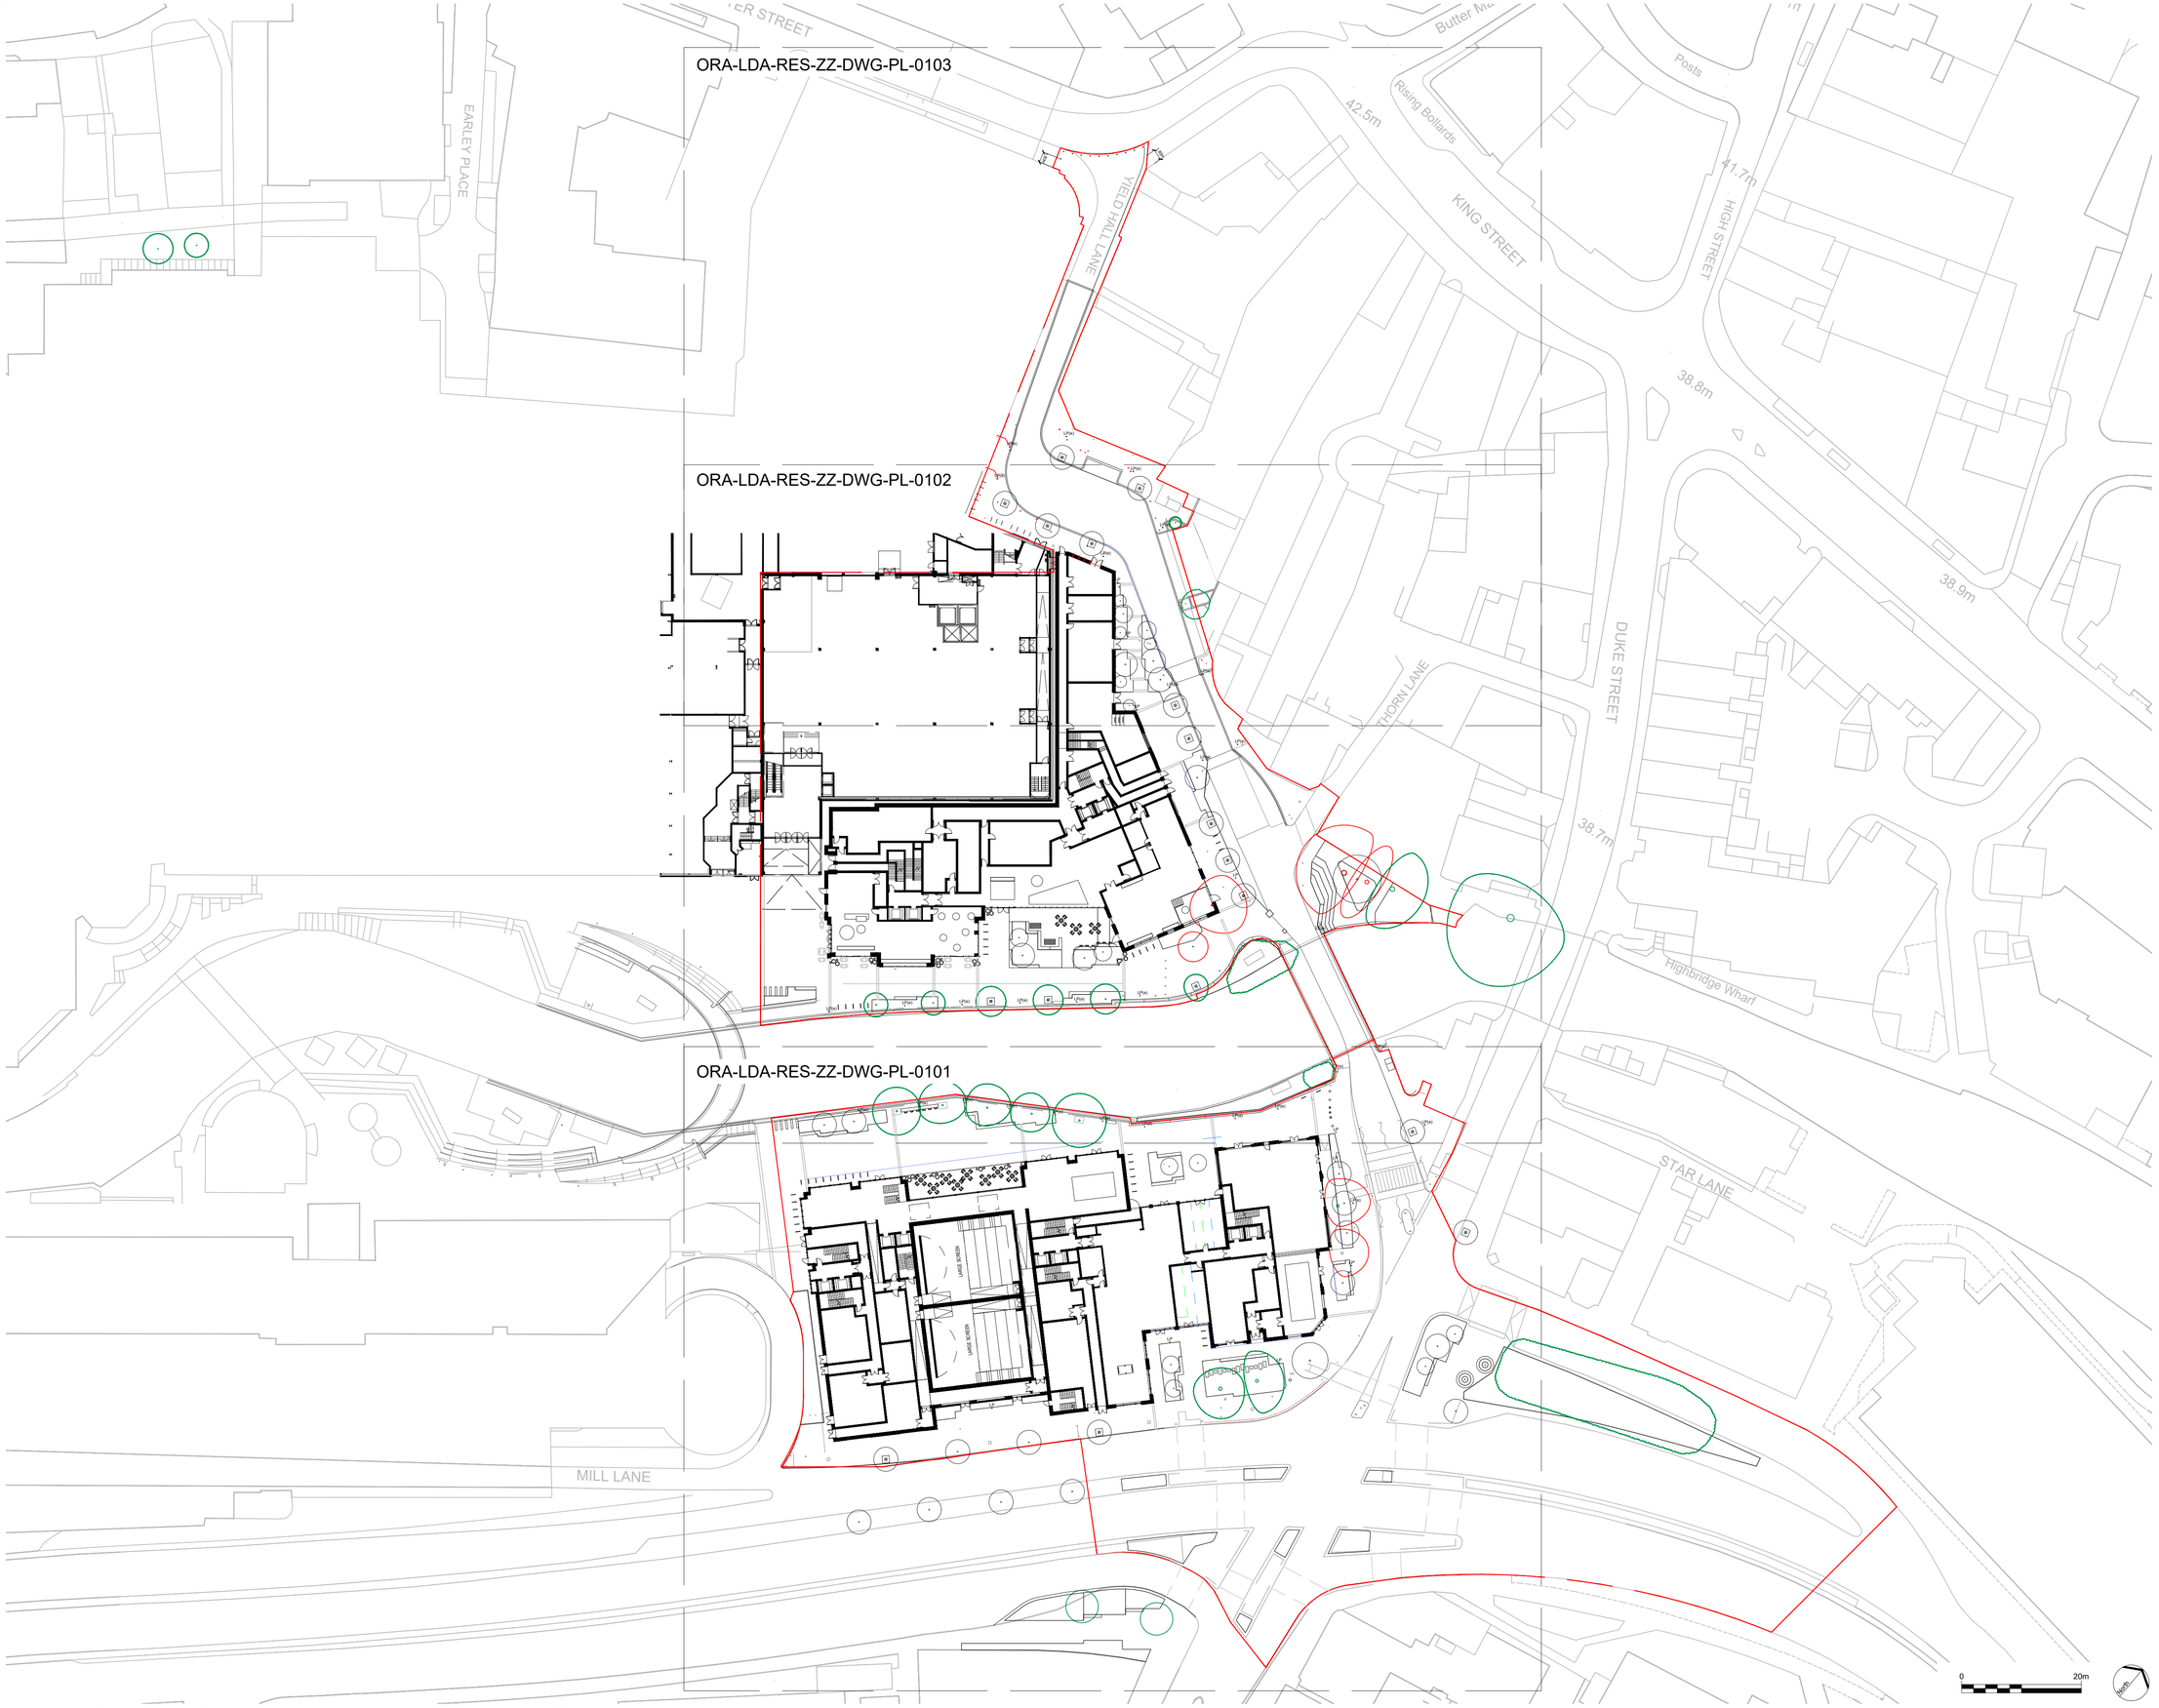

LEGEND

REV.	DESCRIPTION	APP.	DATE
P06	RESPONSE TO HIGHWAYS COMMENTS	NR	26-09-2025
P05	PLANNING RE-SUBMISSION	NR	13-05-2025
P04	PLANNING RE-SUBMISSION	NR	13-05-2025
P03	RESPONSE TO PLANNERS' COMMENTS	CI	02-10-2024
P02	ISSUE FOR PLANNING RESUBMISSION	CI	23-02-2024
P01	ISSUE FOR PLANNING	CI	09-12-2022

LDĀDESIGN

PROJECT TITLE

THE ORACLE, RESIDENTIAL

DRAWING TITLE

PUBLIC REALM - GENERAL ARRANGEMENT PLAN KEY

ISSUED BY	London	T: 020 7467 1470	
DATE	05-12-22	DRAWN	AT
SCALE@A1	1:500	CHECKED	NR
STATUS	Planning	APPROVED	CI

DWG. NO **ORA-LDA-RES-ZZ-DWG-PL-0100**

No dimensions are to be scaled from this drawing.
All dimensions are to be checked on site.
Area measurements for indicative purposes only.

© LDA Design Consulting Ltd. Quality Assured to BS EN ISO 9001 : 2015

Sources Ordnance Survey

This drawing may contain: Ordnance Survey material by permission of Ordnance Survey on behalf of the Controller of Her Majesty's Stationery Office © Crown Copyright 2022. All rights reserved. Reference number 0100031673.
OS Open data / © Natural England / © DEFRA / © DECC / © Historic England / © Environment Agency. Aerial Photography - ESRI, DigitalGlobe, GEOEye, i-cubed, USDA FSA,USGD, AEX, Getmapping, Aerogrid, IGN,IGP,swisstopo, the GIS User Community