


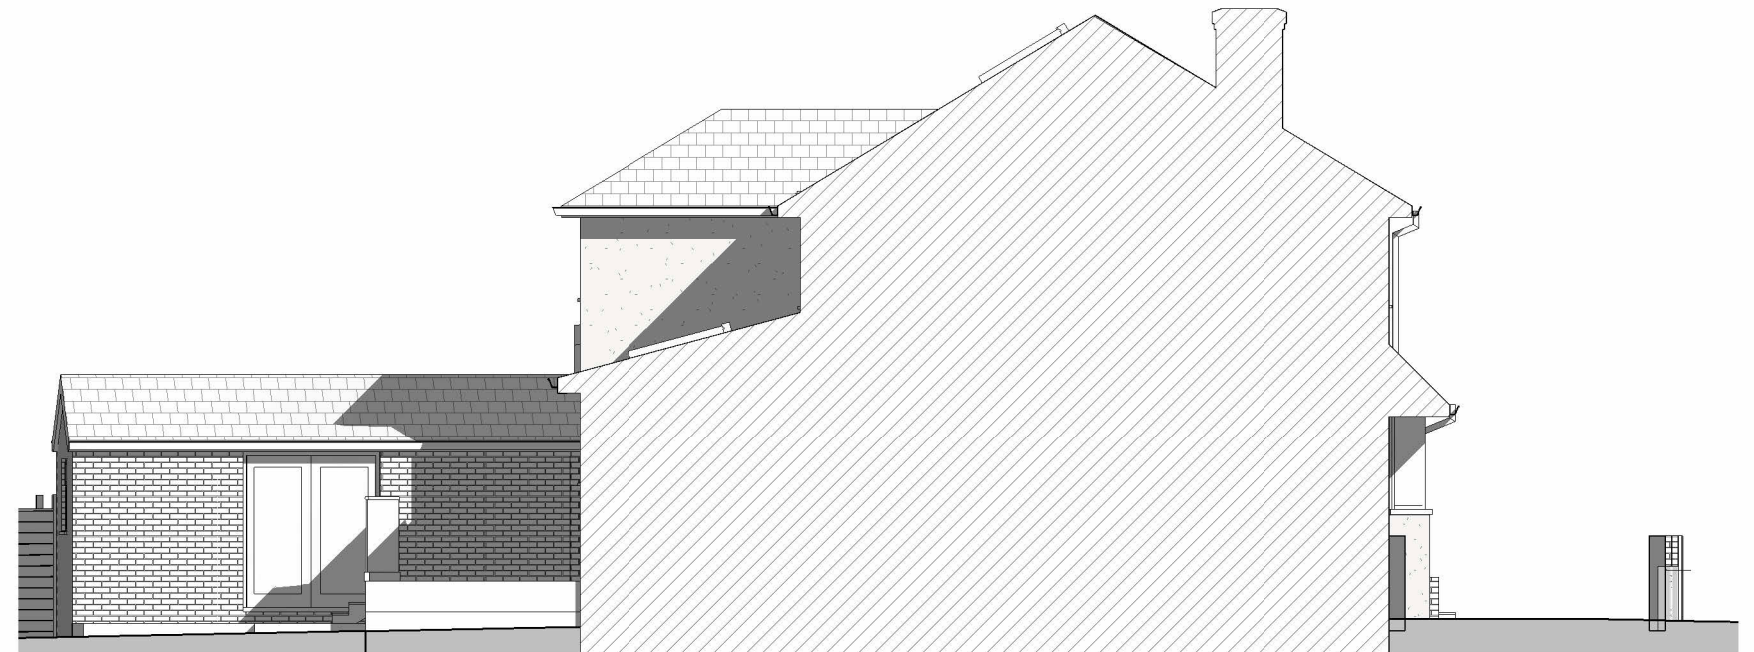


1 Proposed East Elevation
1 : 100



2 Proposed South Elevation
1 : 100




3 Proposed West Elevation
1 : 100

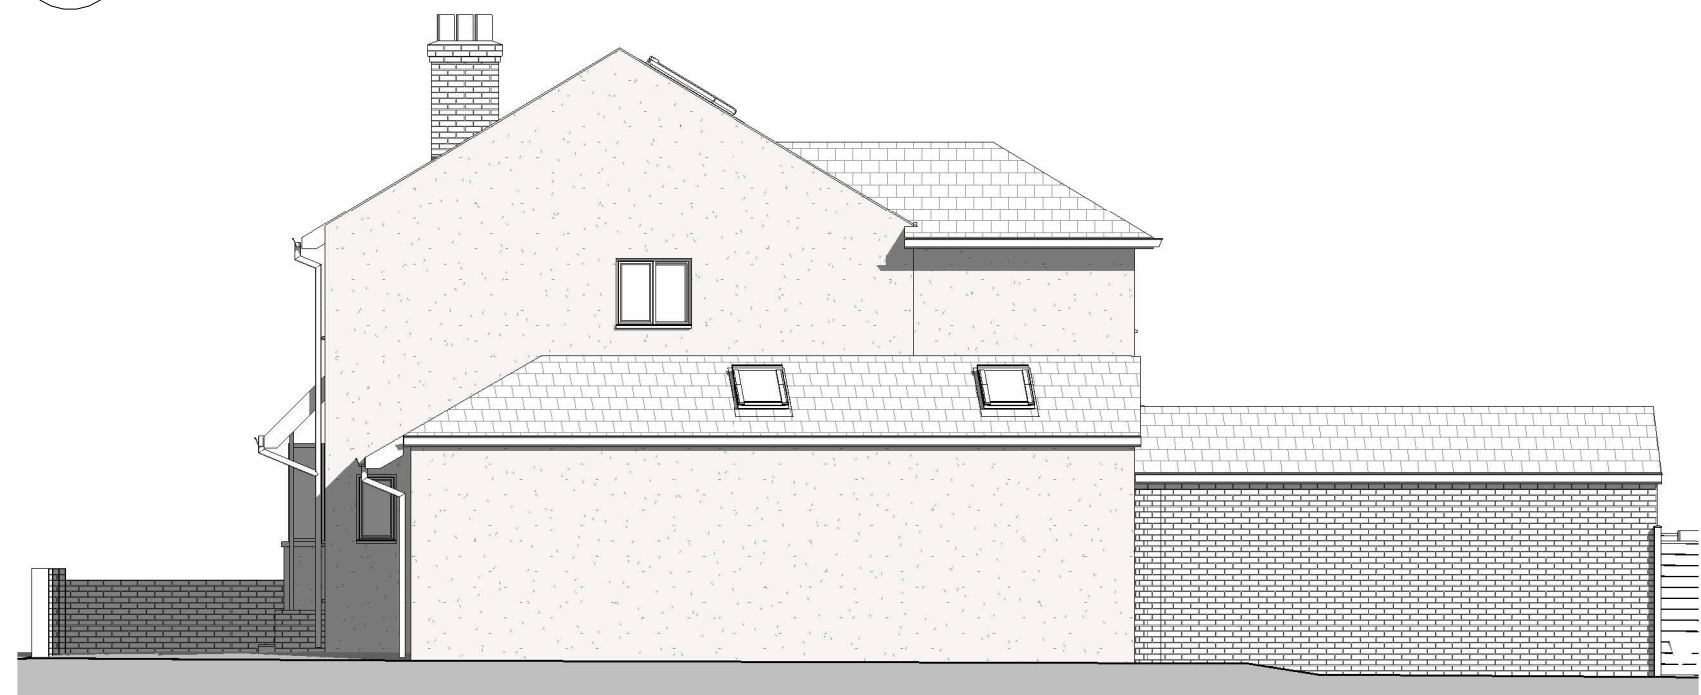

4 Proposed North Elevation
1 : 100

Materials:
1. Off-White Render (To near match existing)
2. Plain Clay Tile (To near match existing)
3. White PVC Windows to match existing

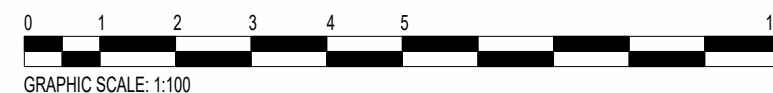

B	03/12/25	Amended front garden & roof
A	26/11/25	Amended design
REV.	DATE	AMENDMENT

TPEVANS
ARCHITECTS

Project: 9 St Johns Road
Stage: PLANNING
Client: Robert & Catesby
Job: 2537 No.: 104 Rev: B
Title: Proposed Elevations
Scale@A3: 1 : 100 Date: 08/09/25

Tel: 01732 495 395 Email: Info@TPEvans.co.uk
Web: www.TPEvans.co.uk