


GROUND FLOOR

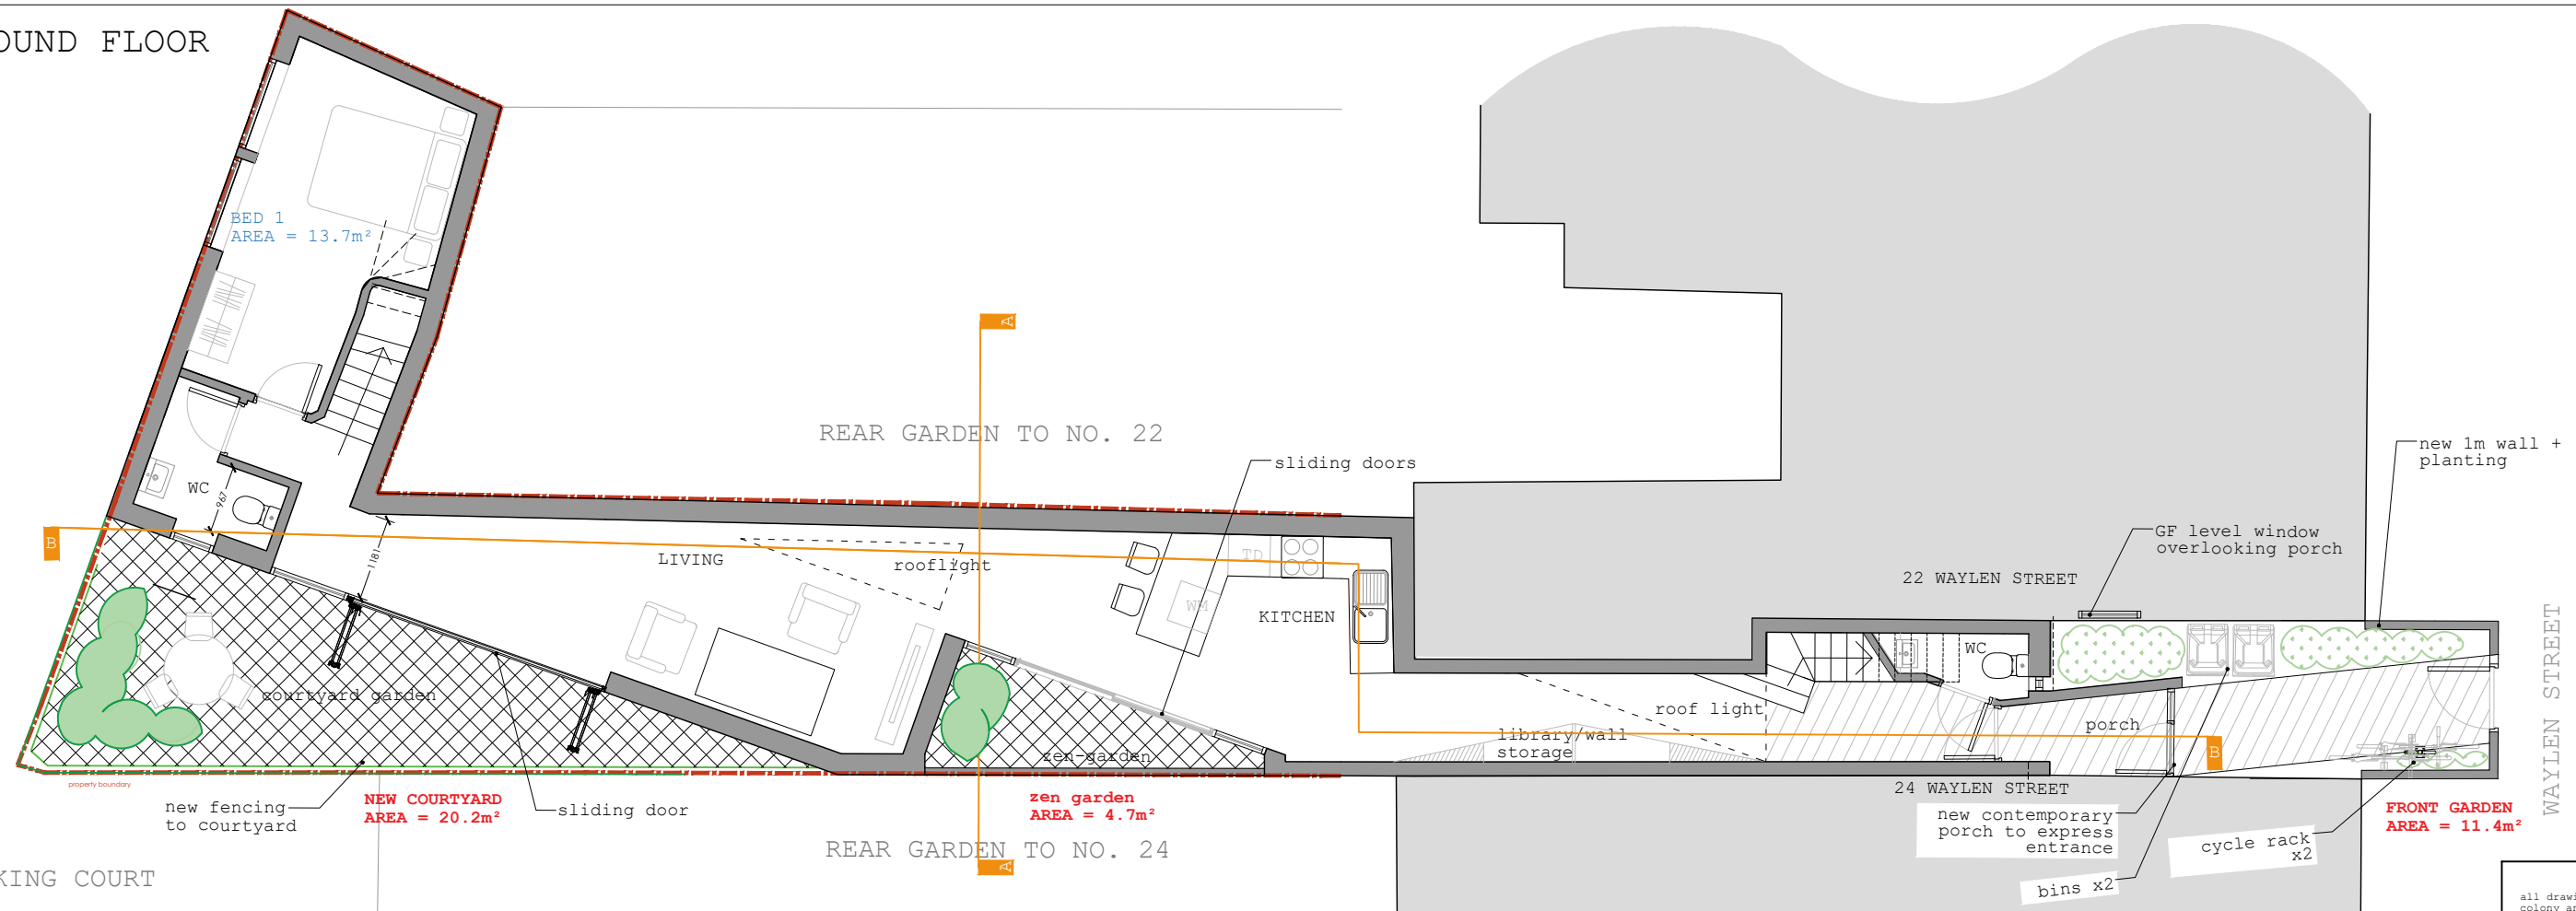

all drawings remain the copyright of colony and cannot be reproduced on whole or part without our approval

this drawing is for planning purposes only and not a construction issue

documents & drawings are not to be altered without the consent of colony

dimensional accuracy only applies to the written notation

drawings issued by colony are to be cross-referenced where necessary with other relevant consultants' information

if any contradiction is found in the drawing set, or if you are in any doubt, ask the architect

Project:
22a Waylen Street
RG1 7UR

Drawing Name:
Proposed Floor
Plans

Date:
09.2024

Status:
planning

Drawn By:
OA

Checked By: _____

Collaborating with:

client name
Neil Marshall

Job:
243

Drawing:
03-10

Revision:



Colony Architects Ltd.

The Wine Store, Brewery Court,
Theale, Reading, RG7 5AJ

+44 (0)118 380 0328
hello@colonyarchitects.com
colonyarchitects.com

FIRST FLOOR

