


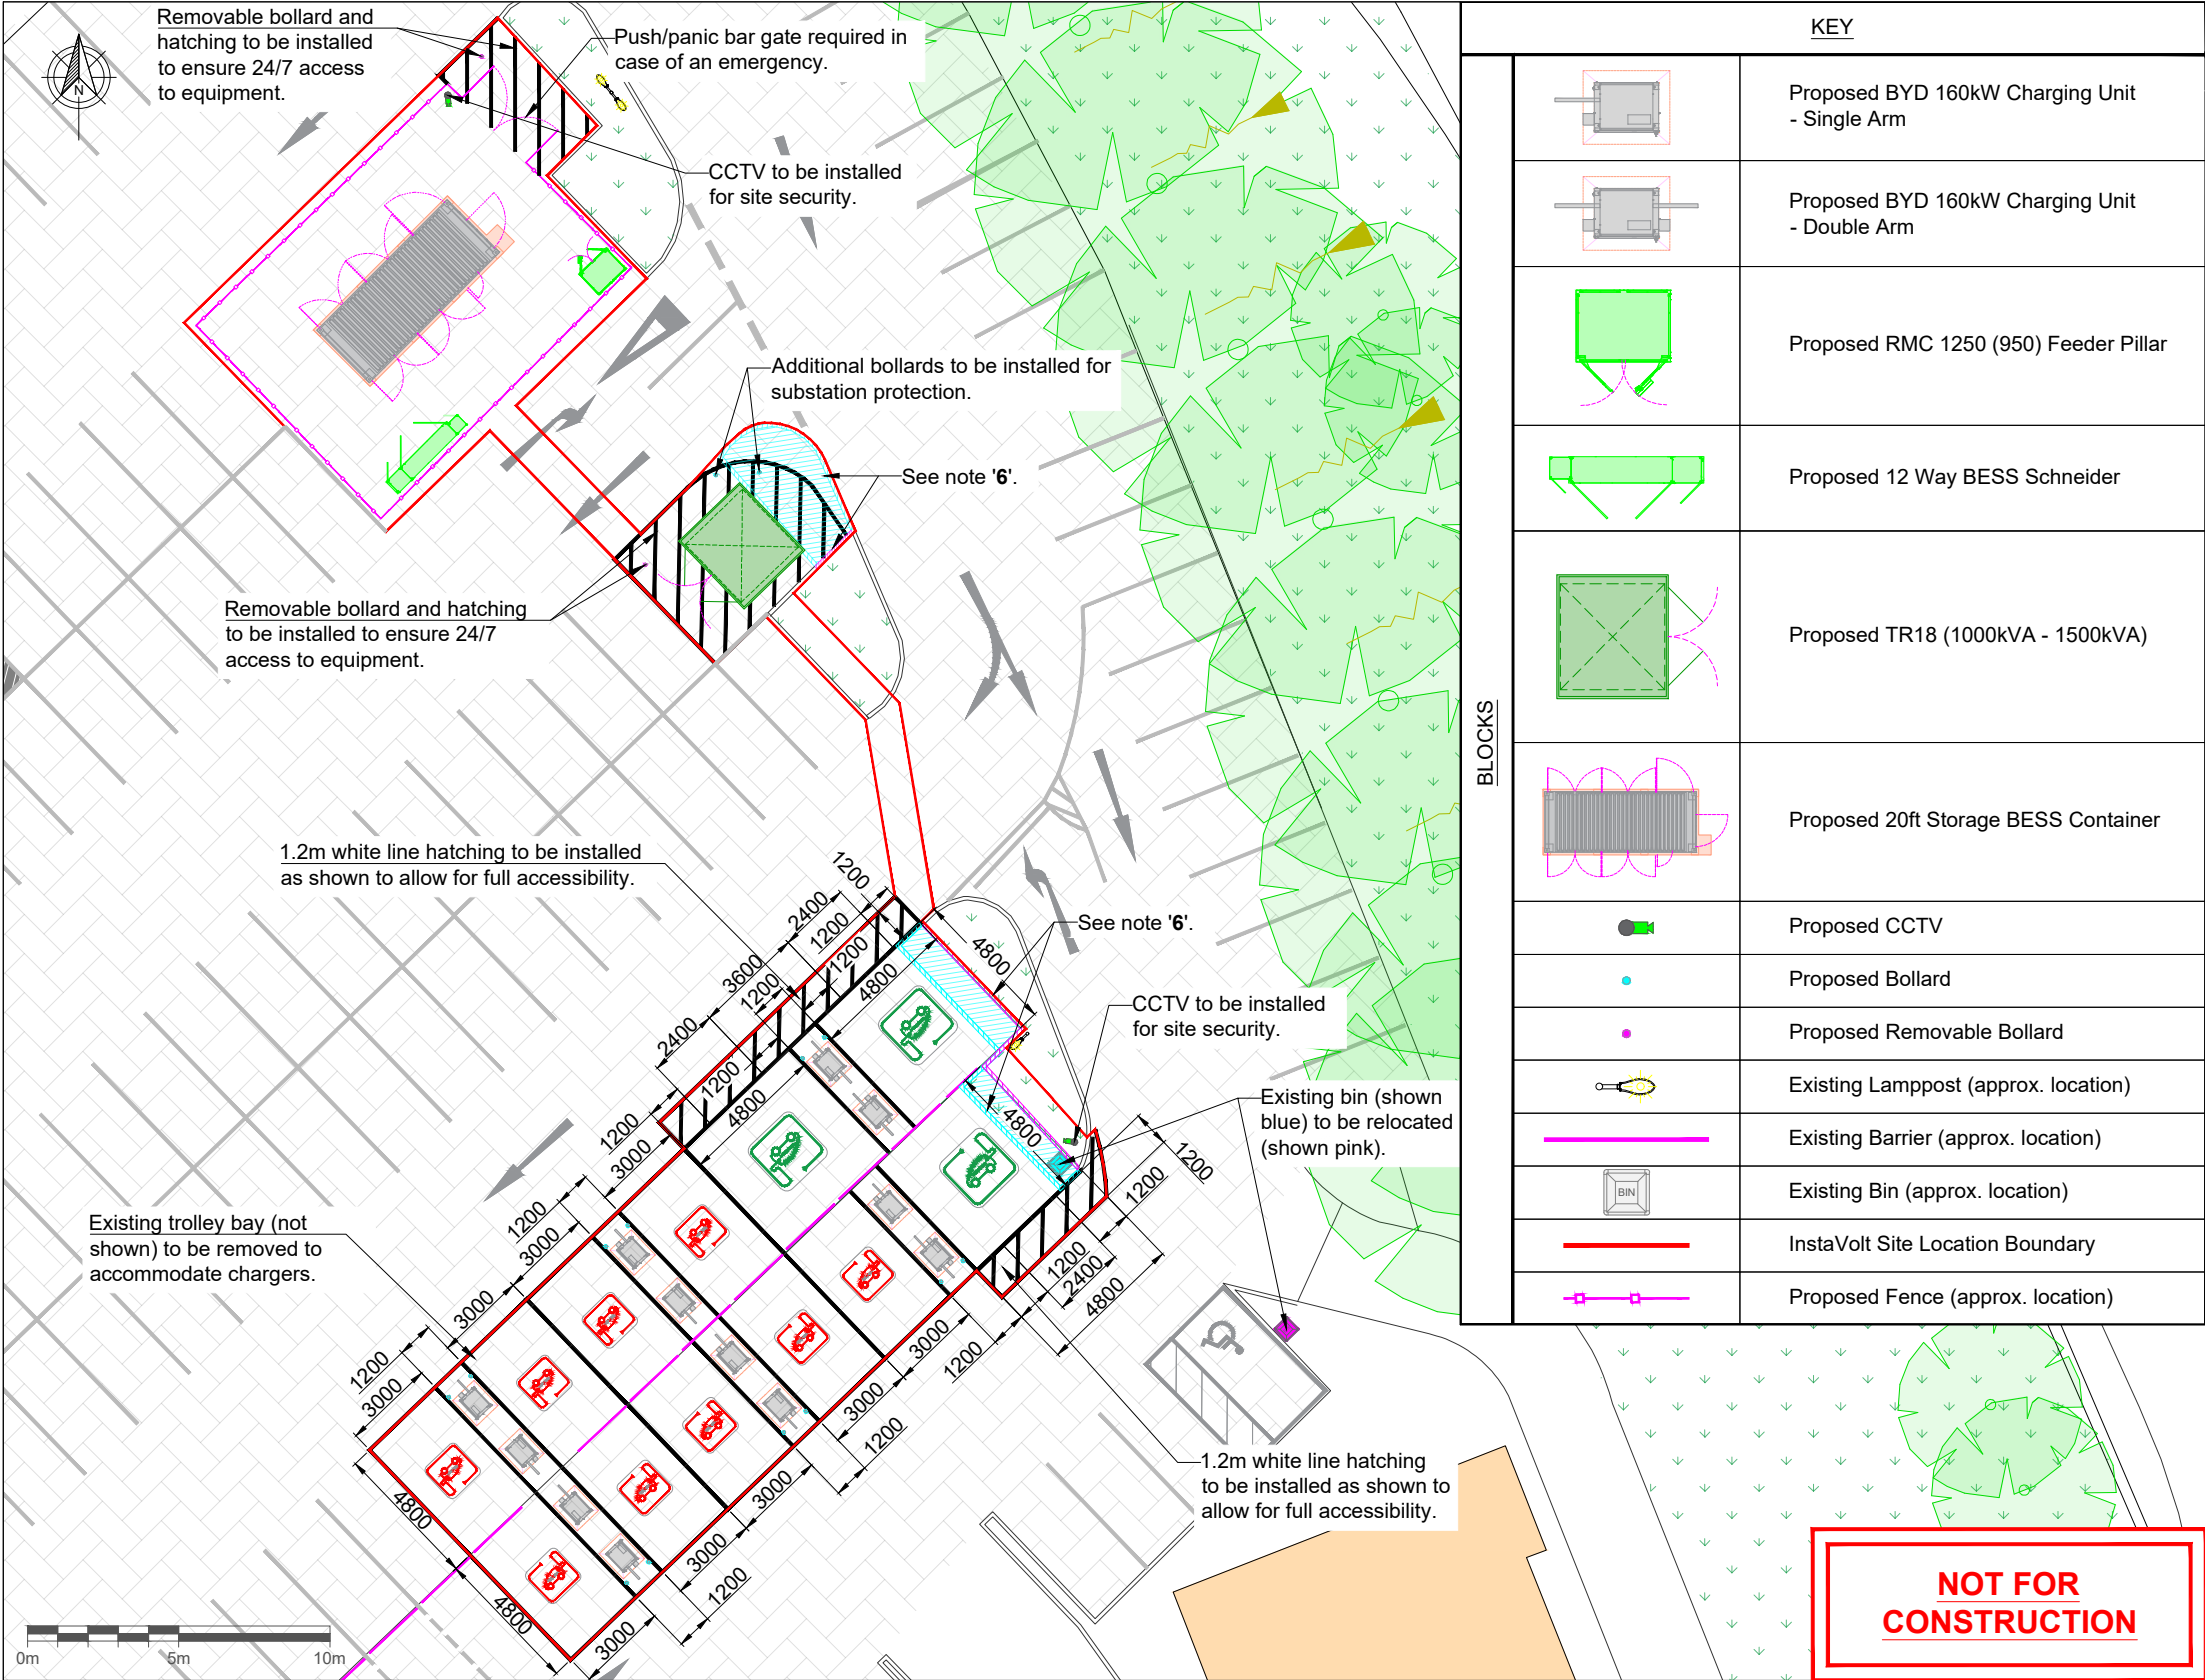

© Crown Copyright and database rights 2025. OS AC0000813445			
PROPOSED EV BAYS		EXISTING BAYS UTILISED	
Description	No.	Description	No.
Wider EV Bay	9	Standard ICE Bay	31
PAS 1899 Accessible EV Bay	3	Trolley Bay	1

NOTES

- Chargers to be installed flush to ground on existing block paving, level with bays.
- Feeder pillars and battery storage unit to be installed flush to ground on existing block paving, level with bays, in fence enclosure.
- Substation to be installed flush to ground on existing block paving, level with bays.
- Existing line painting within site boundary to be reconfigured as shown.
- Existing grass to be removed within site boundary where required to accommodate equipment.
- Grass to be removed: 21m²
- Existing kerb line and verge (hatched blue) to be amended/removed and proposed kerb line to be installed in location as shown (hatched pink). Block paving to be installed up to the proposed kerb line in level with the charging bays.
- CCTV Masking Requirements:
 - Masking to be applied for all private property.
 - Masking to be applied for views of commercial buildings outside Instavolt's leasehold.
 - Masking not required for roads and other publicly accessible areas.
- Measurements from a kerb should always be taken from the face of the kerb.
- All measurements to be taken from the centre point of a line, unless stated otherwise.
- Site Area = 440.4m²

COMMENTS		REV.	DESCRIPTION	REV. BY	APP.	DATE	ADDRESS	PROJECT NAME
		A	Issued for comment	CB/DB	JM	05/12/25	Reading Gate Retail Park, Reading, RG2 0QG	BRITISH LAND - READING GATE RETAIL PARK
								DRAWING TITLE
								PLANNING SITE LAYOUT
								DRAWING NO.
								10796 - 0014_01-PL
SCALE (@A3)	DRAWN BY							
1:250	CB							

InstaVOLT Ltd, 6 Cedarwood,
Crockford Lane, Chineham Park,
Hampshire, RG24 8WD
© InstaVOLT Ltd. 2025

REV.
A