



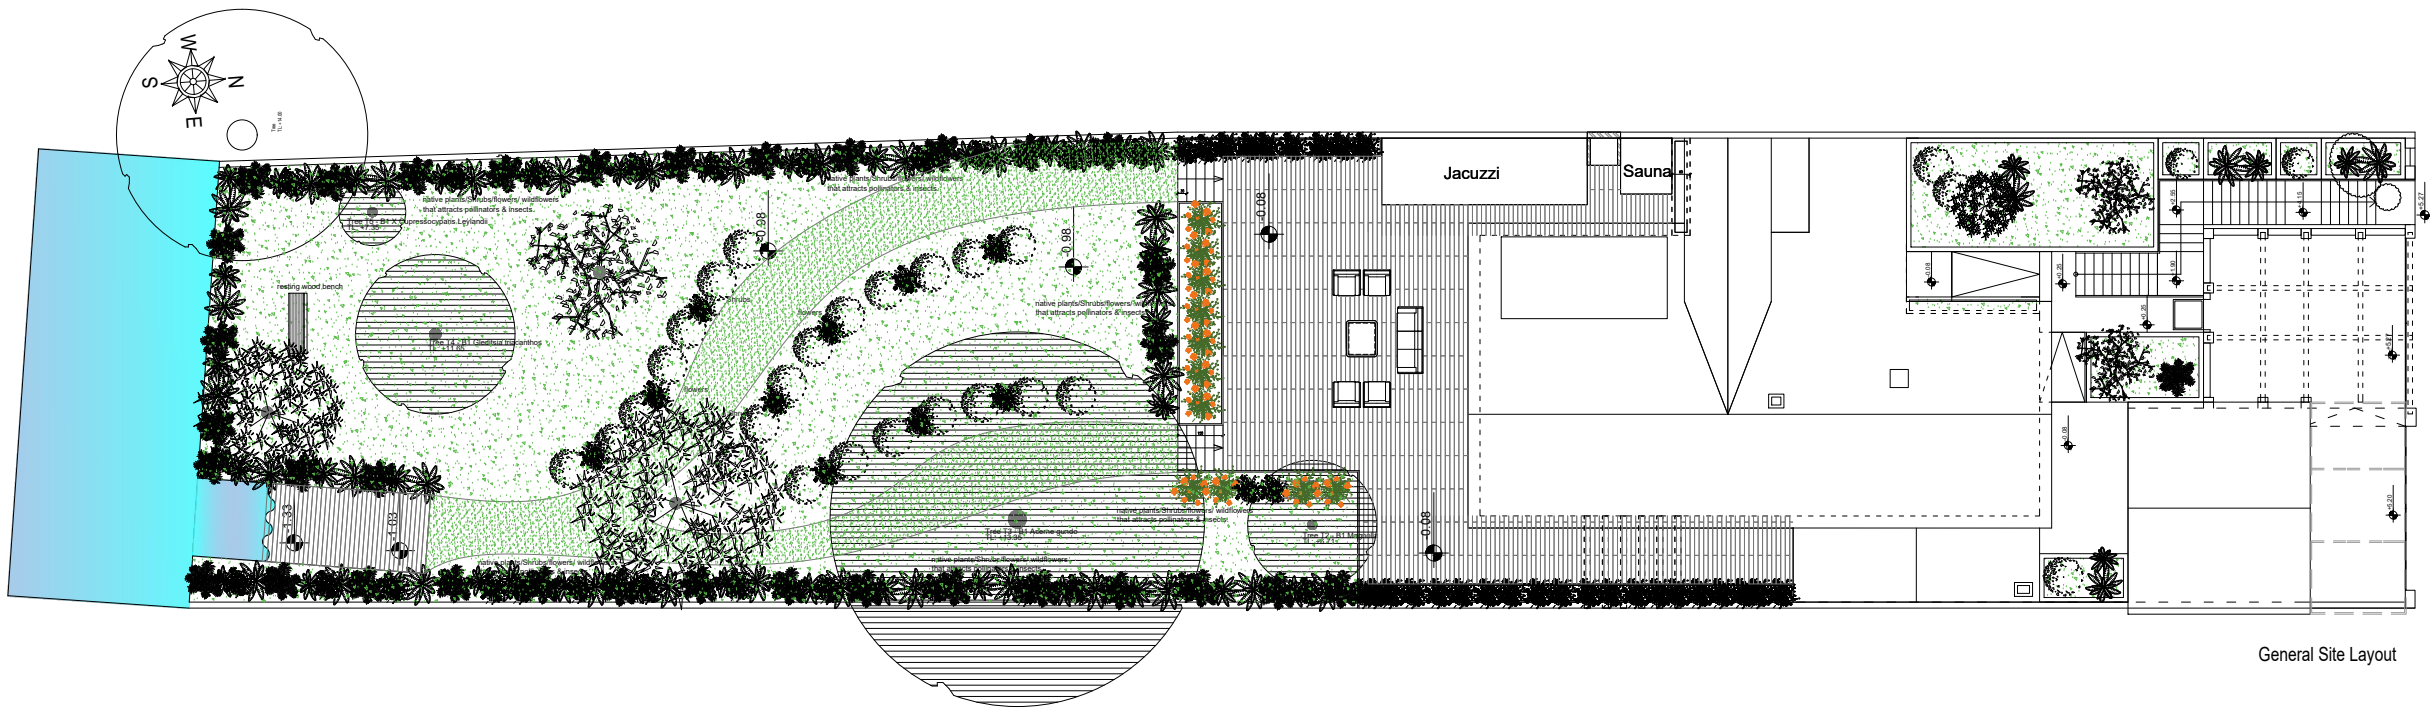

General Site Layout

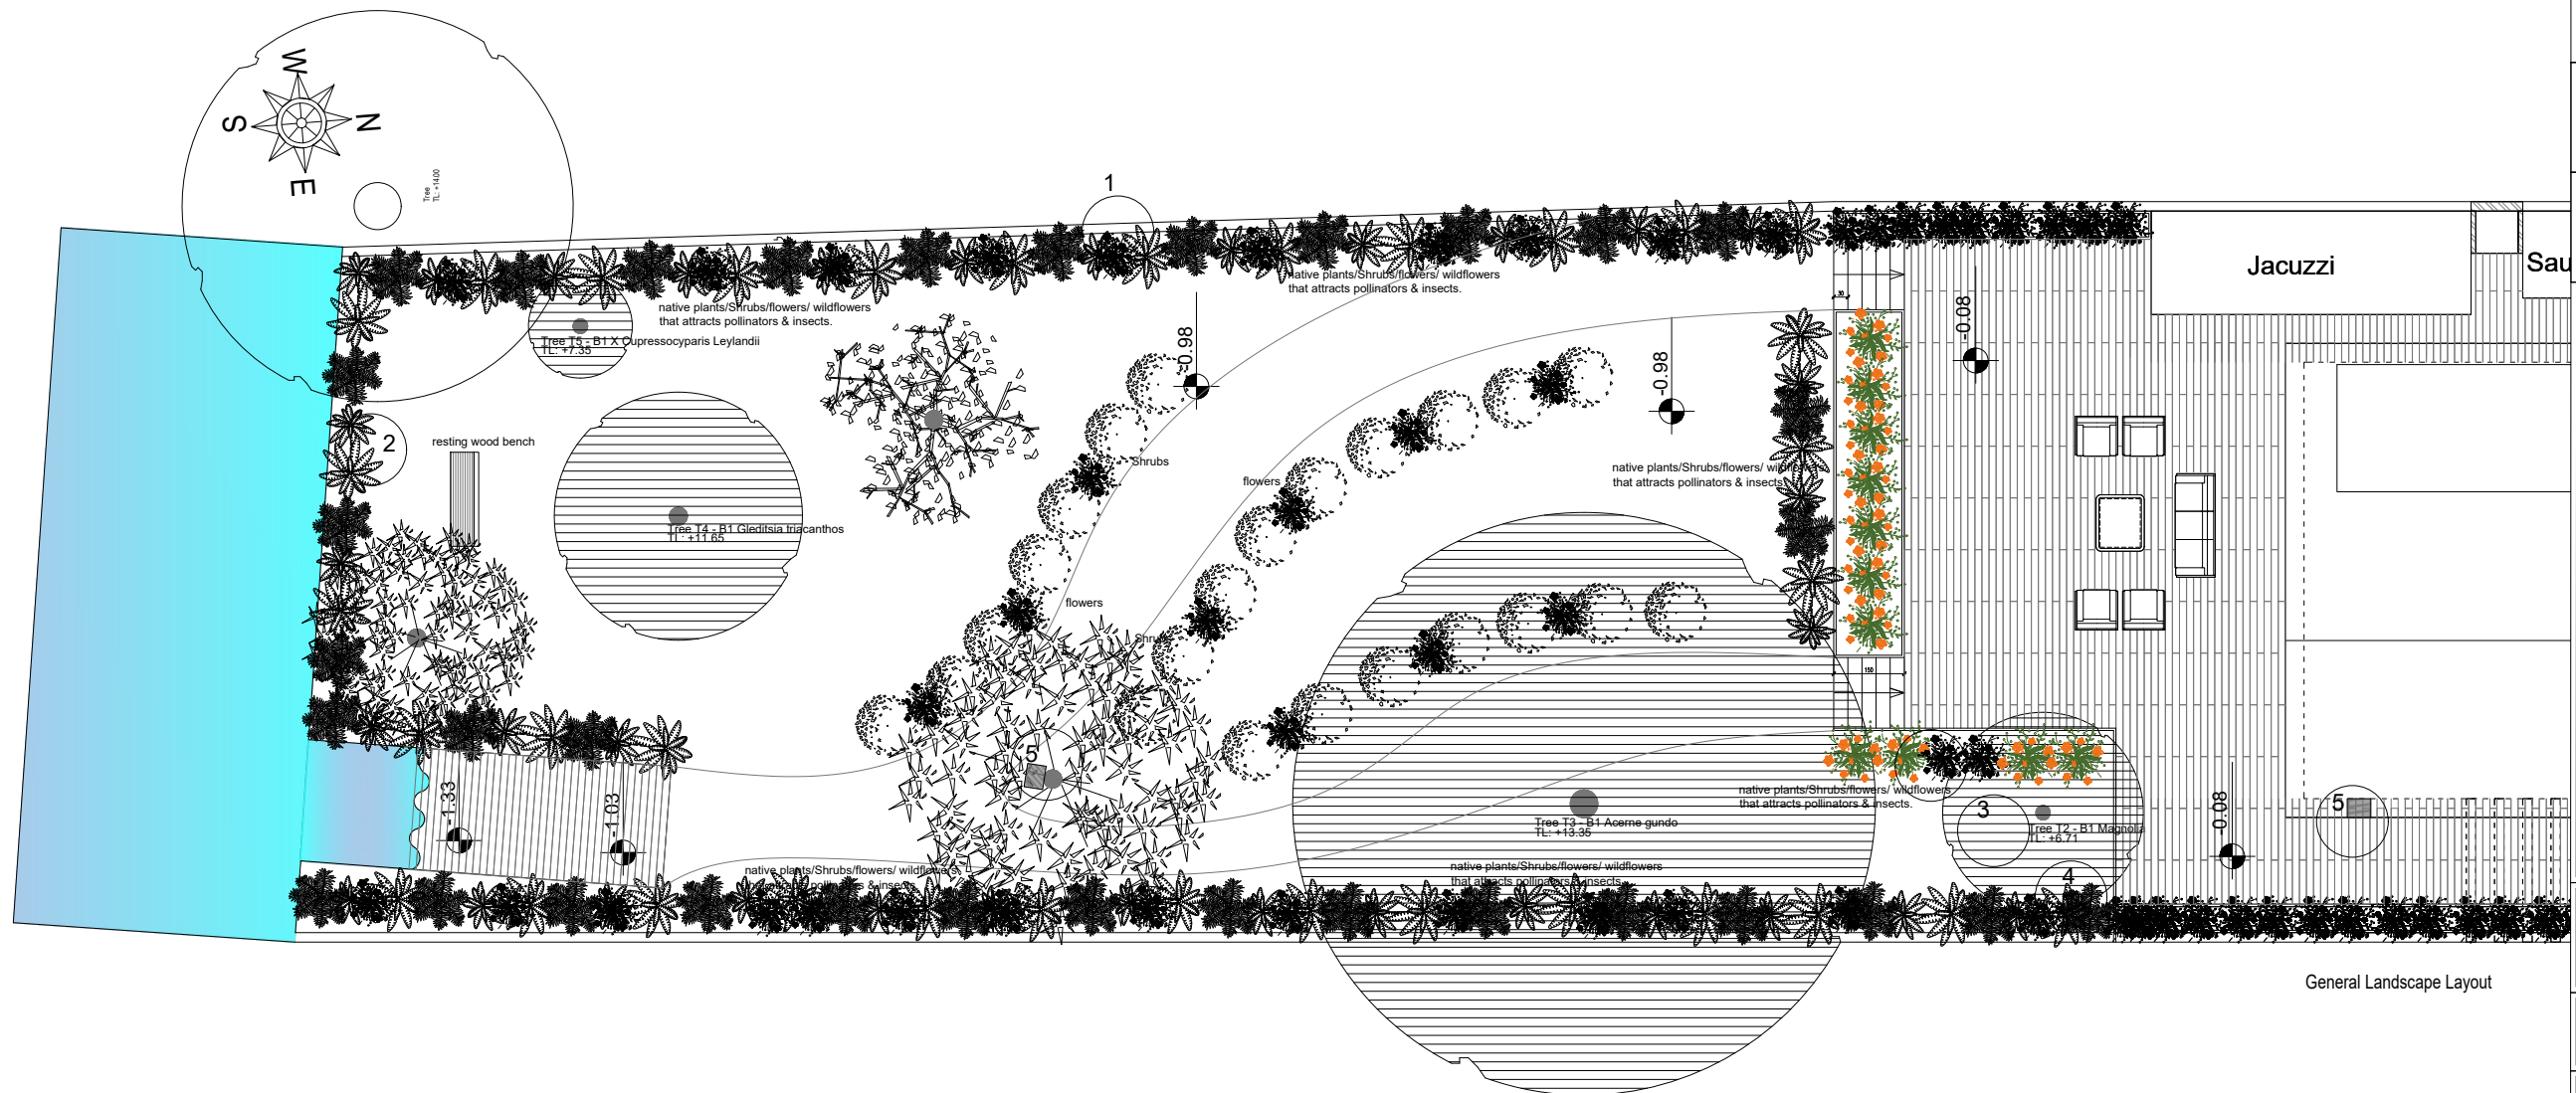

General Landscape Layout

Client:

Maha Alkos

Project:

PRIVATE VILLA - Reading RG 47TQ

Area:

London - Spring Wood ,
The Wavern, Caversham

Lebanon - Jounieh
Jounieh Highway - Kallassy Bldg - RDC
Tel +961 9 916 303
rggroup1b@gmail.com

U.A.E - Dubai
Retro Gama Concept Interior Design LLC
Business Bay Tamani Arts Tower - 8th floor
mob +971 50 654 48 42 rgconcept@gmail.com

Syria - Damascus
Al Mazzeh Eastern Villas - Al Farabi street
tel +963 11 6133413
rggroupsyria@gmail.com

www.rggrp.me

Remarks :

Drawing title:

General Landscape Layout

Revision:

Scale: NTS

Sheet no: 1

Maha Alkos

PRIVATE VILLA - Reading RG 47TQ

London - Spring Wood ,
The Wavern, Caversham





Syria - Damascus
Al Mazzeh Eastern Villas - Al Farabi street
tel +963 11 6133413
rggroupsyria@gmail.com

www.rggrp.me


Landscape Layout with specifications

Sheet no: 2

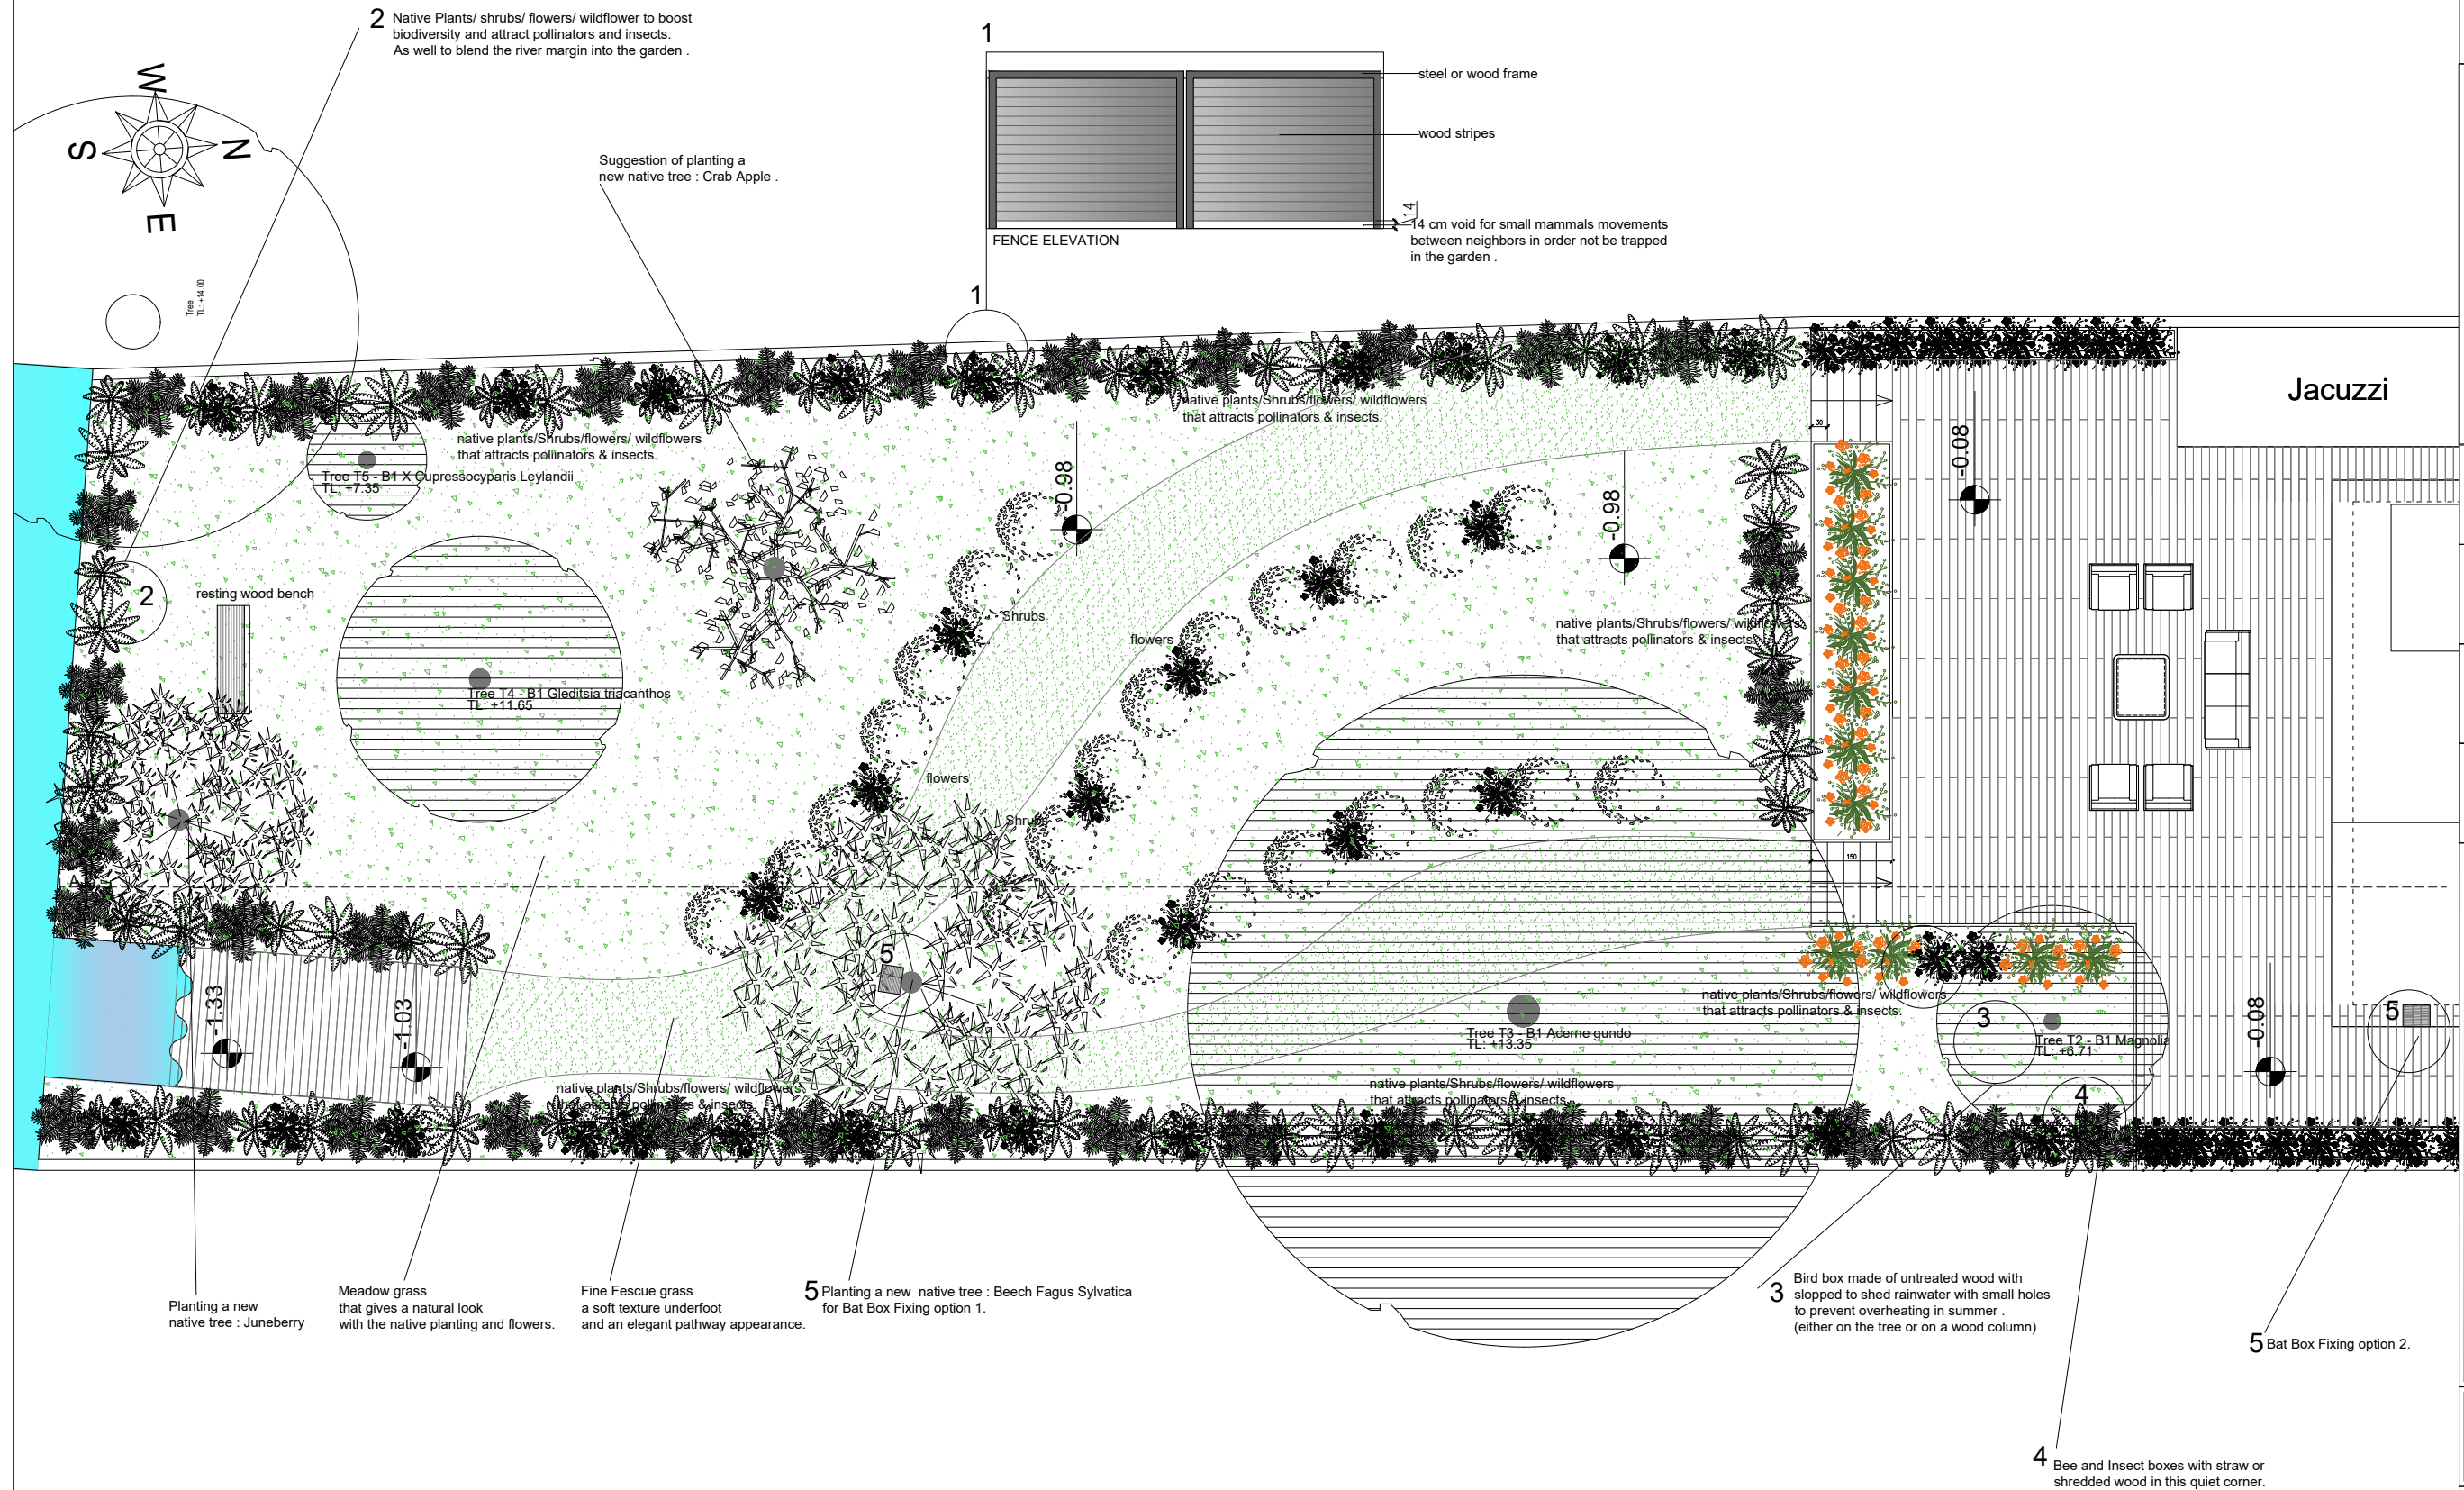

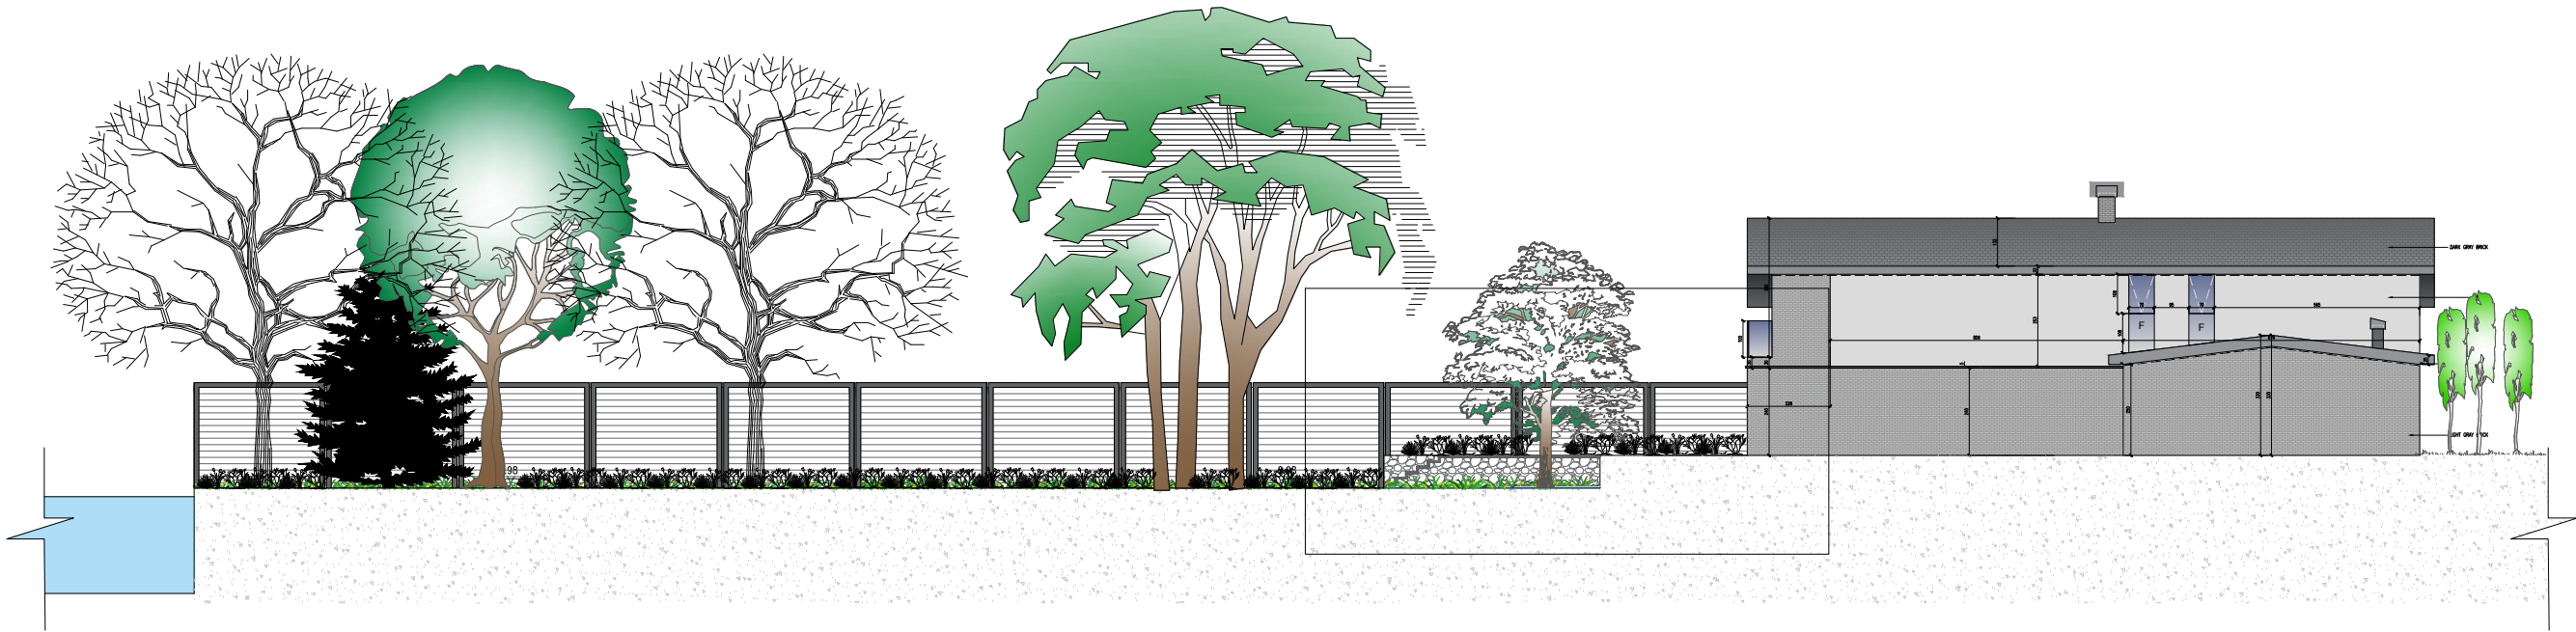

Landscape Section A

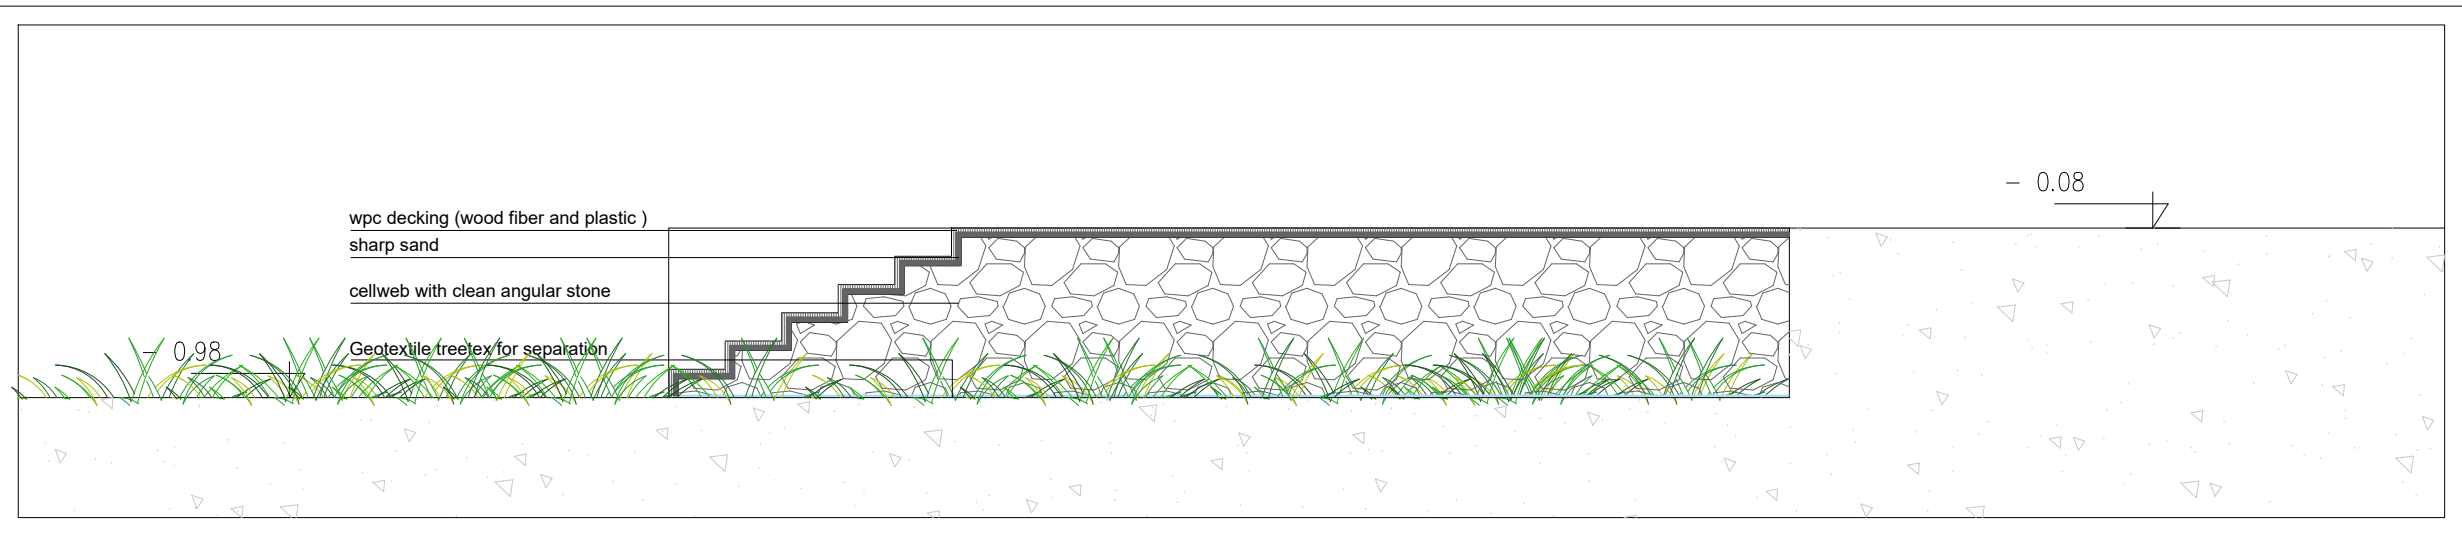

Detail A

Client:

Maha Alkos

Project:

PRIVATE VILLA - Reading RG 47TQ

Area:

London - Spring Wood ,
The Wavern, Caversham



concept

Lebanon - Jounieh
Jounieh Highway - Kallassy Bldg - RDC
Tel +961 9 916 303
rggroupb@gmail.com

U.A.E - Dubai
Retro Gama Concept Interior Design LLC
Business Bay Tamani Arts Tower - 8th floor
mob +971 50 654 48 42 rgconcept@gmail.com

Syria - Damascus
Al Mazzeh Eastern Villas - Al Farabi street
tel +963 11 6133413
rggroupsyria@gmail.com

www.rggrp.me


Remarks :

Drawing title:

Landscape Section with details

Revision:

Scale: NTS

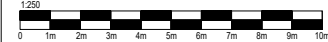

Sheet no: 3