




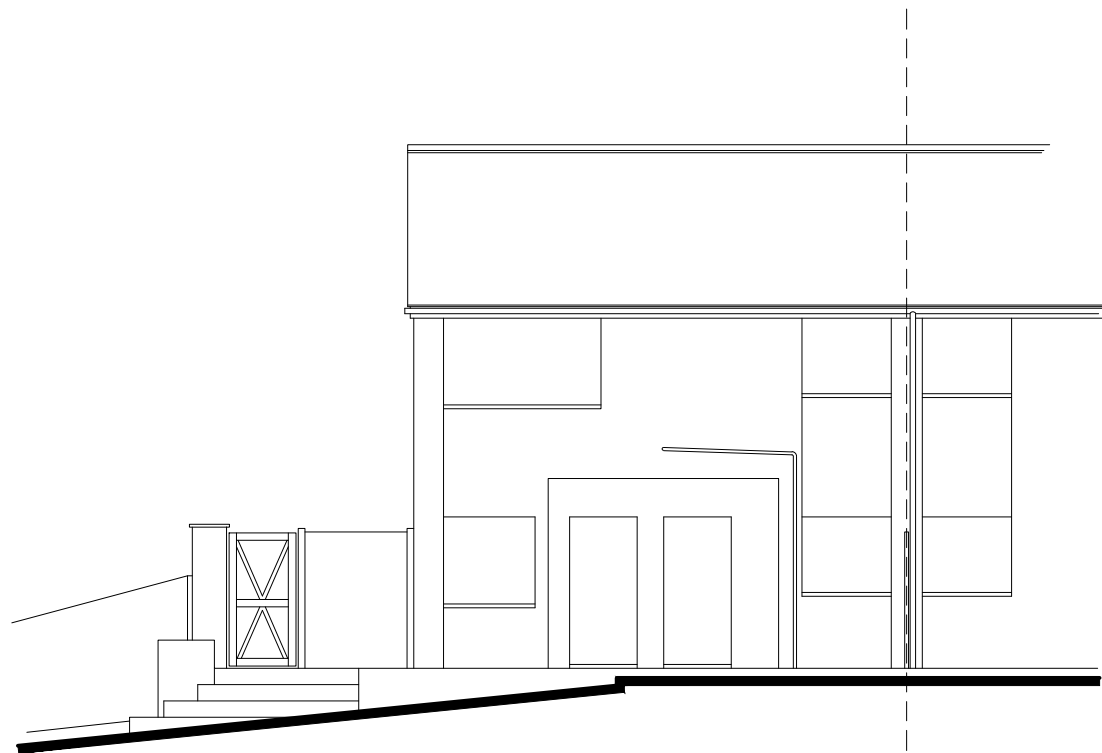


Rear Elevation 1:100 Scale

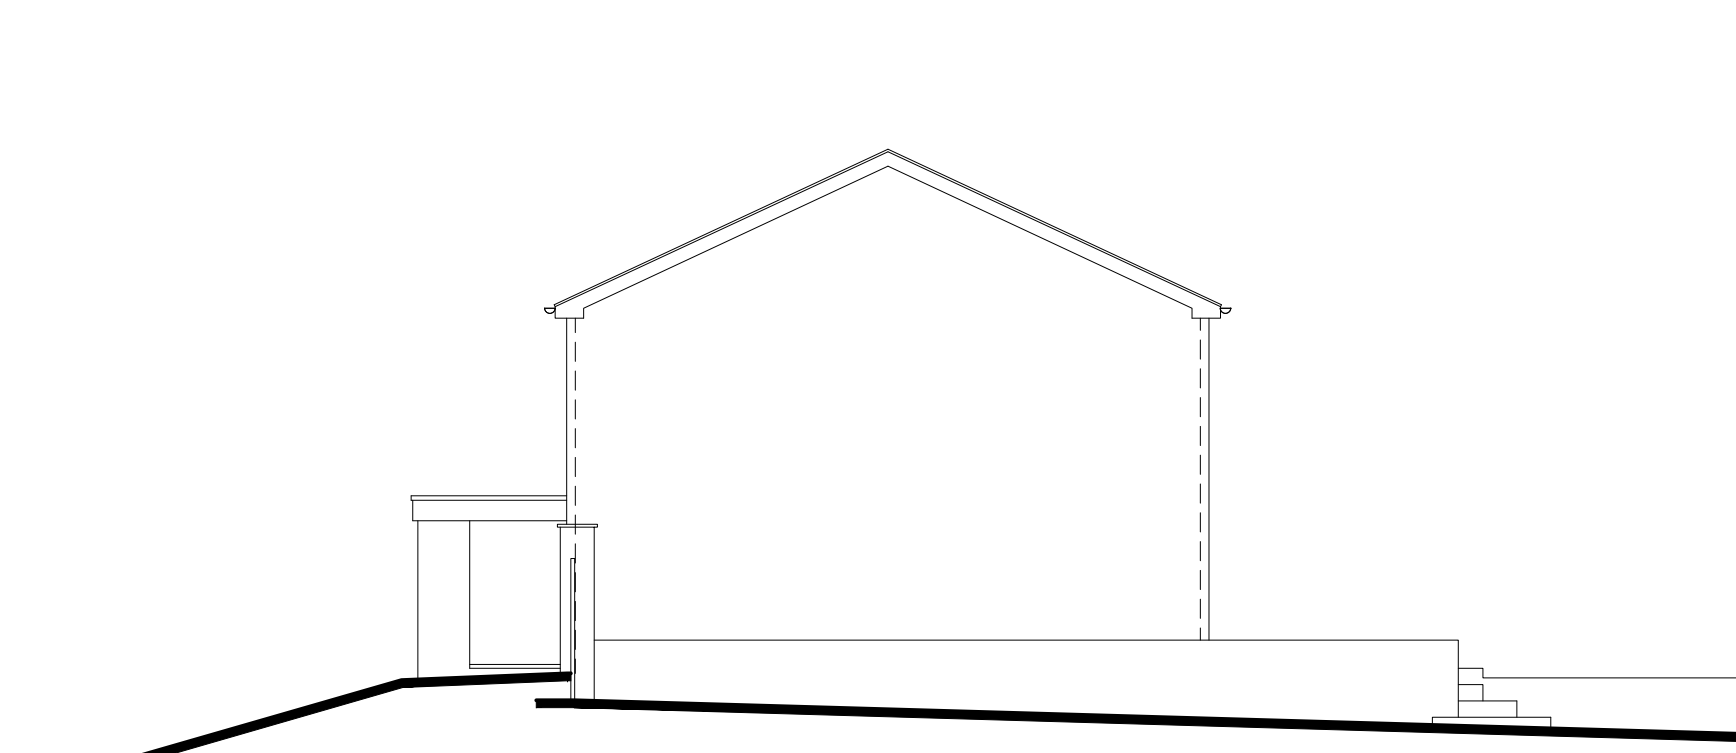

Side Elevation 1:100 Scale

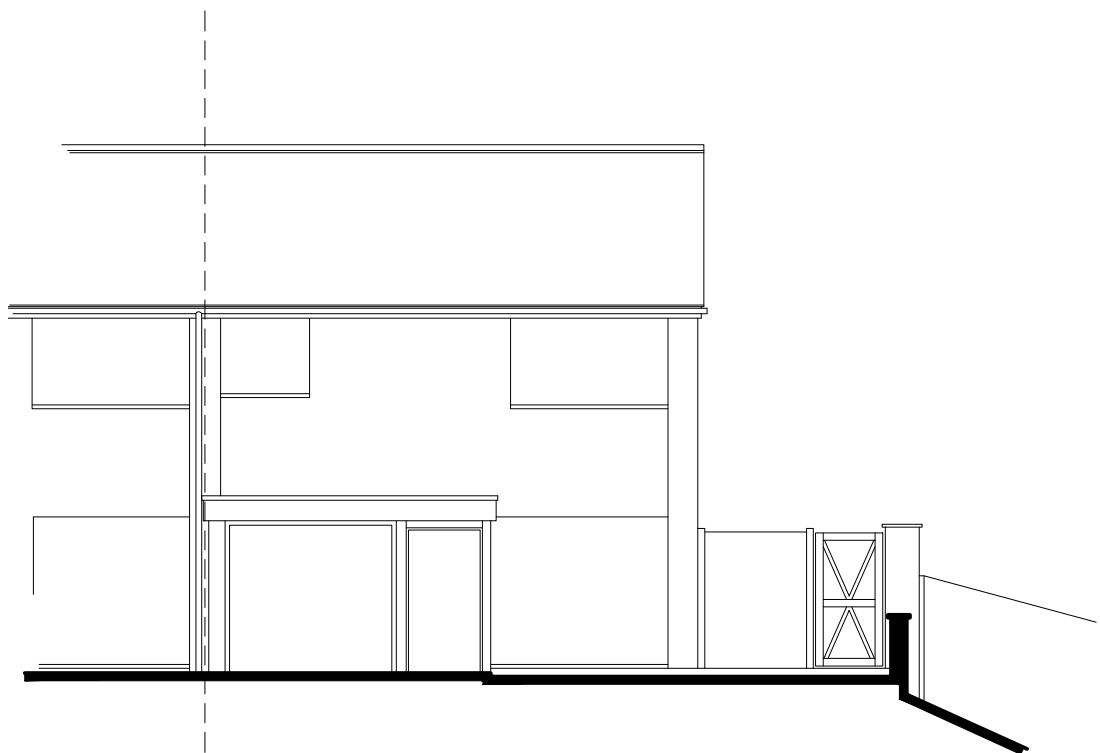

Front Elevation 1:100 Scale

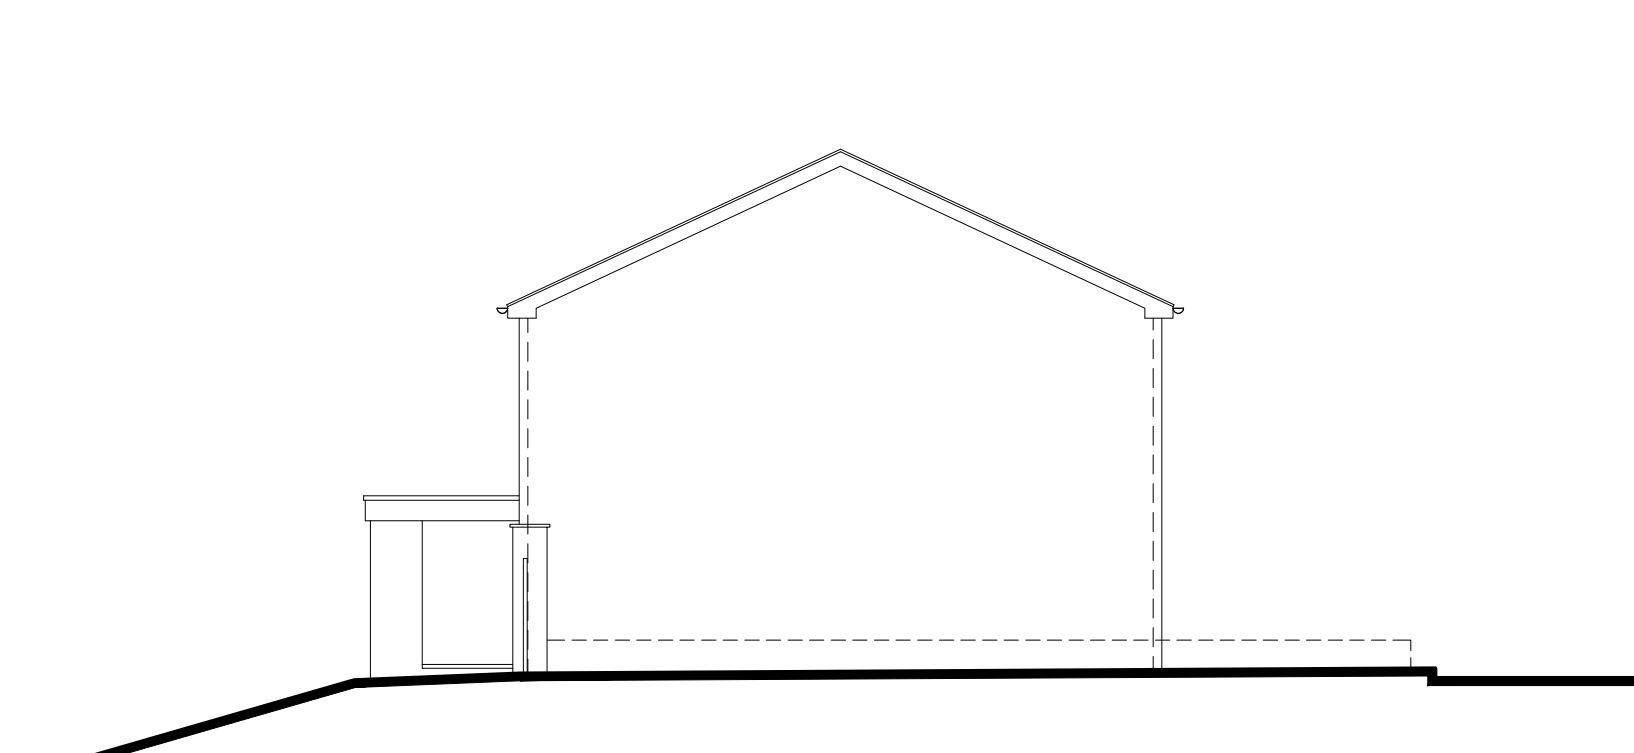

Side Elevation 1:100 Scale

